




BOUNDARY LAYOUT KEY

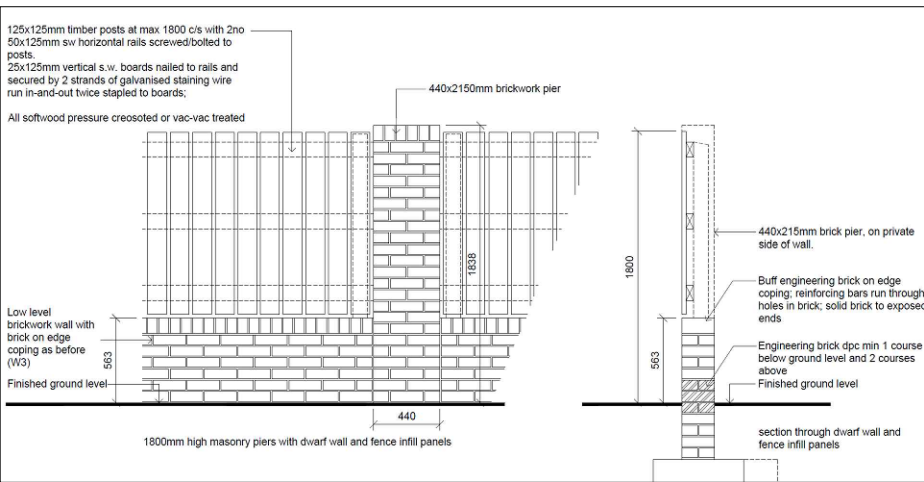


1800mm Brick Piers,
Dwarf Wall & Vertical
Timber Fence Infill

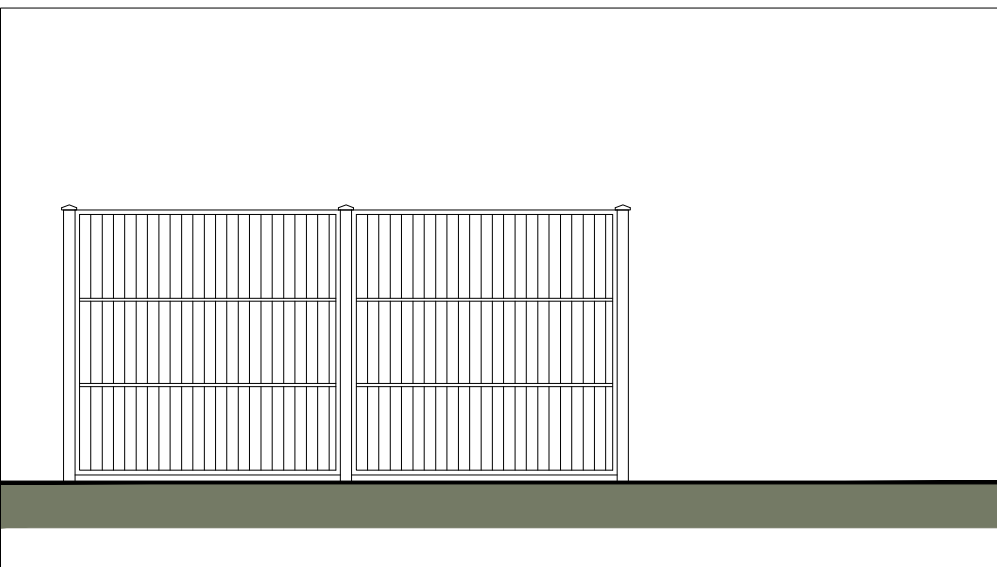


1800mm Timber Fence

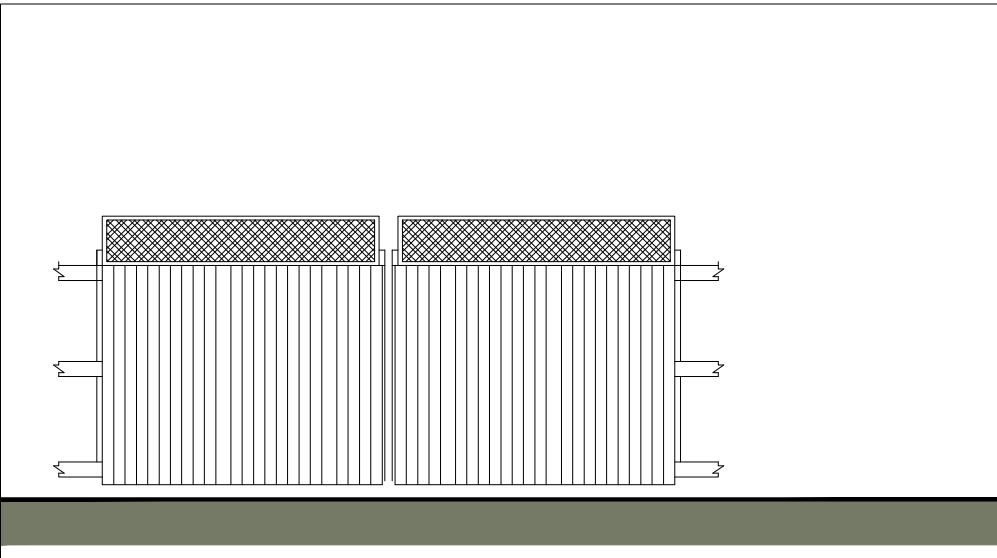

1800mm Timber Fence
with Trellis

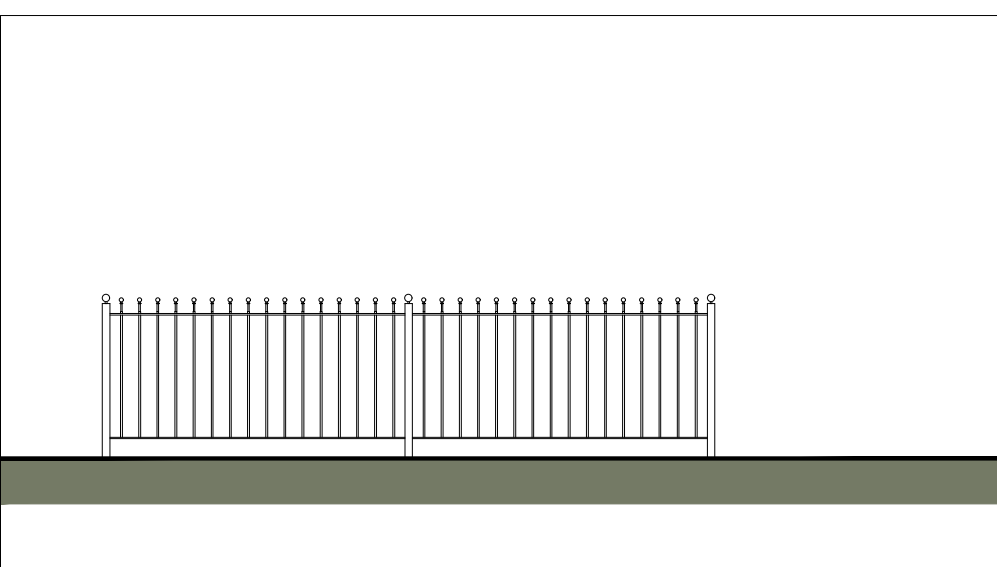

1200mm Metal Rail

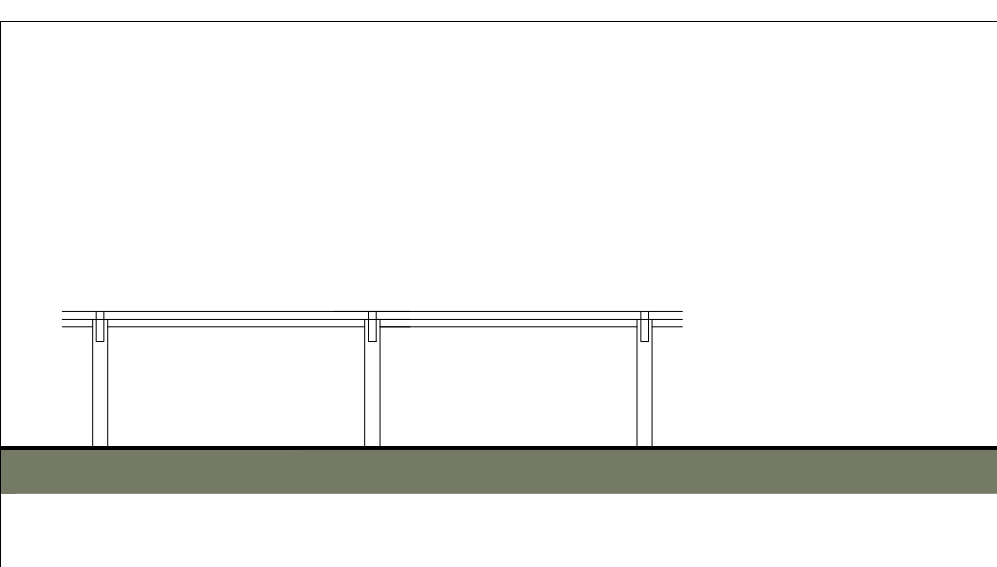

450mm Knee Rail

B 1.8m high screen wall amended to
1.8m Brick Piers, Dwarf Wall & Vertical
Timber Fence Infill & additional 0.45m
timber knee rail added to full close-off
all POS areas

A Materials Layout updated to approved
planning layout


DATE	01.04.2020	DRAWN	SH
SCALE	1:500	CHK	

Thurnscoe 3

Boundary Treatment Plan

Dwg No KMH-2039.003 Rev B

Keepmoat, The Waterfront, Lakeside Boulevard,
Doncaster, DN4 5PL.
Tel: 01302 346620 www.keepmoat.com

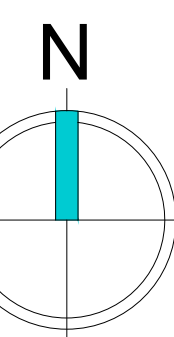

Scaled @ 1:500
0 10m 20m 50m