
NOTE:
DOCUMENT FOR REFERENCE ONLY.
CHECK SHEET SIZE AND DRAWING
SCALE BEFORE PRINTING.

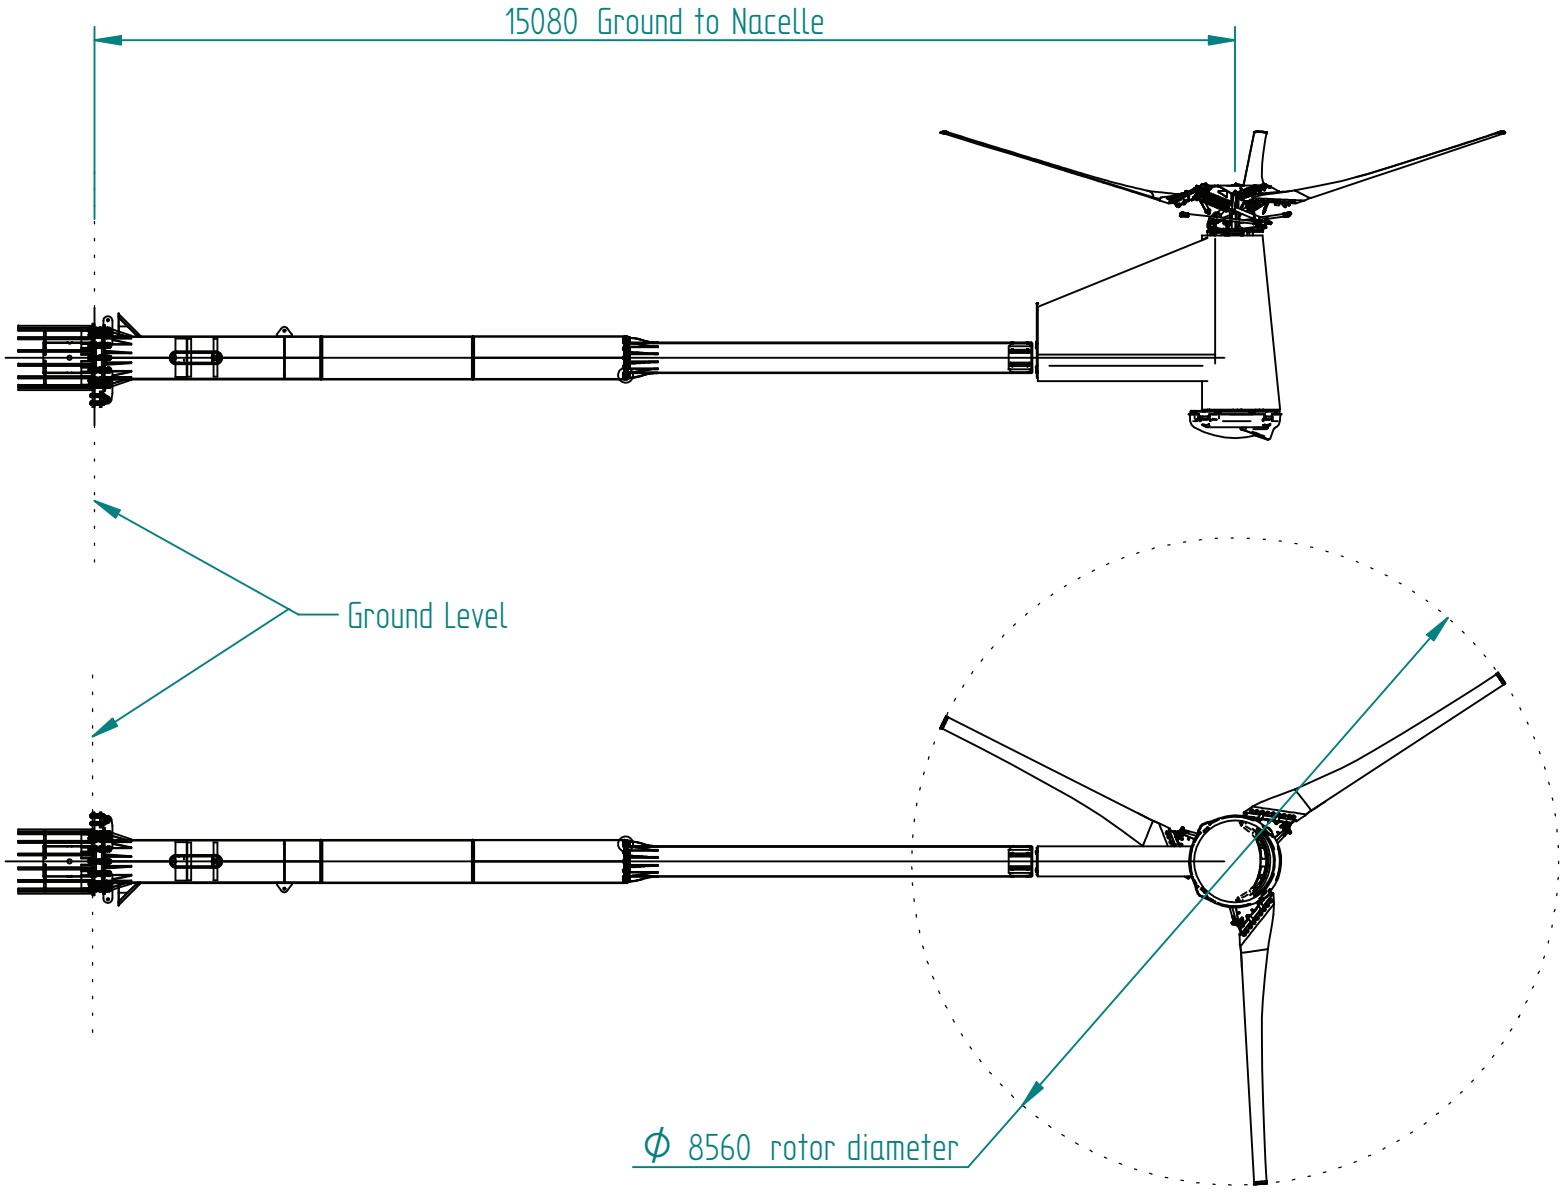

WEIGHTS:
Tower = 2032.4Kg
Turbine Head = 1300Kg

COLOUR:
Tower and Frame – Galvanised Grey
Covers – White, RAL9003
Black, RAL9005

REV	DESCRIPTION	DATE	ECR	GRID REF.	ENG	SNR. ENG
xx	xxxxx	xx/xx/xx	xxx	xxx	xx	xx

REVISION HISTORY

GENERAL NOTES
DEBURR ALL SHARP EDGES
WELD SYMBOLS TO B.S.499 PRT 2C
WELDING TO BS EN 1011-2
GALVANISING OF COMPONENTS TO
CONFORM TO BS EN ISO 1461

PROVEN
PROVEN ENERGY

UNLESS OTHERWISE SPECIFIED
DIMENSIONS ARE IN MILLIMETERS
ANGLES ±0.1°
1 PL ±0.1 2 PL ±0.01

Projec. Ang.

Proven Energy Ltd. Wardhead Park Stewarton KA3 5LH
Scotland Tel +44 (0)1560 485570 info@provenenergy.com
All Rights Reserved

	NAME	DATE
DRAWN	SC	08/06/10
CHECKED	A McN	10/06/10
DWG NO	P35-2 Planning	SIZE A4 / REV 0
SCALE: 1:100	WEIGHT: N/A	SHEET 2 OF 4

TITLE: Planning Model Proven 35-2 on Flange Bolted 15m Tower
Material: Finish:
Customer No.
Released for PLANNING