


TURBINE LOCATION

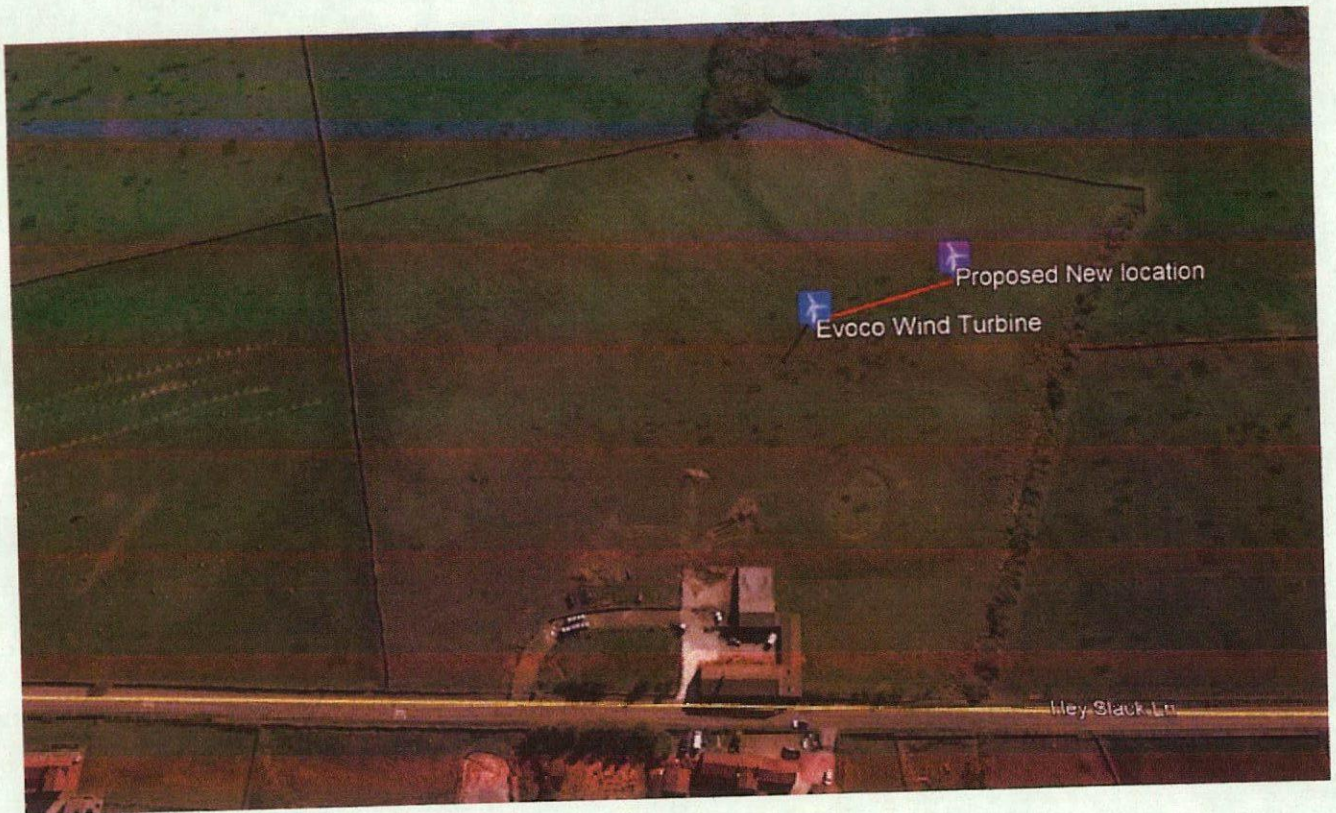

RECOMMENDATIONS

Turbine:	SD Wind
Size:	SD6
Tower size:	15m
Connection:	Three Phase
Location of inverter	Outbuilding

Ditch

Low Common

WINDMILL LANE

Haystack Farm BM 355.11m

HEY BLACK LANE

Windmill Farm

Pond

Drake Hill Farm

Island

Drake Hill Cottage
BM 343.34m

341.1m

HEY BLACK LANE

Well Pump

Hay Stack
Side Farm

Stables

Pond

Trough

OK