
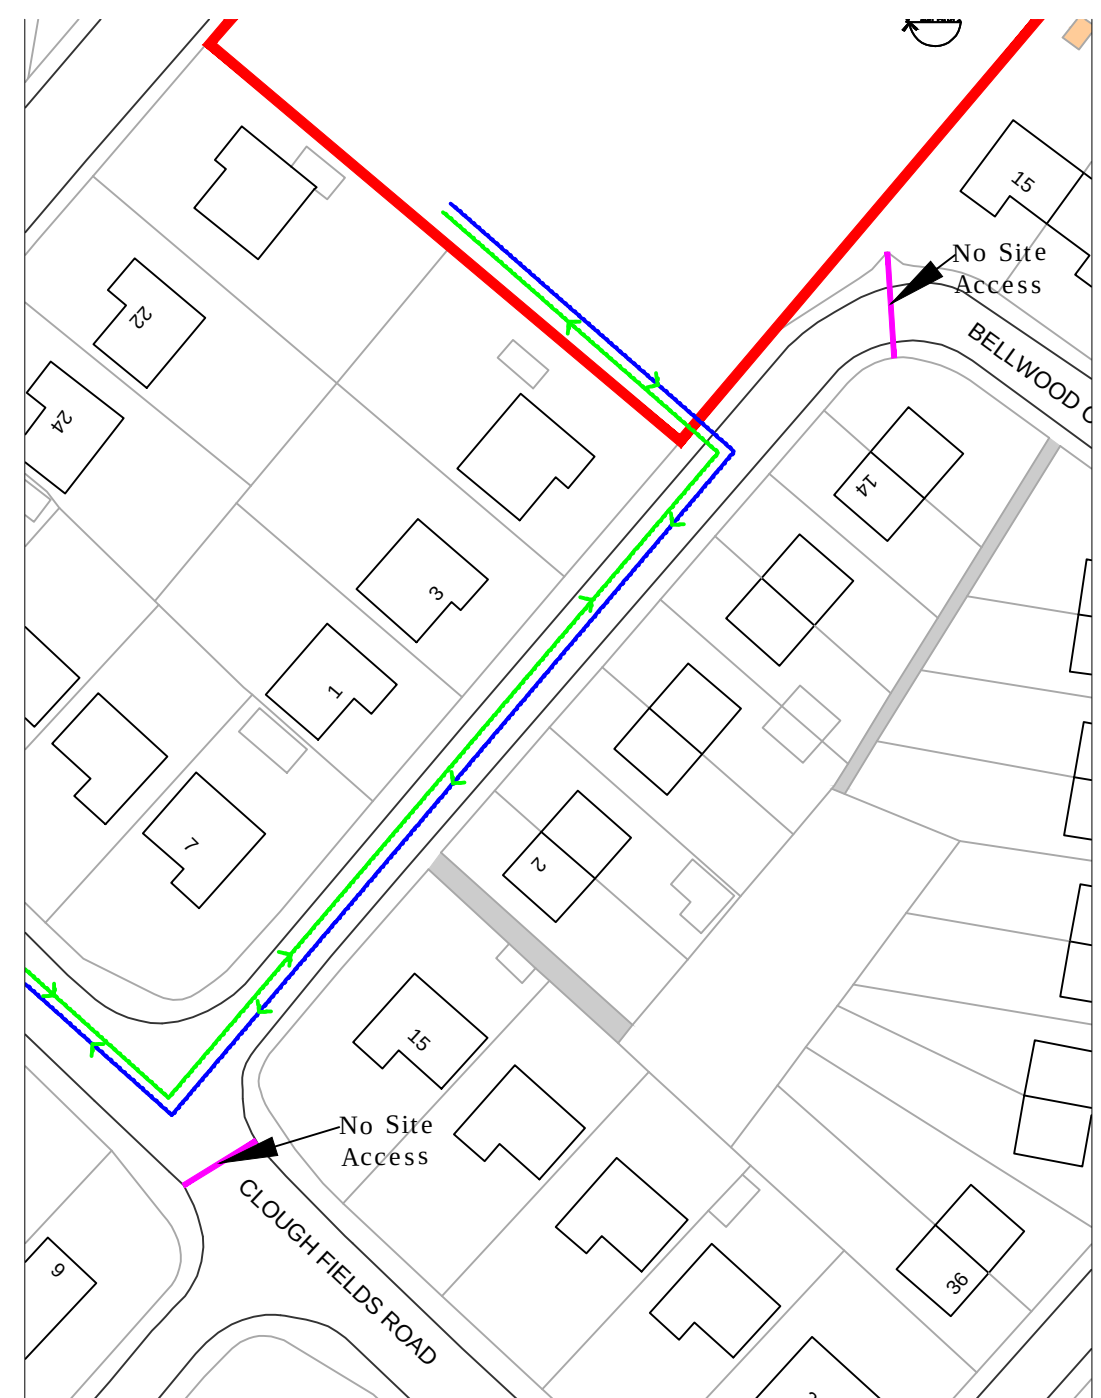


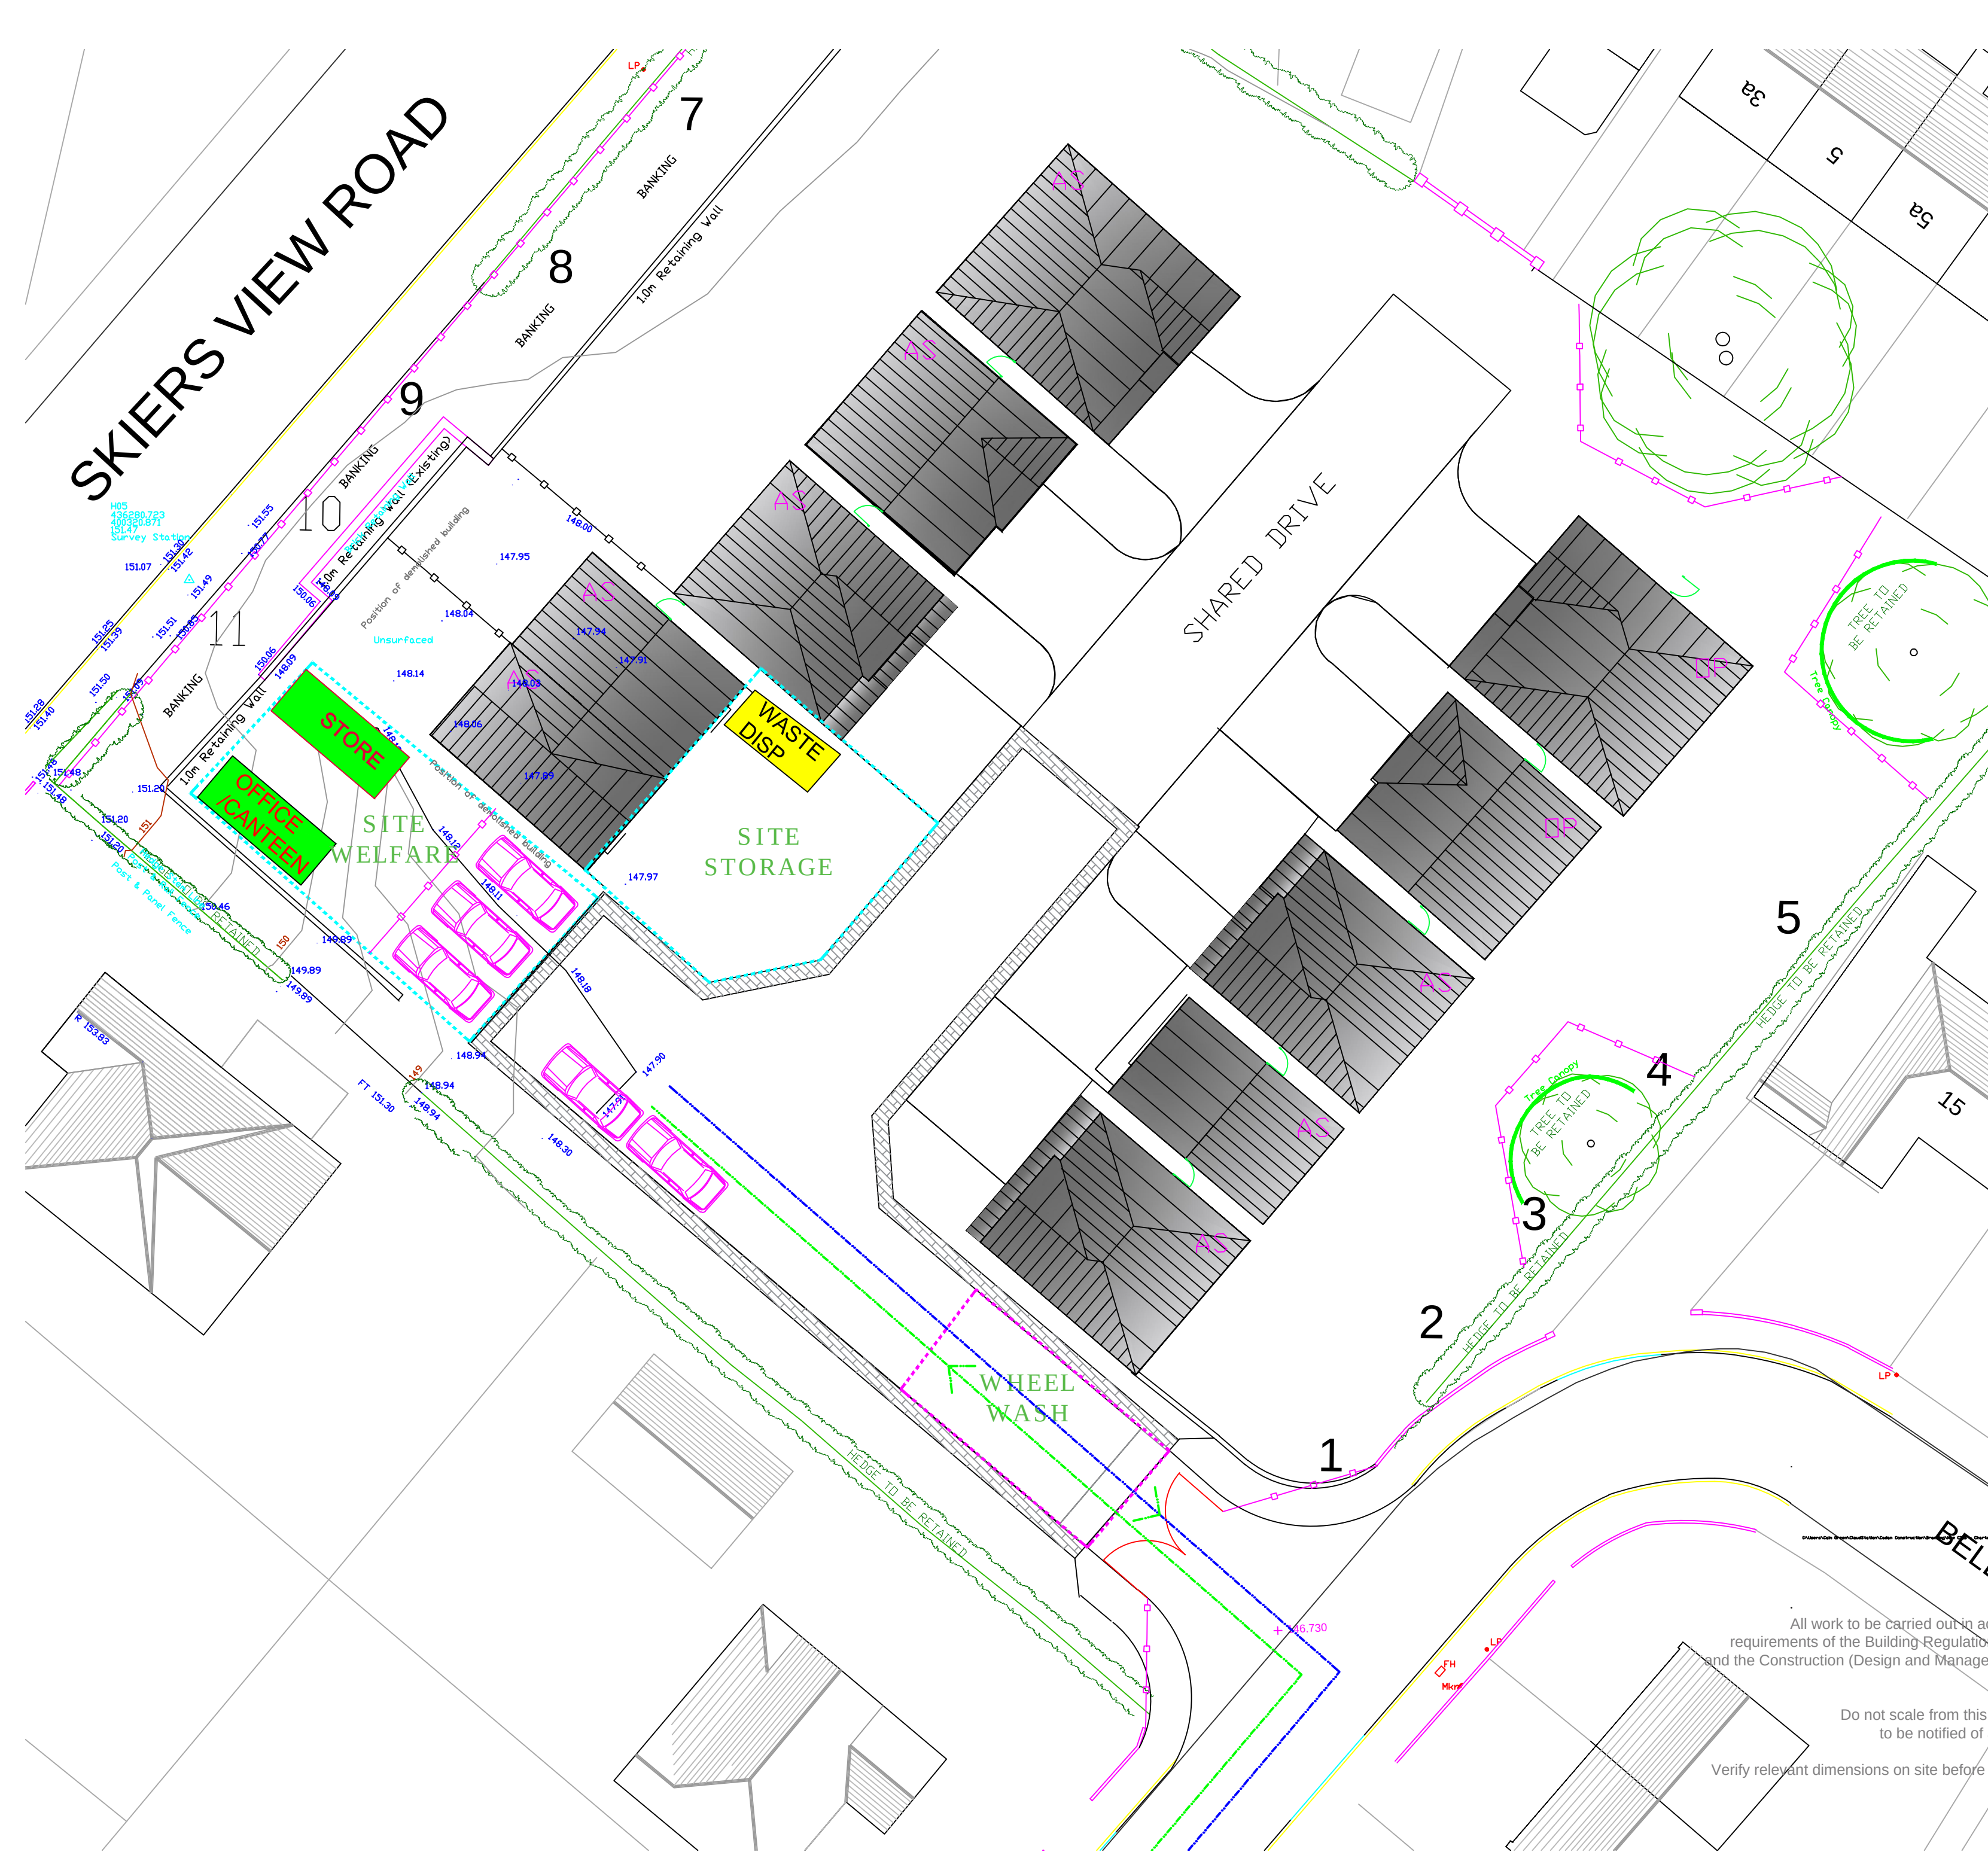

Site Delivery Access and Exit Route

NB: Access Through First half of Bellwood Crescent Only

All work to be carried out in accordance with the requirements of the Building Regulations, Water Authority and the Construction (Design and Management) Regulations currently in force.

Do not scale from this drawing. Architect to be notified of any discrepancies.

Verify relevant dimensions on site before commencing work or preparing shop drawings.

Rev:	ISSUE	Description:	By:	Date:
Rev A-Z	ISSUES	Rev A-Z (PA) - Planning Application (BC) - Building Control Application (T) - For Tender (P) - Preliminary (IC) - For Information/Comments (A) - For Approval (C) - For Construction		
CADAM CONSTRUCTION www.cadamconstruction.co.uk 30 Meadowhall Road, Rotherham, S61 2JA Email: info@cadamconstruction.co.uk Tel: 01709 380 947				
Project: Proposed New Build Development at: Bellwood Crescent, Hoyland, Barnsley S74 0BL				
Drawing: Traffic Management, Health, Safety and Fire Plan				
Client: Cadam Developments Ltd				
COPYRIGHT - This drawing is subject to copyright and cannot be reproduced without the permission of the Company.				
Scales: 1:200 @ A1		Date: July 2015		
Drawing Number: BC-14		Revision: -		Drawn by: CAG