


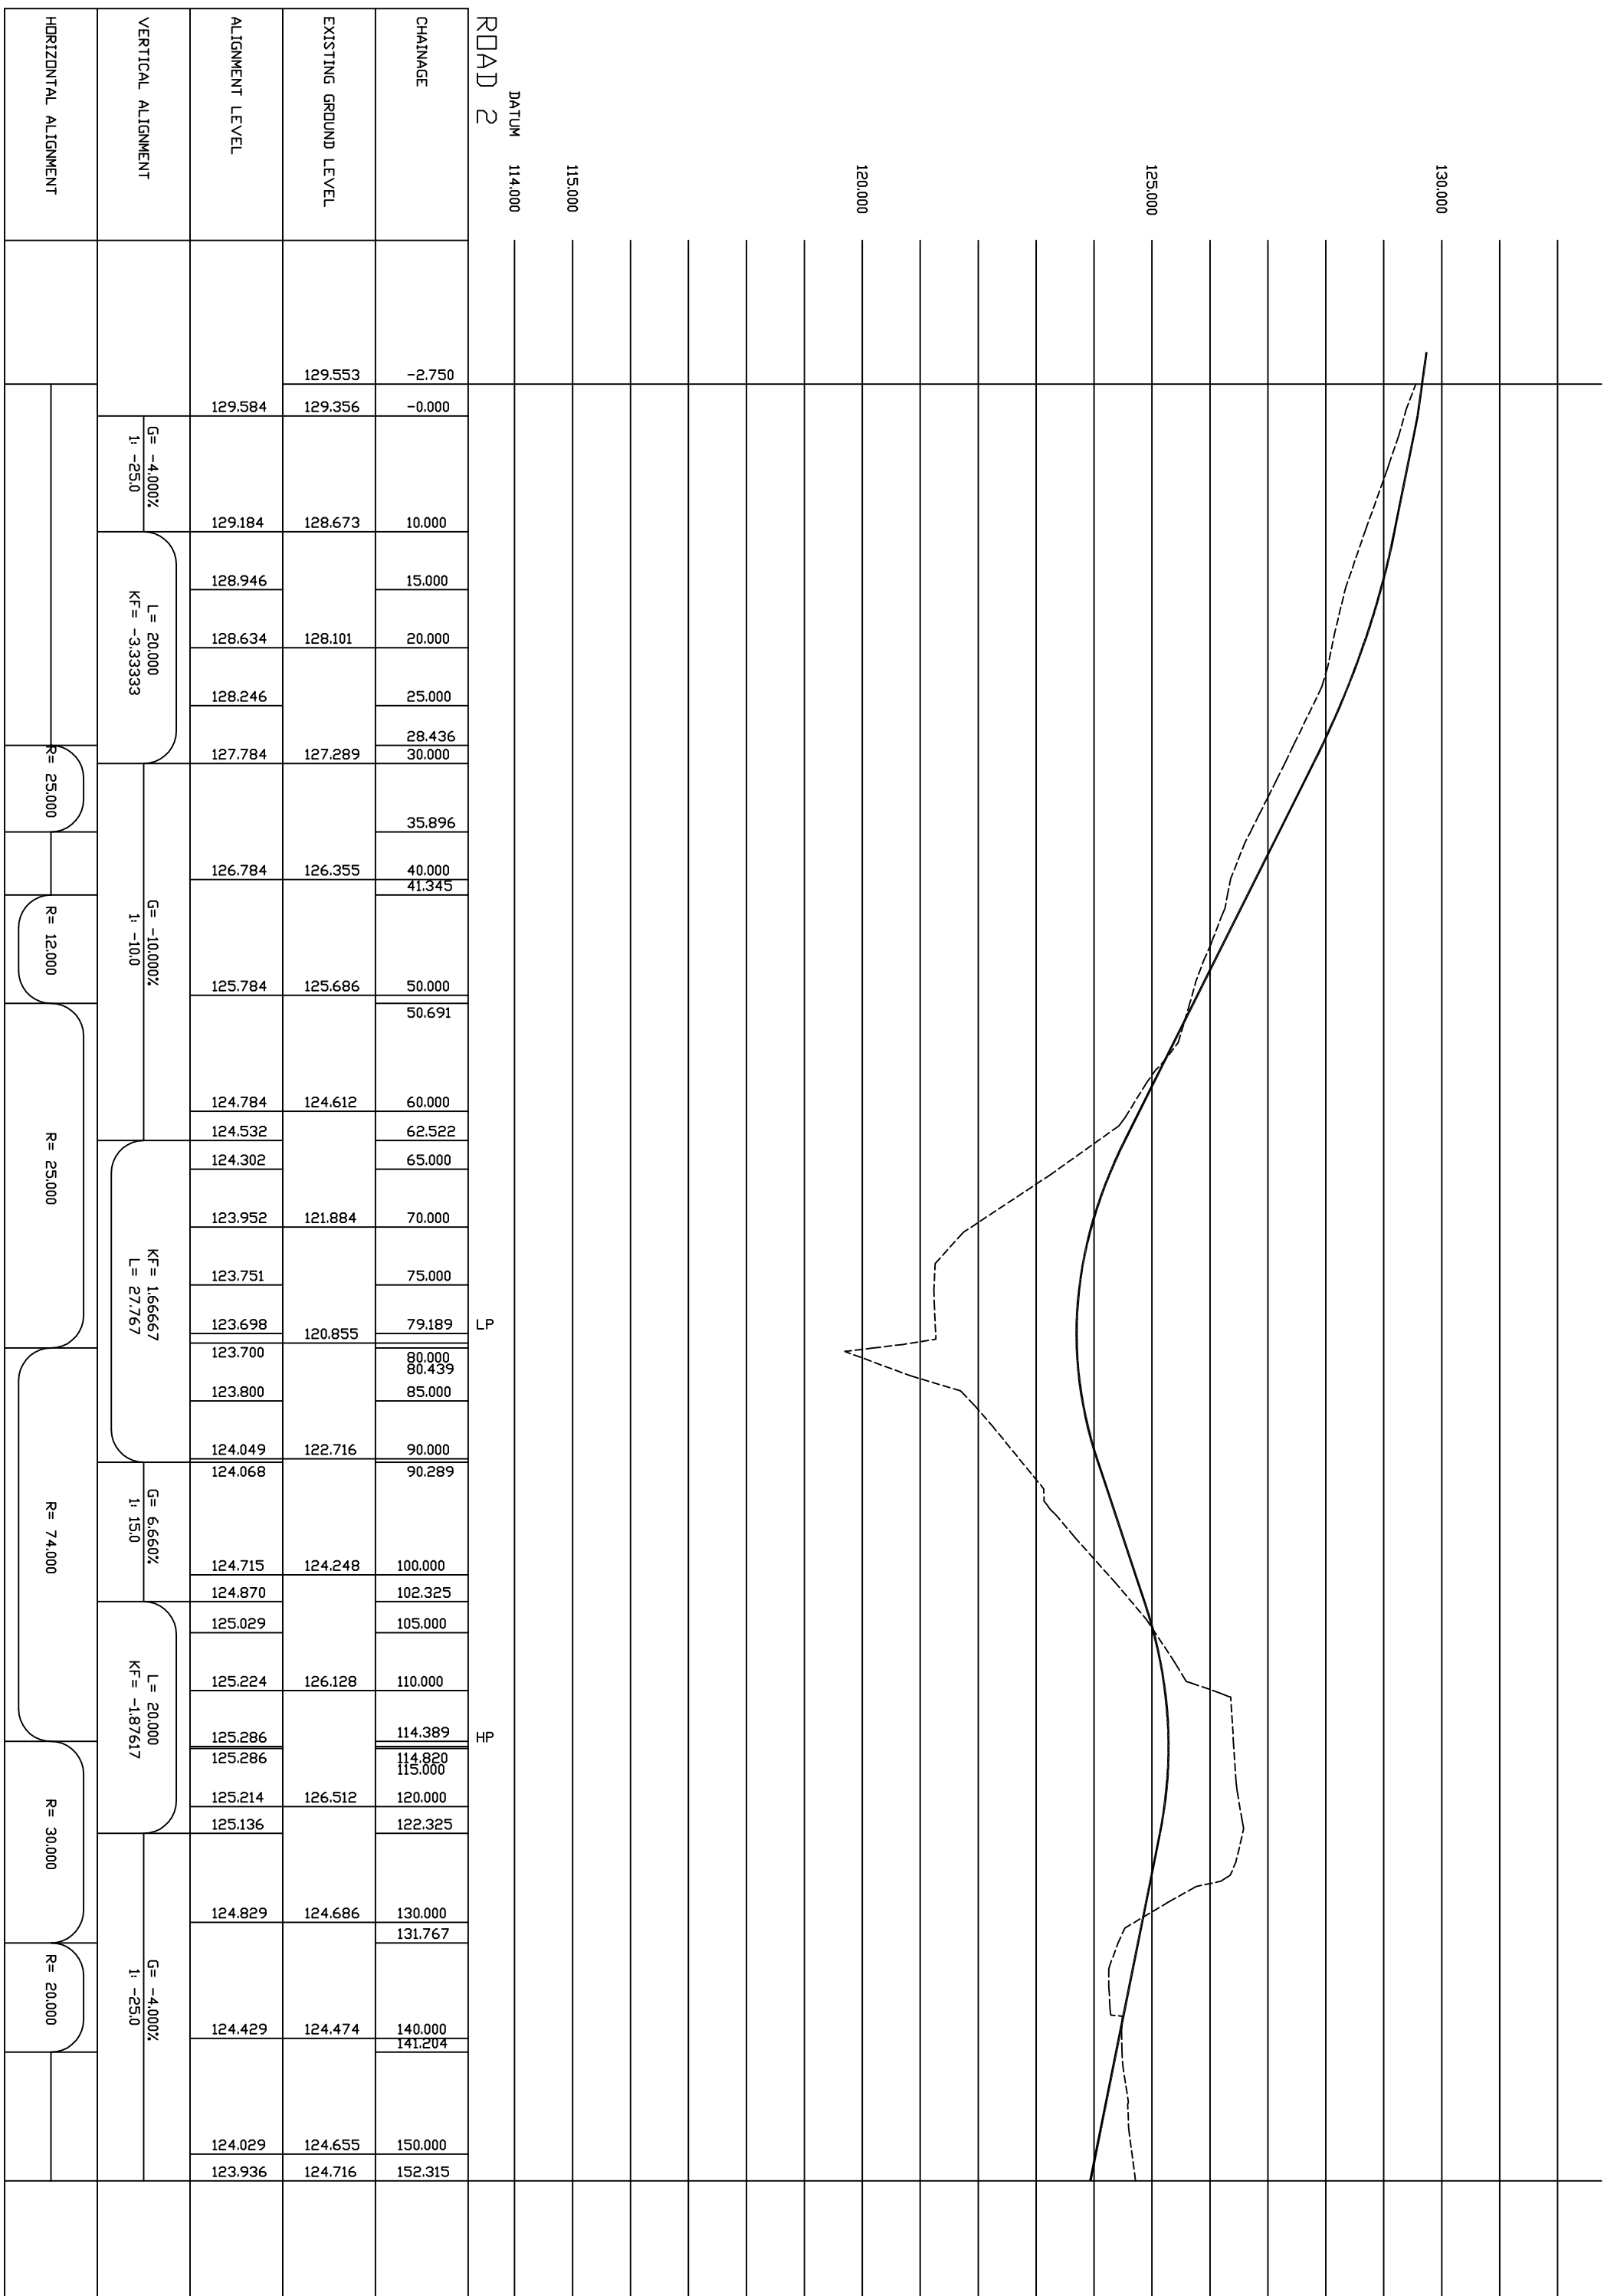


Road Longsection
Scale 1:500 Hor
1:100 Ver



ROAD 1		DATUM	124.000
CHANGING			
EXISTING GROUND LEVEL			
ALIGNMENT LEVEL			
VERTICAL ALIGNMENT			
HORIZONTAL ALIGNMENT			

Road Longsection
Scale 1:500 Hor
1:100 Ver

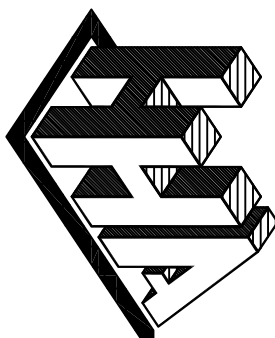

Haigh Huddleston & Associates
Civil Structural Engineering Consultants

Fifth Buildings, 99 - 101 Leeds Rd, Dewsbury, WF12 7BU
e trevor.haigh@haighhuddleston.co.uk

Client
John R Paley

Project
Dodworth Green Road, Barnsley

Main Road And Sewer Plan And Long Sections

Dwn Chkd Date Scale Dwg No.
MD Chkd Nov '08 E08/4378/01