


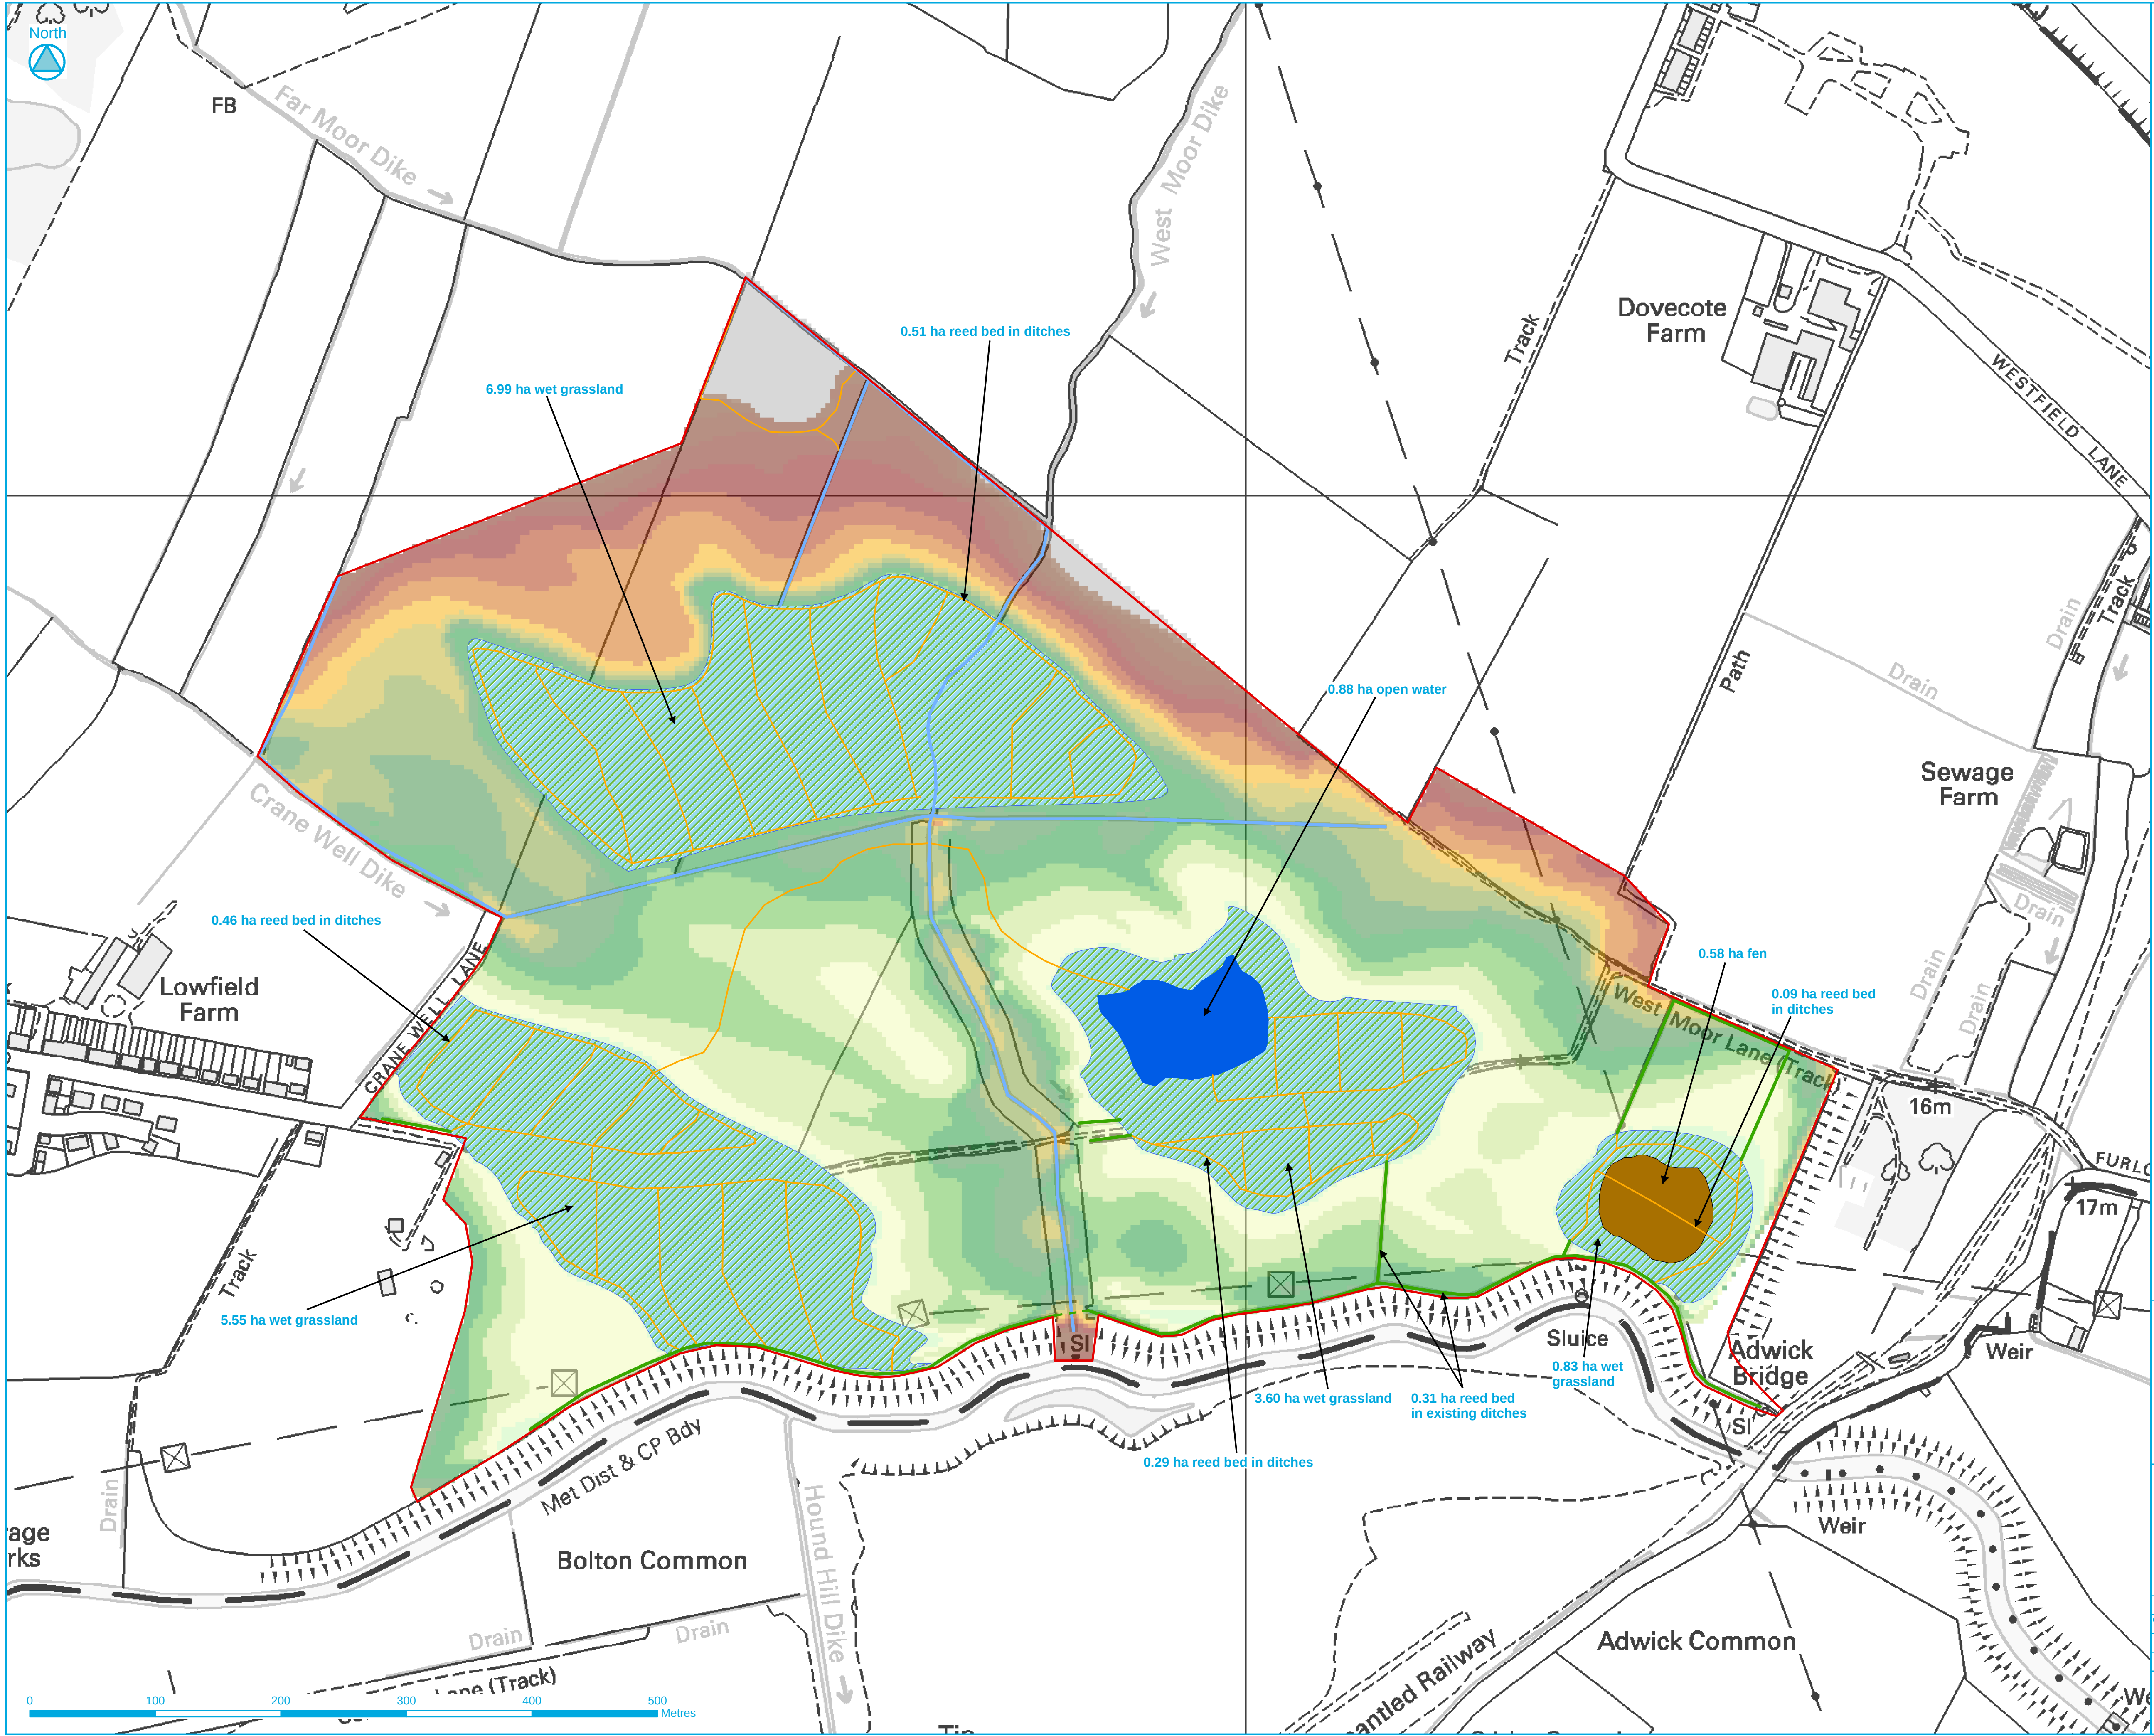

- Site boundary
- Wet grassland
- Fen / Reed bed
- Open water

Proposed Ground Elevation (mAOD)

- <13.00
- 13.25 - 13.50
- 13.50 - 13.75
- 13.75 - 14.00
- 14.00 - 14.25
- 14.25 - 14.50
- 14.50 - 14.75
- 14.75 - 15.00
- 15.00 - 15.25
- 15.25 - 15.50
- 15.50 - 15.75
- 15.75 - 16.00
- 16.00 - 16.25
- 16.25 - 16.50
- 16.50 - 16.75
- 16.75 - 17.00
- 17.00 - 17.25
- >18.30

TOTAL AREAS

- Wet grassland = 16.97 ha
- Reed bed = 1.65 ha
- Fen = 0.58 ha
- Open water = 0.88 ha
- Total area of habitat = 20.09 ha



www.jbaconsulting.co.uk
t +44 (0)1925 437020
f +44 (0)1925 437029
e info@jbaconsulting.co.uk



Other offices at Atherstone, Doncaster, Edinburgh, Newcastle upon Tyne, Northallerton, Skipton, Tadcaster & Wallingford

for
RSPB

Adwick Washland Habitat Creation
Habitats

Drawn by: Mike Williamson	Date: 05/10/2010
Checked by: Andy Wood	Date: 05/10/2010
Approved by: Kevin Keating	Date: 12/10/2010

© Crown Copyright. All Rights Reserved.
RSPB Licence 100021787 2010

File Name: N:\2010\Projects\2010\4268 - RSPB - Adwick Washland - Habitat Creation Implementation Plan
Graphical Data\ArcView\Projects\Planning Drawings\Habitats.mxd

Drawing Number:	Status:
201094268-033 - Rev A	FOR PLANNING

Scale:
1:2,500

Original @ A1