
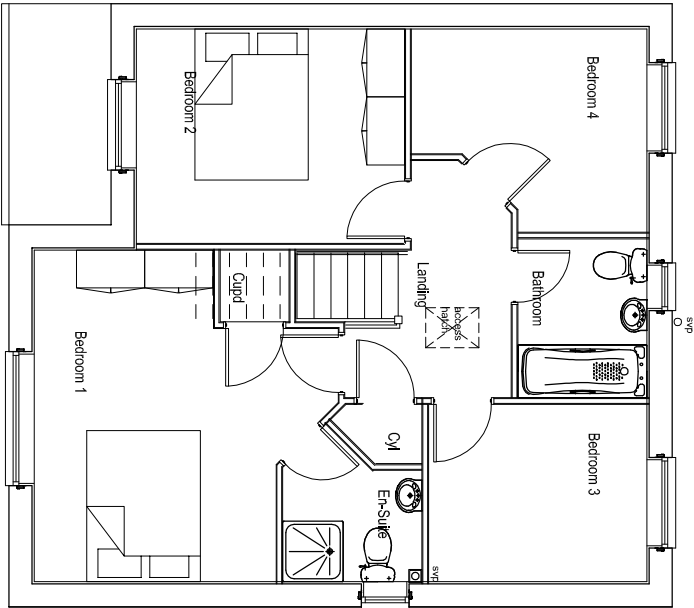
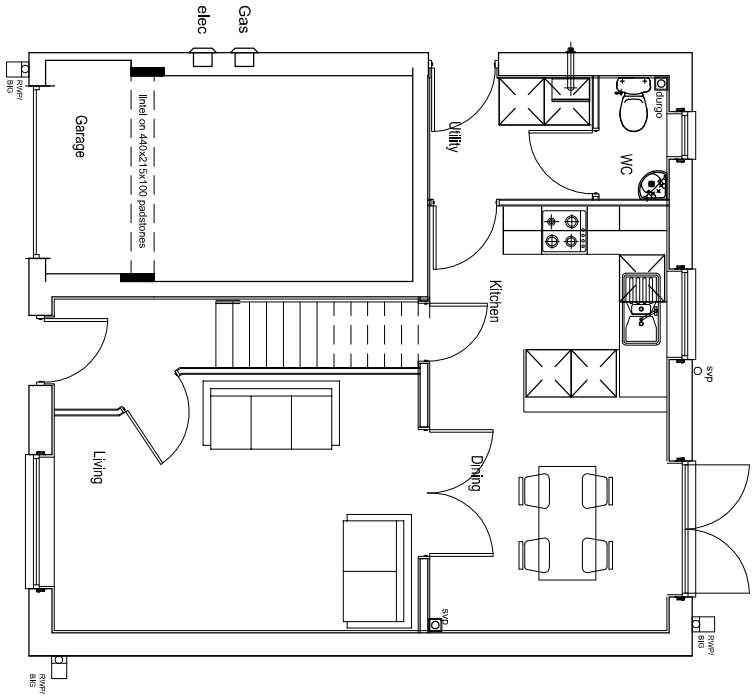


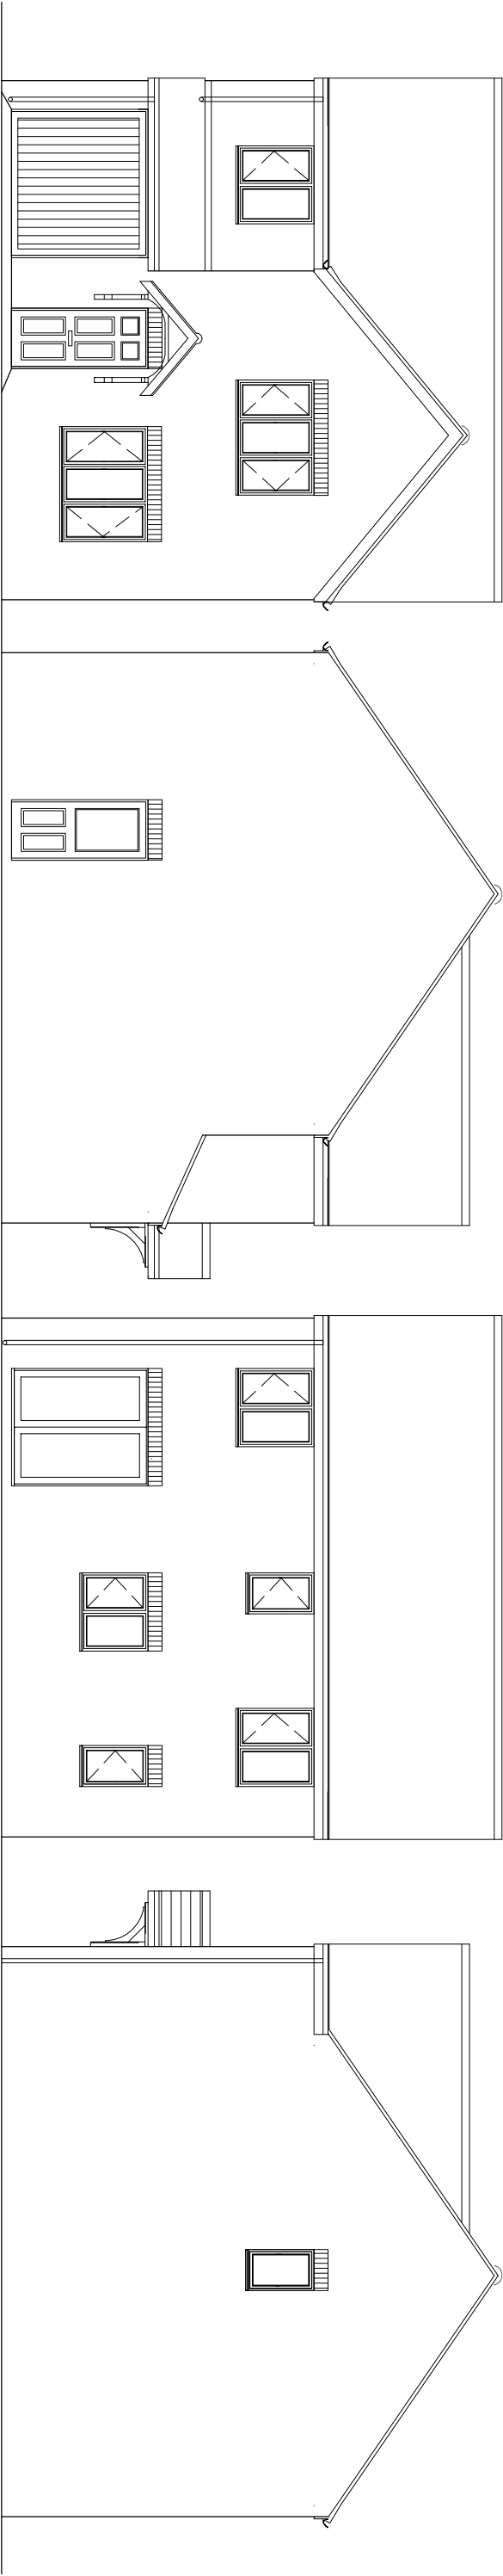

PERSIMMON
Together, we make a home

Persimmon Homes West Yorkshire

Tel: 0113 2409726

Fax: 0113 2408967

3 Hepton Court,

York Road,

Leeds,

LS9 6PW

WENTWORTH GRANGE

ROSEBERRY AS

**Drawing
Number**

WENT-2012:13

Scale

1:100

Drawn By

CAH

Date

JUNE 12