

SITE AREA  
APPROX 0.2 ACRES

KEY



AREAS OF SOFT LANDSCAPING

EXISTING WALL/BOUNDARY TREATMENT TO  
REMAIN

APPROX 1100mm HIGH BRICKWORK WALL

APPROX 450mm HIGH BRICKWORK WALL  
WITH 1000mm HIGH BRICK PIERS AND HOOP  
TOP FENCING INFILL PAINTED GREEN


APPROX 1000mm HIGH HOOP TOP FENCING  
PAINTED GREEN

REV B - 09.10.14 HEIGHT OF PERIMETER  
FENCING TO HIGHWAY BOUNDARIES  
REDUCED TO 1000mm  
REV A - 07.10.14 DRAWING AMENDED TO SUIT  
REVISED SITE PLAN

TP ARCHITECTURE

2 STRICKLAND AVENUE  
LEEDS  
LS17 8JU

T: 0113 2732706  
M: 07766 015350  
E: [tony@tparchitecture.co.uk](mailto:tony@tparchitecture.co.uk)

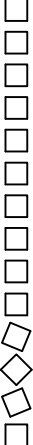

PHARMACY & RESIDENTIAL DEVELOPMENT  
WEST STREET  
WORSBOROUGH  
for  
LO'S PHARMACY

SITE PLAN INDICATING LANDSCAPING  
ZONES AND BOUNDARY TREATMENTS

Date: JULY 2014 Scale (at A3): 1:200

Project no: 1209 Drawing no: 007 Revision: B

