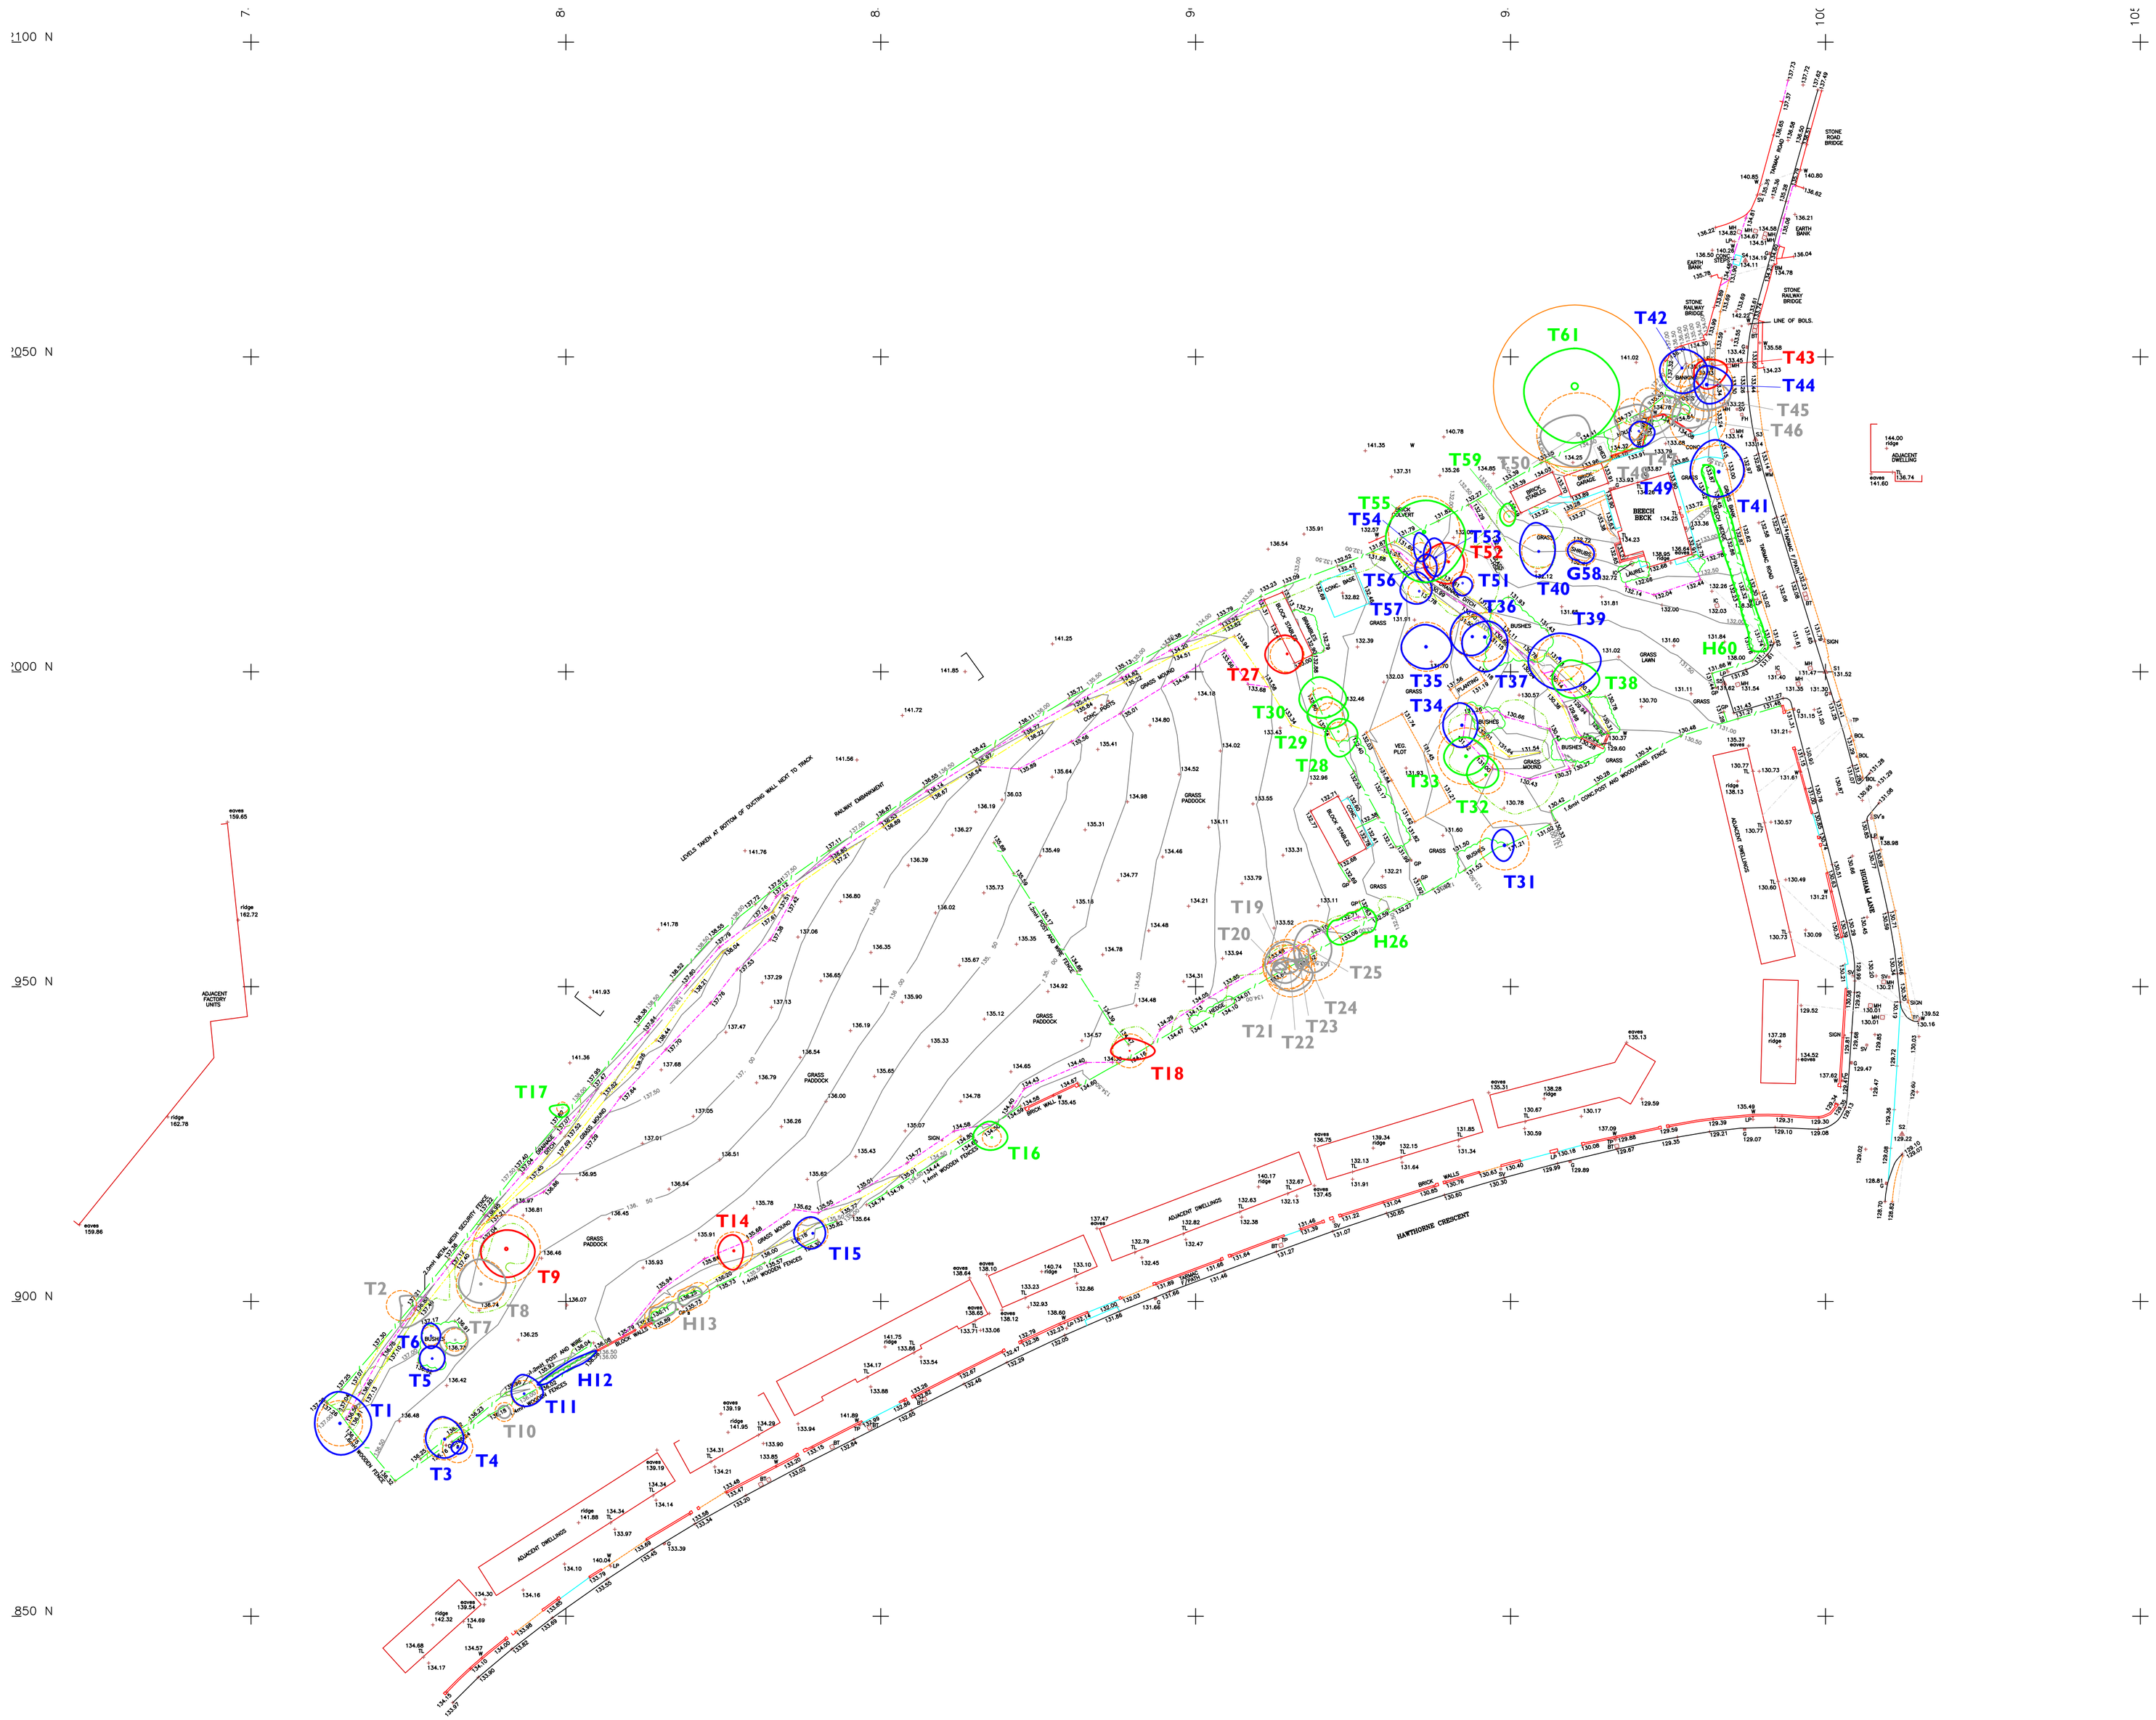

Key

	Category A Tree
	Category B Tree
	Category C Tree
	Category U Tree
	Root Protection Area

Note: Position of the tree protection fencing is to be confirmed

NORTH

SMEEDEN FOREMAN

Project	25 Higham Lane, Dodworth, Barnsley
Title	Tree Survey Plan
Scale	1:500 @A1
Drawn by	
Date	14.08.12
Checked	
Project No.	SF2059
Drawing No.	TS01
Rev	

Landscape Architects - Urban Designers
Ecologists - Horticulturists

Somerset House, Low Moor Lane, Scotton,
Knaresborough, N. Yorks HG5 9JB
Tel: 01423 863369 Fax: 01423 313107
Email: office@smeedenforeman.co.uk
www.smeedenforeman.co.uk

This drawing is the property of the Landscape Architect. Copyright reserved.