


Site Pickup Point
Grid Ref:434253406764

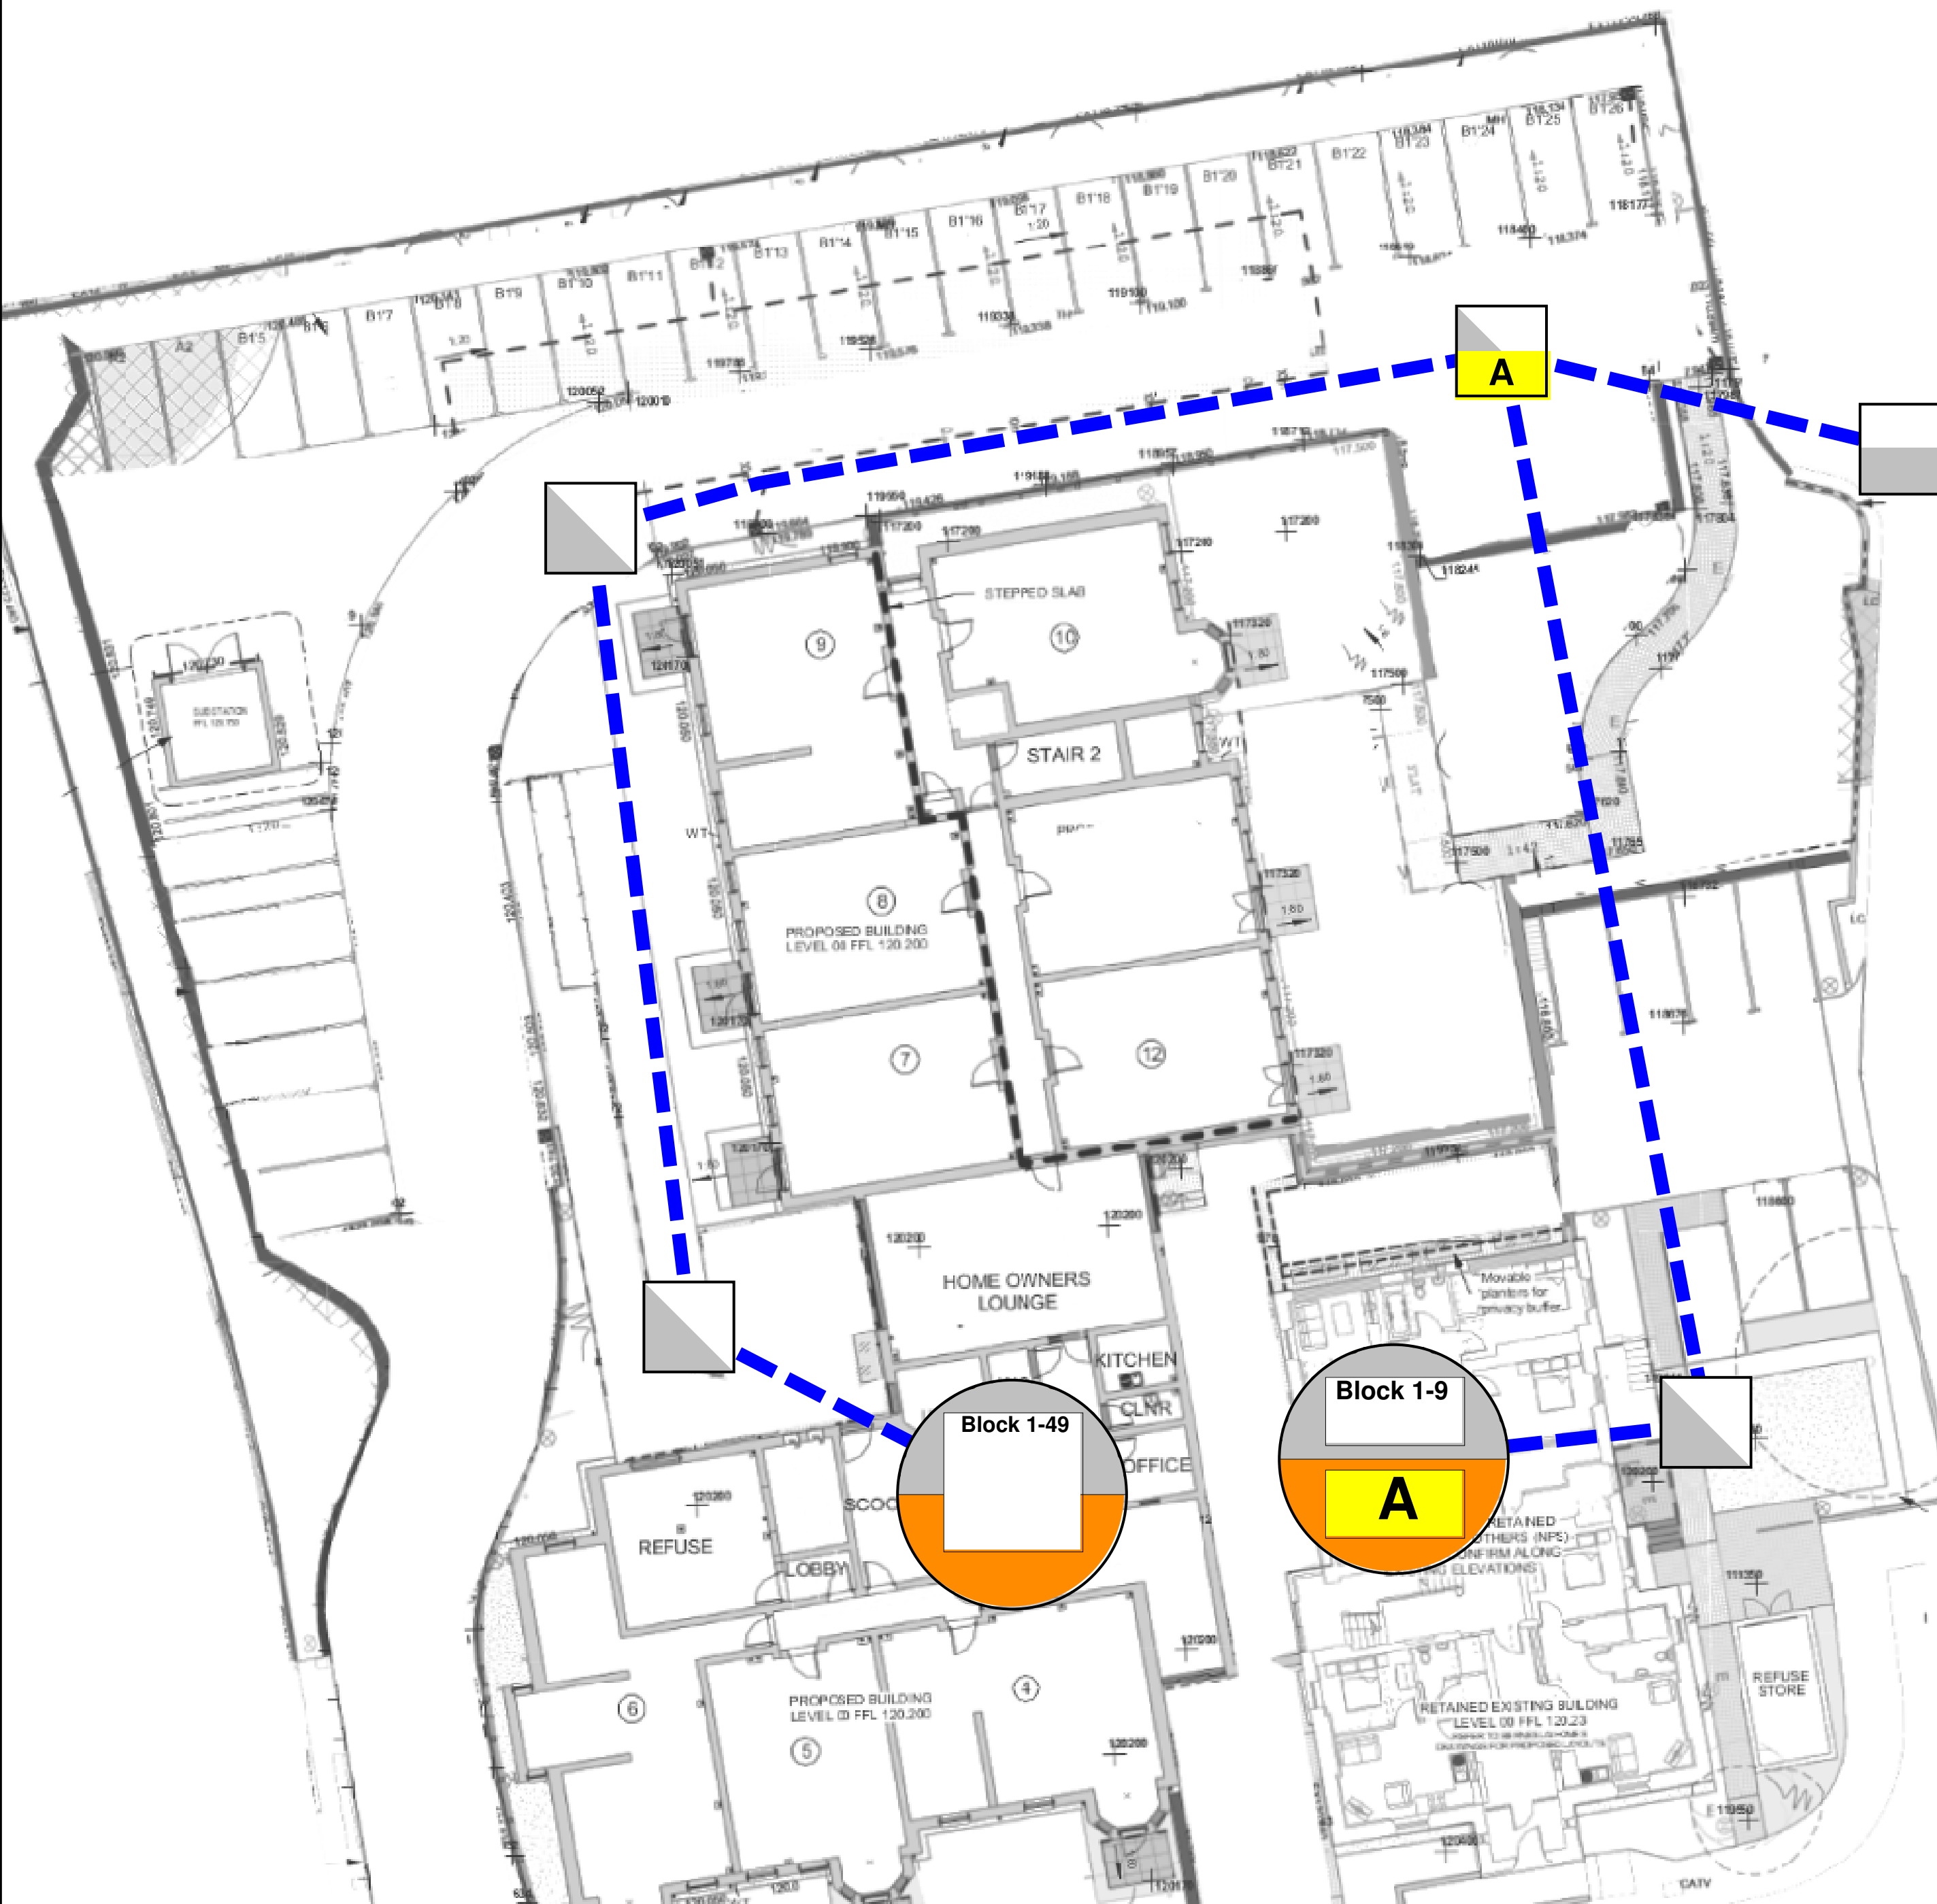



Plant Symbols

Developer Proposed Duct

-  90 mm PVC Duct
 50 mm PVC Duct
 Internal Tray Work

Built to BT Specification

- | | | |
|---|---|--------------------------------------|
|  |  | Joint Box JBF 102/JUF 102 |
|  |  | Joint Box JBF 104/JUF 104 |
|  |  | Joint Box JBF 106/JUF 106 |
|  |  | Joint Box JBF 110/JUF 110 |
|  | | Proposed BT Bullt Box JBF 104 |
|  | | Existing Box JBF 104 |
|  | | Duct Tee |
|  | | Duct 54/Duct 56 Reducer |

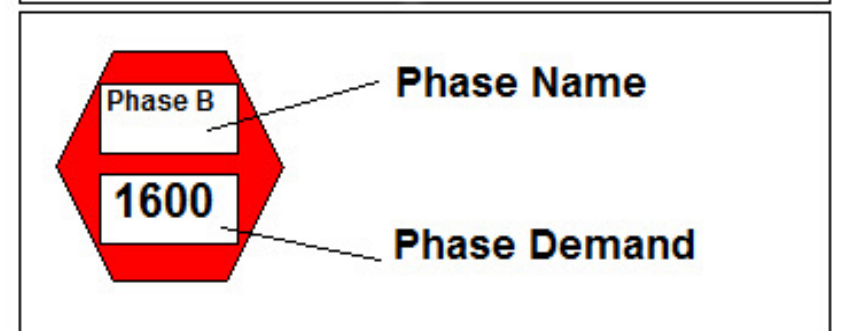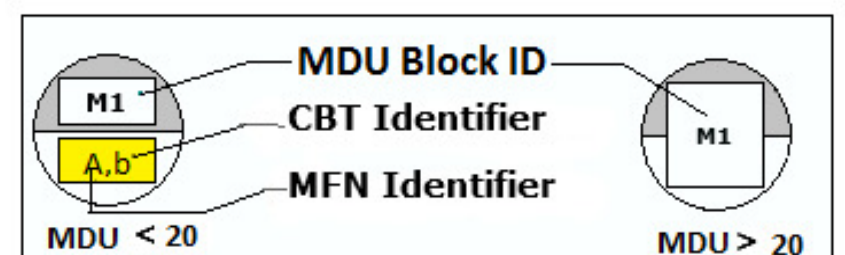

Plant On Map Job Description :EMAKR_BY-611_Berneslai Close, Barnsley_Barnsley_S70 2HS Proposal :OPENREACH FIBRE CONNECTORISED NETWORK PROPOSAL

Important Notice - BT's joint boxes (JB and JUF) must be constructed in non carriageway situations only. If there is any deviation from this please contact your newSite Representative before work commences.

Print not to scale

Certified By:

Date:

Exchange Area: BY

Estimate Number:

Planned By: 612291117

NSI: BY/611 Issue: 1

Map Ref: 434203406701

Date: 2019-07-23