



Red Brick
Forterra Russet Facing Brick

Cedral Lap Cladding
Light Oak

K-Rend
Standard White 16287



Russet Mixture

Russet Mixture



Manufactured to BS EN 771-1

Brick type

Category II, HD, Clay Masonry Unit

Standard work size

215 x 102.5 x 65mm

Dimensional tolerances

Tolerance category: T2

Range category: R1

Compressive strength

$\geq 75\text{N/mm}^2$

Water absorption

$\leq 7\%$

Durability

F2

Active soluble salts content

S2

Configuration

Vertically Perforated 18-28% Voids

Dry weight per brick

2.5kg

Pack size

468

Factory

Accrington



Disclaimer: The reproduction of colours and textures is only as accurate as the printing process will allow. Photographic samples should be used when shortlisting products but we advise that an actual sample should be seen before ordering.



222 Peterborough Road
Whittlesey
Cambridgeshire
PE7 1PD

Sales 0330 123 1017
Technical 0330 123 1018
Fax 01733 206040
forterra.co.uk

CEDRAL



Give your home
a timeless facade

cedral.world





Timelessly beautiful facades



Easy to install



Class 0 and EN 13501-1
fire performance classified
to A2-s1, d0



Low maintenance



UV resistant



Resistant to rot and
immune to attack
by pests and insects




Factory applied colour

✓ low maintenance

✓ factory applied colour

✓ easy to install

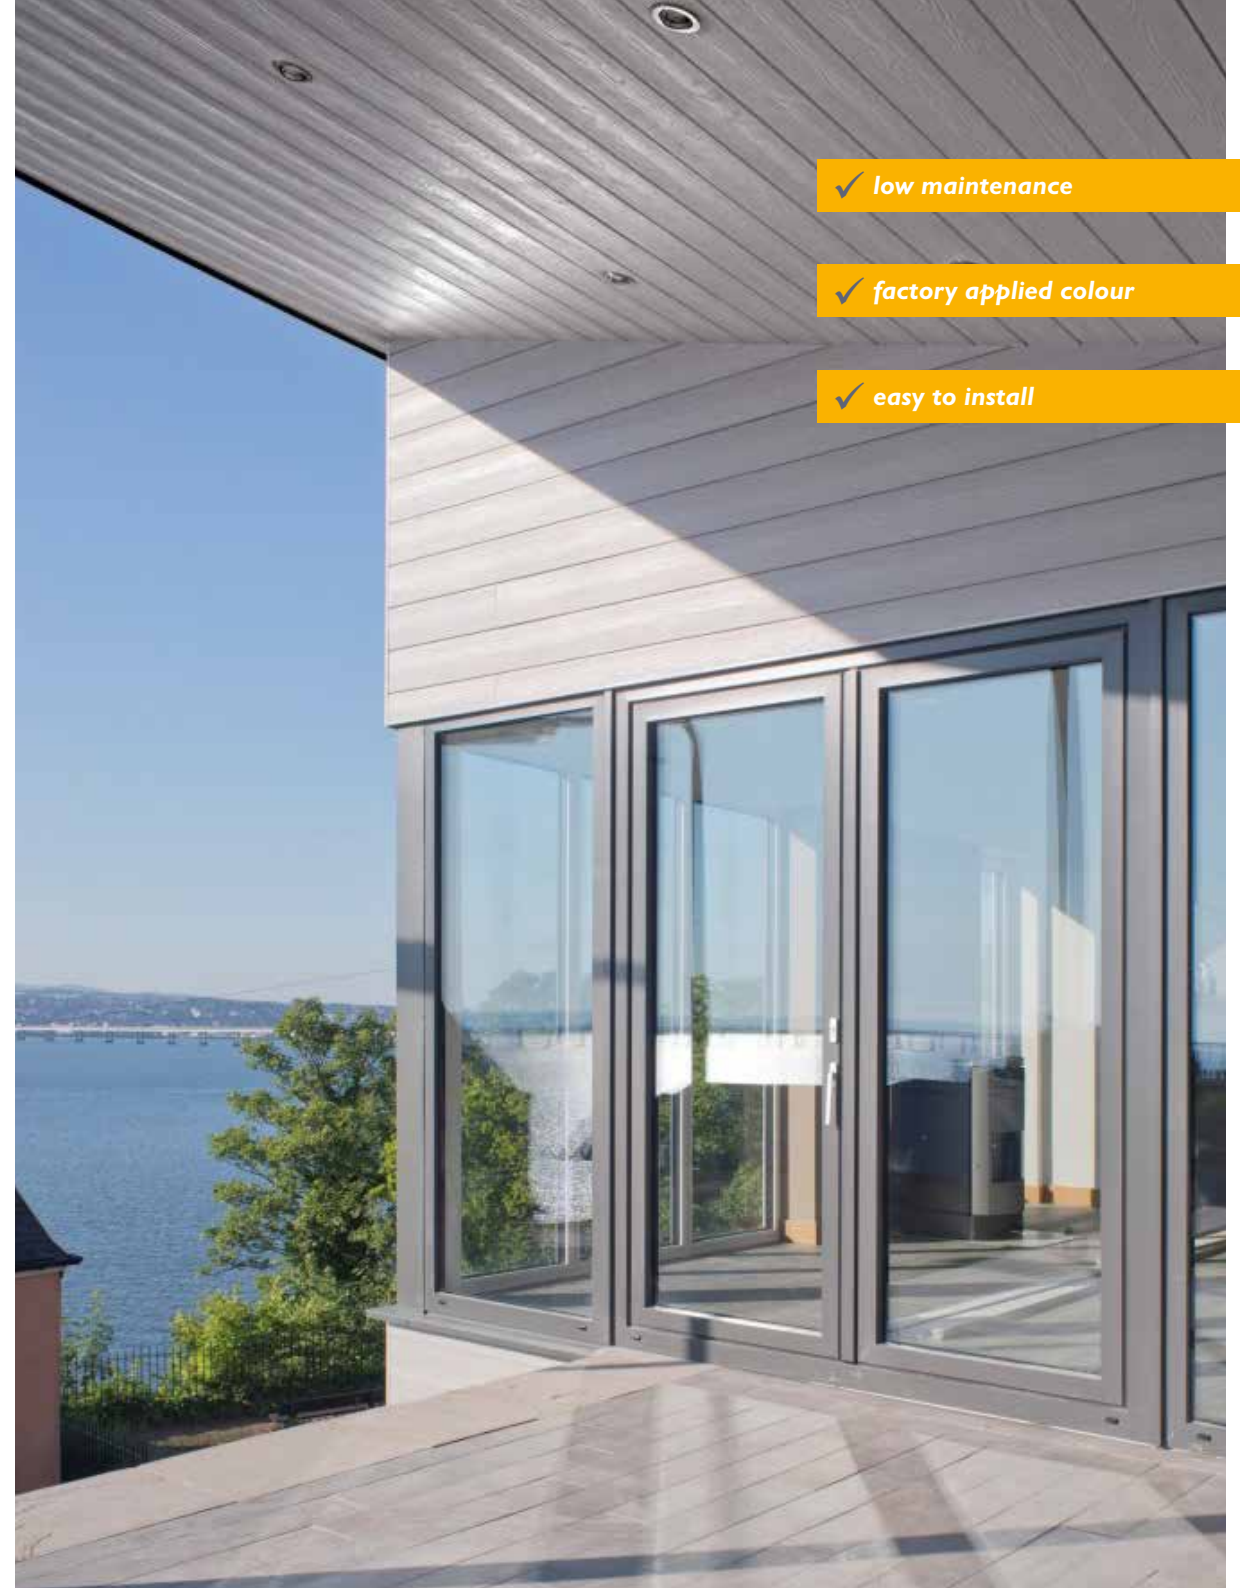



The DNA of Cedral

The ideal low maintenance, rot free alternative to traditional timber weatherboard.

Fibre cement offers both contemporary and flexible design options, and is used by many architects and homeowners to create stunning facades. The simple combination of wood cellulose, sand, synthetic fibres, water and cement make fibre cement one of the most environmentally friendly and comprehensive building products available.

Hard as stone easy as wood.

The material's multi-layered fibre structure supports the cement and other elements, which gives it impressive strength, and means that it can be far thinner than concrete.



Which Cedral style suits you?

CEDRAL LAP

Cedral Lap planks are fitted in a traditional lapped style.

Length	3600mm
Width	190mm
Thickness	10mm
Weight per board	11.2kg



Cedral timber effect

CEDRAL CLICK

Cedral Click planks are fitted together flush, creating a modern and contemporary facade. Available in two finishes.

Length	3600mm
Width	186mm
Thickness	12mm
Weight per board	12.2kg



Cedral smooth finish

Cedral timber effect



TIMBER EFFECT



SMOOTH FINISH

Cedral colours

THE MINERAL RANGE



THE FOREST RANGE



Cedral Lap can be supplied in a range of 21 factory applied colours and 2 woodstain finishes providing an aesthetic option to suit most project requirements.

Cedral Click and Cedral Click Smooth finishes can be supplied in a range of 10 factory applied colours. Other colours within the range, bespoke colours and Cedral Click Smooth are subject to minimum order quantities and extended lead times.

For your nearest stockist, visit cedral.world


C Cedral Click and Cedral Click Smooth standard factory-applied colour range.
* Not available for Cedral Click or Cedral Click Smooth.
** Cedral Click and Cedral Click Smooth may be subject to minimum order quantities and extended lead times.

† Cedral Board is available in these colours.
‡ Cedral Lap in Light Oak and Dark Oak is designed to mimic the appearance of stained natural wood and, as such, a variation in the colour and shade is part of the effect inherent in the material design.

THE EARTH RANGE



THE OCEAN RANGE

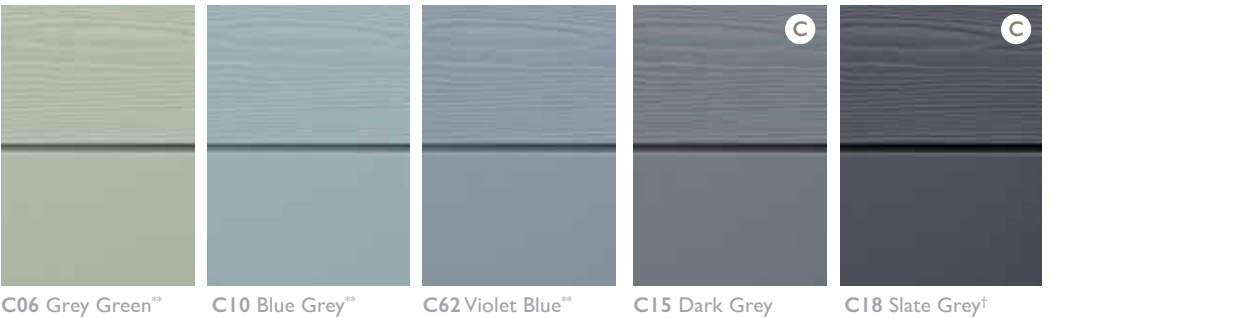

CEDRAL BOARD

Cedral Board is an impact resistant, durable and flat board, ideal for soffits and fascias.

Cedral Board is available in 9 colours and in the following sizes:

- 2500mm x 200mm • 2500mm x 400mm
- 2500mm x 300mm

For your

free sample

visit cedral.world

Complete system solution

ALUMINIUM PROFILES

A full range of aluminium profiles is available in complementary colours, for both Cedral Lap and Click, which provides a complete cladding solution. Please refer to the Cedral Fixing Guide for more information on the aluminium profiles. To download a Fixing Guide, visit cedral.world

Profile (sizes in mm)	Cedral Lap	Cedral Click
External corner (symmetric) This universal trim can be used to provide protection on external corners and for stop profile applications.		
External corner/window reveal (asymmetric) Can be used as an external corner or where detailing on a window reveal.		Not required
Internal corner To finish the corner where Cedral meets on an internal corner forming a seal between the trim and the corner.		
External corner junction Used as a corner joining piece. Only available in black. 300mm length.		Not required
Start profile Used to start a cladding run with a lip to cover the first batten.		

Profile (sizes in mm)	Cedral Lap	Cedral Click
Vertical start profile Used to start a vertical cladding run.	Not required	
End profile Hides any sharp corners and protects the Cedral edges from wear and tear.		Not required
Connection profile End trim to finish Cedral when used as a single piece on a window reveal or soffit.		
Perforated closure Used to protect against pest infestation and debris. Galvanised finish 2.5m length.		
Window lintel profile Used to finish above the window and to support next course of Cedral Click.	Not required	

ACCESSORIES

- Cedral Click Clips are required when installing Cedral Click. These are supplied complete with stainless steel screws.
- Cedral touch up paint and colour matched screws are available. For the full accessories range, please refer to the Cedral Fixing Guide



Cedral suits every style

Cedral is ideal as an over-clad solution for existing properties, or as part of a new build facade. Available in a wide selection of factory applied colours, enabling homeowners and architects to create striking, individual homes, which are low maintenance.



More at cedral.world

- Find your perfect Cedral facade with our colour selector tool
- Find out how easy Cedral is to install and download our Cedral Fixing Guide
- Find your nearest stockist or installer

For further information

- Please e-mail infouk@etexgroup.com




This publication is based on the latest data available at the time of printing. Due to product changes, improvements and other factors, the Company reserves the right to change or withdraw information contained herein without prior notice. For specific applications users should refer to the Technical Support Department and relevant Standards and Codes of Practice for guidance. The photography shown in the document should not necessarily be taken as recommendations of good practice. The printing process restricts the exact representation of colours. For true colour reference, please request product samples.

CEDRAL

✓ low maintenance

✓ factory applied colour

✓ easy to install

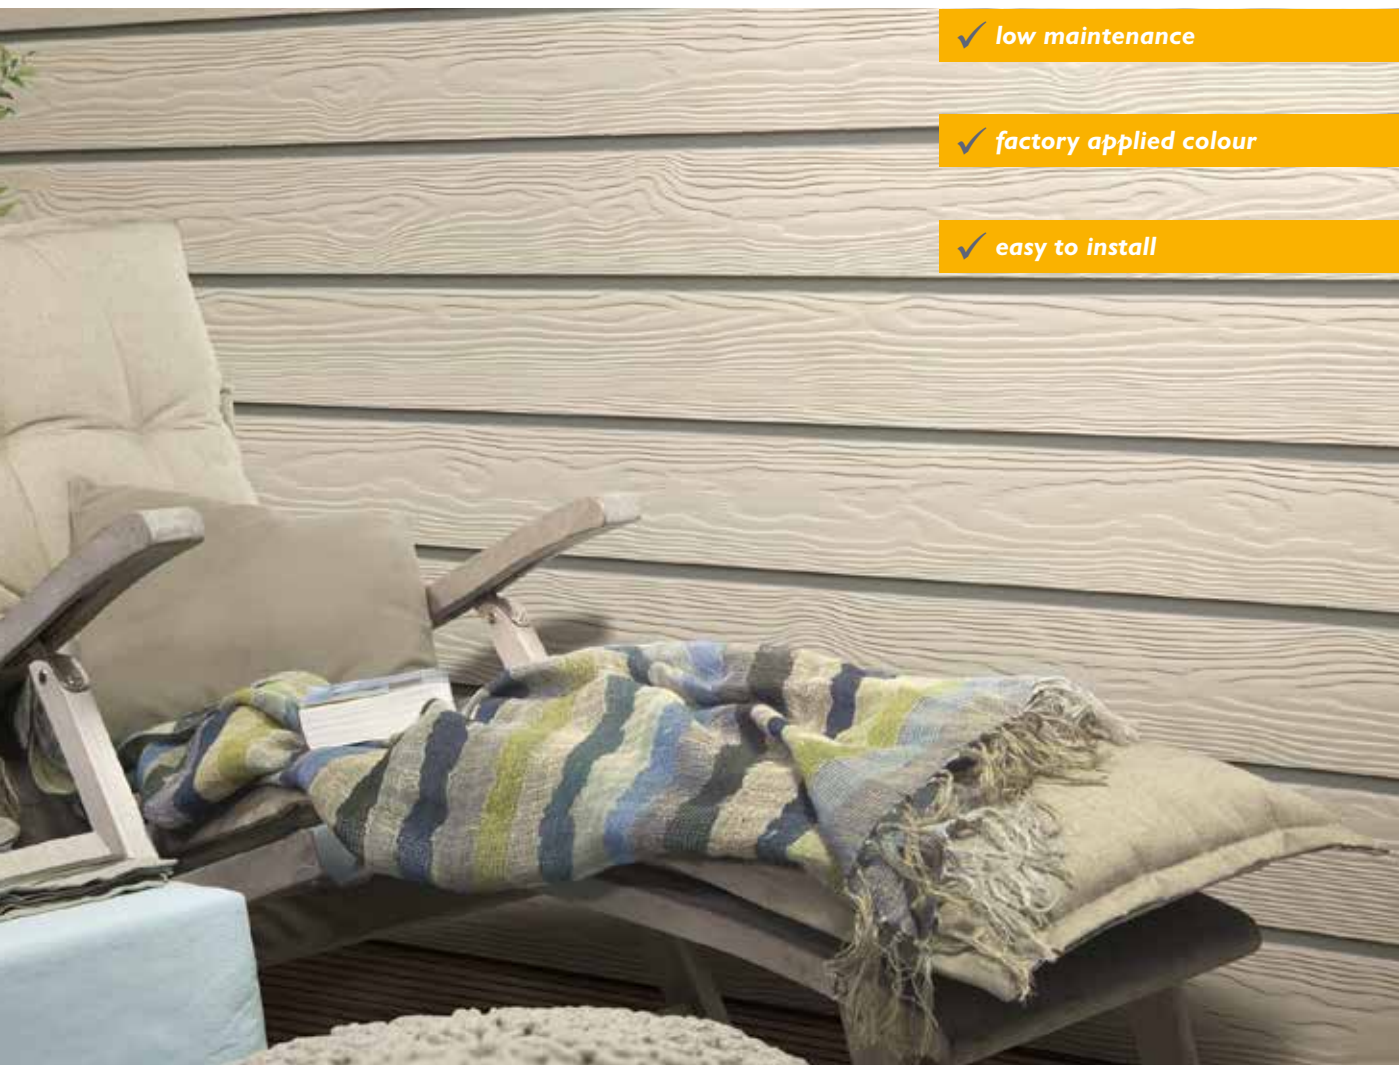

more at cedral.world

Tel 01283 501555 Email infouk@etexgroup.com

Etex (Exteriors) UK, Wellington Road, Burton-upon-Trent, Staffordshire DE14 2AA



an **etex** company