


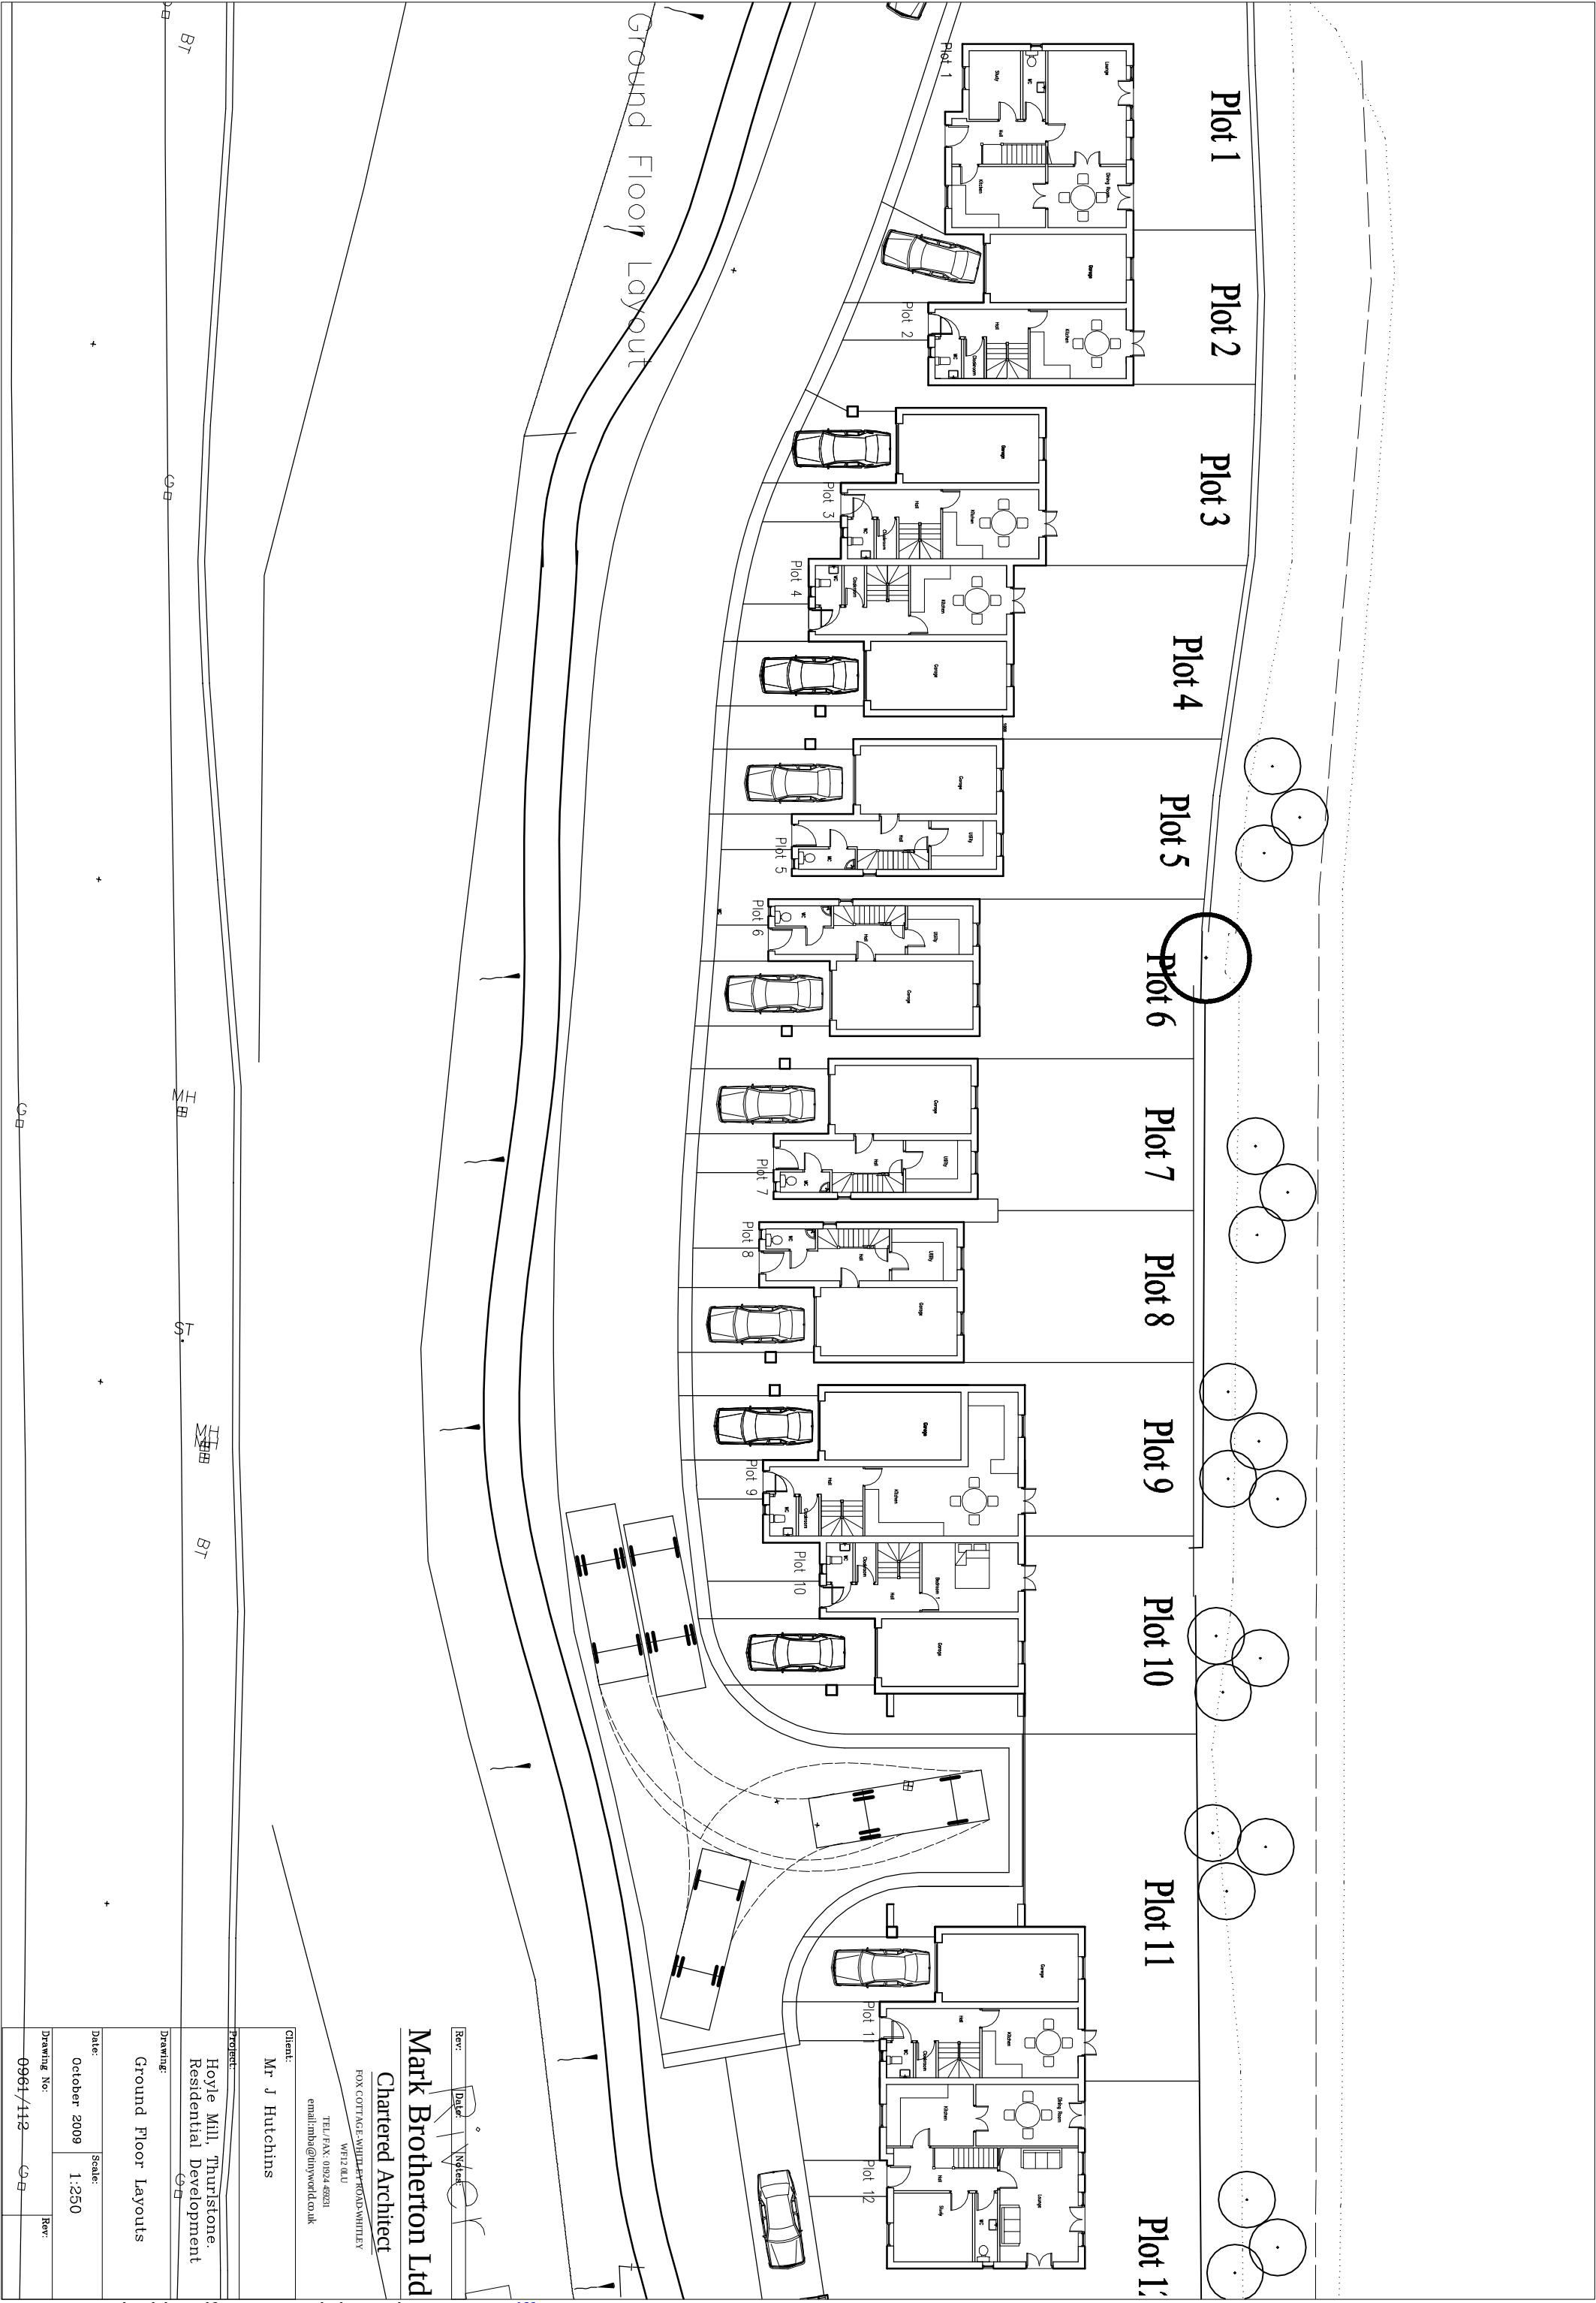

Rev: Noted
Date: 10/10/09

Mark Brotherton Ltd
Chartered Architect

FOX COTTAGE, WHILDEN ROAD, WHITLEY
WPI2 0LU
TEL/FAX: 01934 49281
email:mba@quyworld.co.uk

Client:
Mr J Hutchins

Project:
Hoyle Mill, Thurstone,
Residential Development

Drawing:
Ground Floor Layouts

Date:
October 2009

Scale:
1:250

Drawing No:
0961/112

Rev: