Station	Easting	Northing	Level
ST01	392.868	550.627	95.712
ST02	445.939	540.025	93.479
ST03	493.919	537.847	92.671
ST10	597.778	527.326	90.688
ST01A	372.990	553.251	96.621
ST03A	472.239	508.973	93.888
ST03B	520.564	513.453	92.461
ST10A	572.493	577.435	90.862

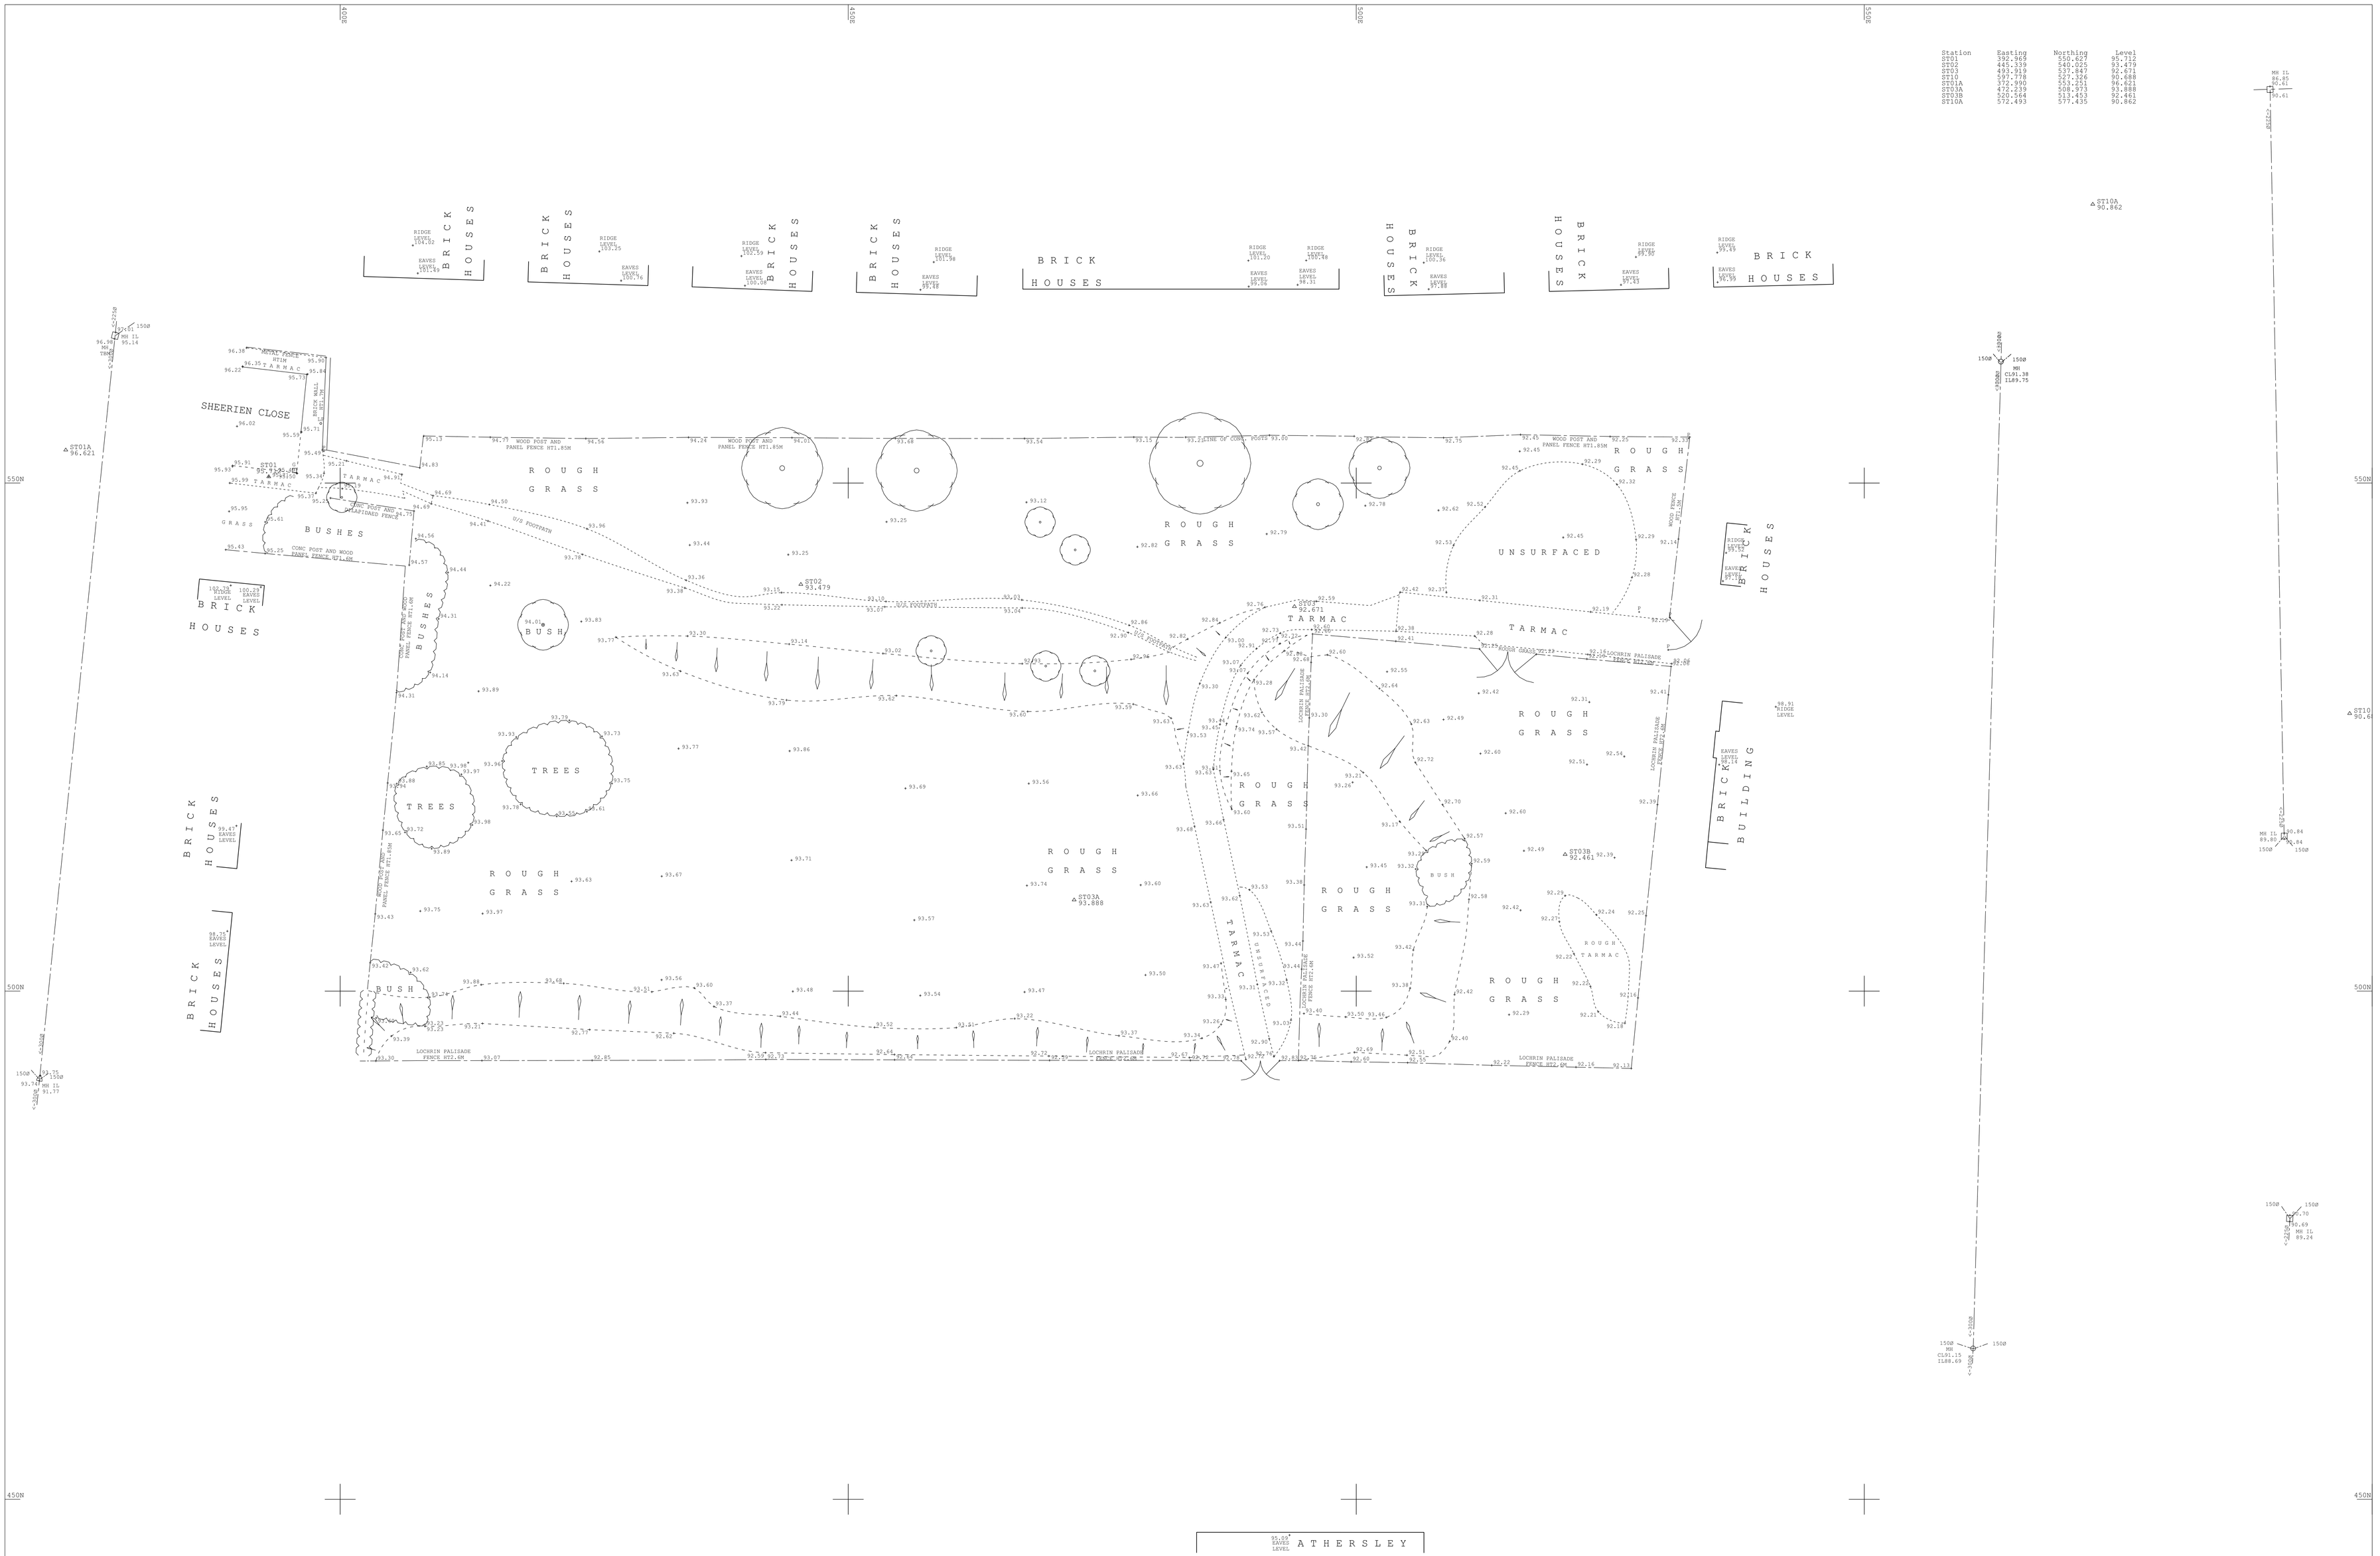

REV. B - MH'S AND IL ADDED NOV 2012
REV. C - MH AND IL ADDED NOV 2012

ELLAM LAND SURVEYS
Land, Engineering & Building Surveys

ANCHOR HOUSE, DEWSBURY MILLS, THORNHILL ROAD, DEWSBURY, WF12 9QE
TEL . (01924) 467621 FAX . (01924) 459970
E - MAIL . ELS@ELBANE.COM

LOCATION
SHEERIEN CLOSE
ATHERSLEY, BARNSLEY.

CLIENT
WSM ARCHITECTS

SURVEY NOT TO BE MOVED OR ROTATED
ALL SERVICES TO BE FIELD VERIFIED
All drawings remain the property of Ellam Land Surveys until all payments have been received
Copyright Ellam Land Surveys 2008.

LEGEND

		CC	CONCRETE COVER	FWS	FOUL WATER SEWER	LP	LAMP POST	ST	STOP TAP
		CM	CABLE MARKER	G	GULLY	MC	METAL COVER	SV	STOP VALVE
		CP	CATCH PIT	GV	GAS VALVE	MH	MANHOLE	SWS	SURFACE WATER SEWER
AV	AIR VALVE	CTV	CABLE TV I.C	HV	HIGH VOLTAGE	MV	MEDIUM VOLTAGE	TL	TRAFIC LIGHTS
B	BOLLARD	DP	DOWN PIPE	IC	INSPECTION COVER	P	POST / POLE	TP	TELEGRAPH POLE
BH	BOREHOLE	EP	ELECTRIC PIT	JB	JUNCTION BOX	RE	RODDING EYE	VS	VENTSHOLD
BS	BUS STOP	EPY	ELEC. POLE/PYLON	KW	KERB WIDTH	RS	ROAD SIGN	VP	VENT PIPE
BT	BRITISH TELECOM	ER	EARTH ROD	LB	LITTER BIN	S	STAY	WM	WATER METER
		FH	FIRE HYDRANT	LH	LAMP HOLE	SC	STOP COCK	WO	WASH OUT

SHEET	1 OF 1	LEVEL DATUM	GPS
SCALE	1 : 200	GRID DATUM	ARBITRARY
DRAWN	J.WHITE.	B.M. USED	
CHECKED	NS		
DATE	JUNE 2012	DRAWING NO. 6616C/1	