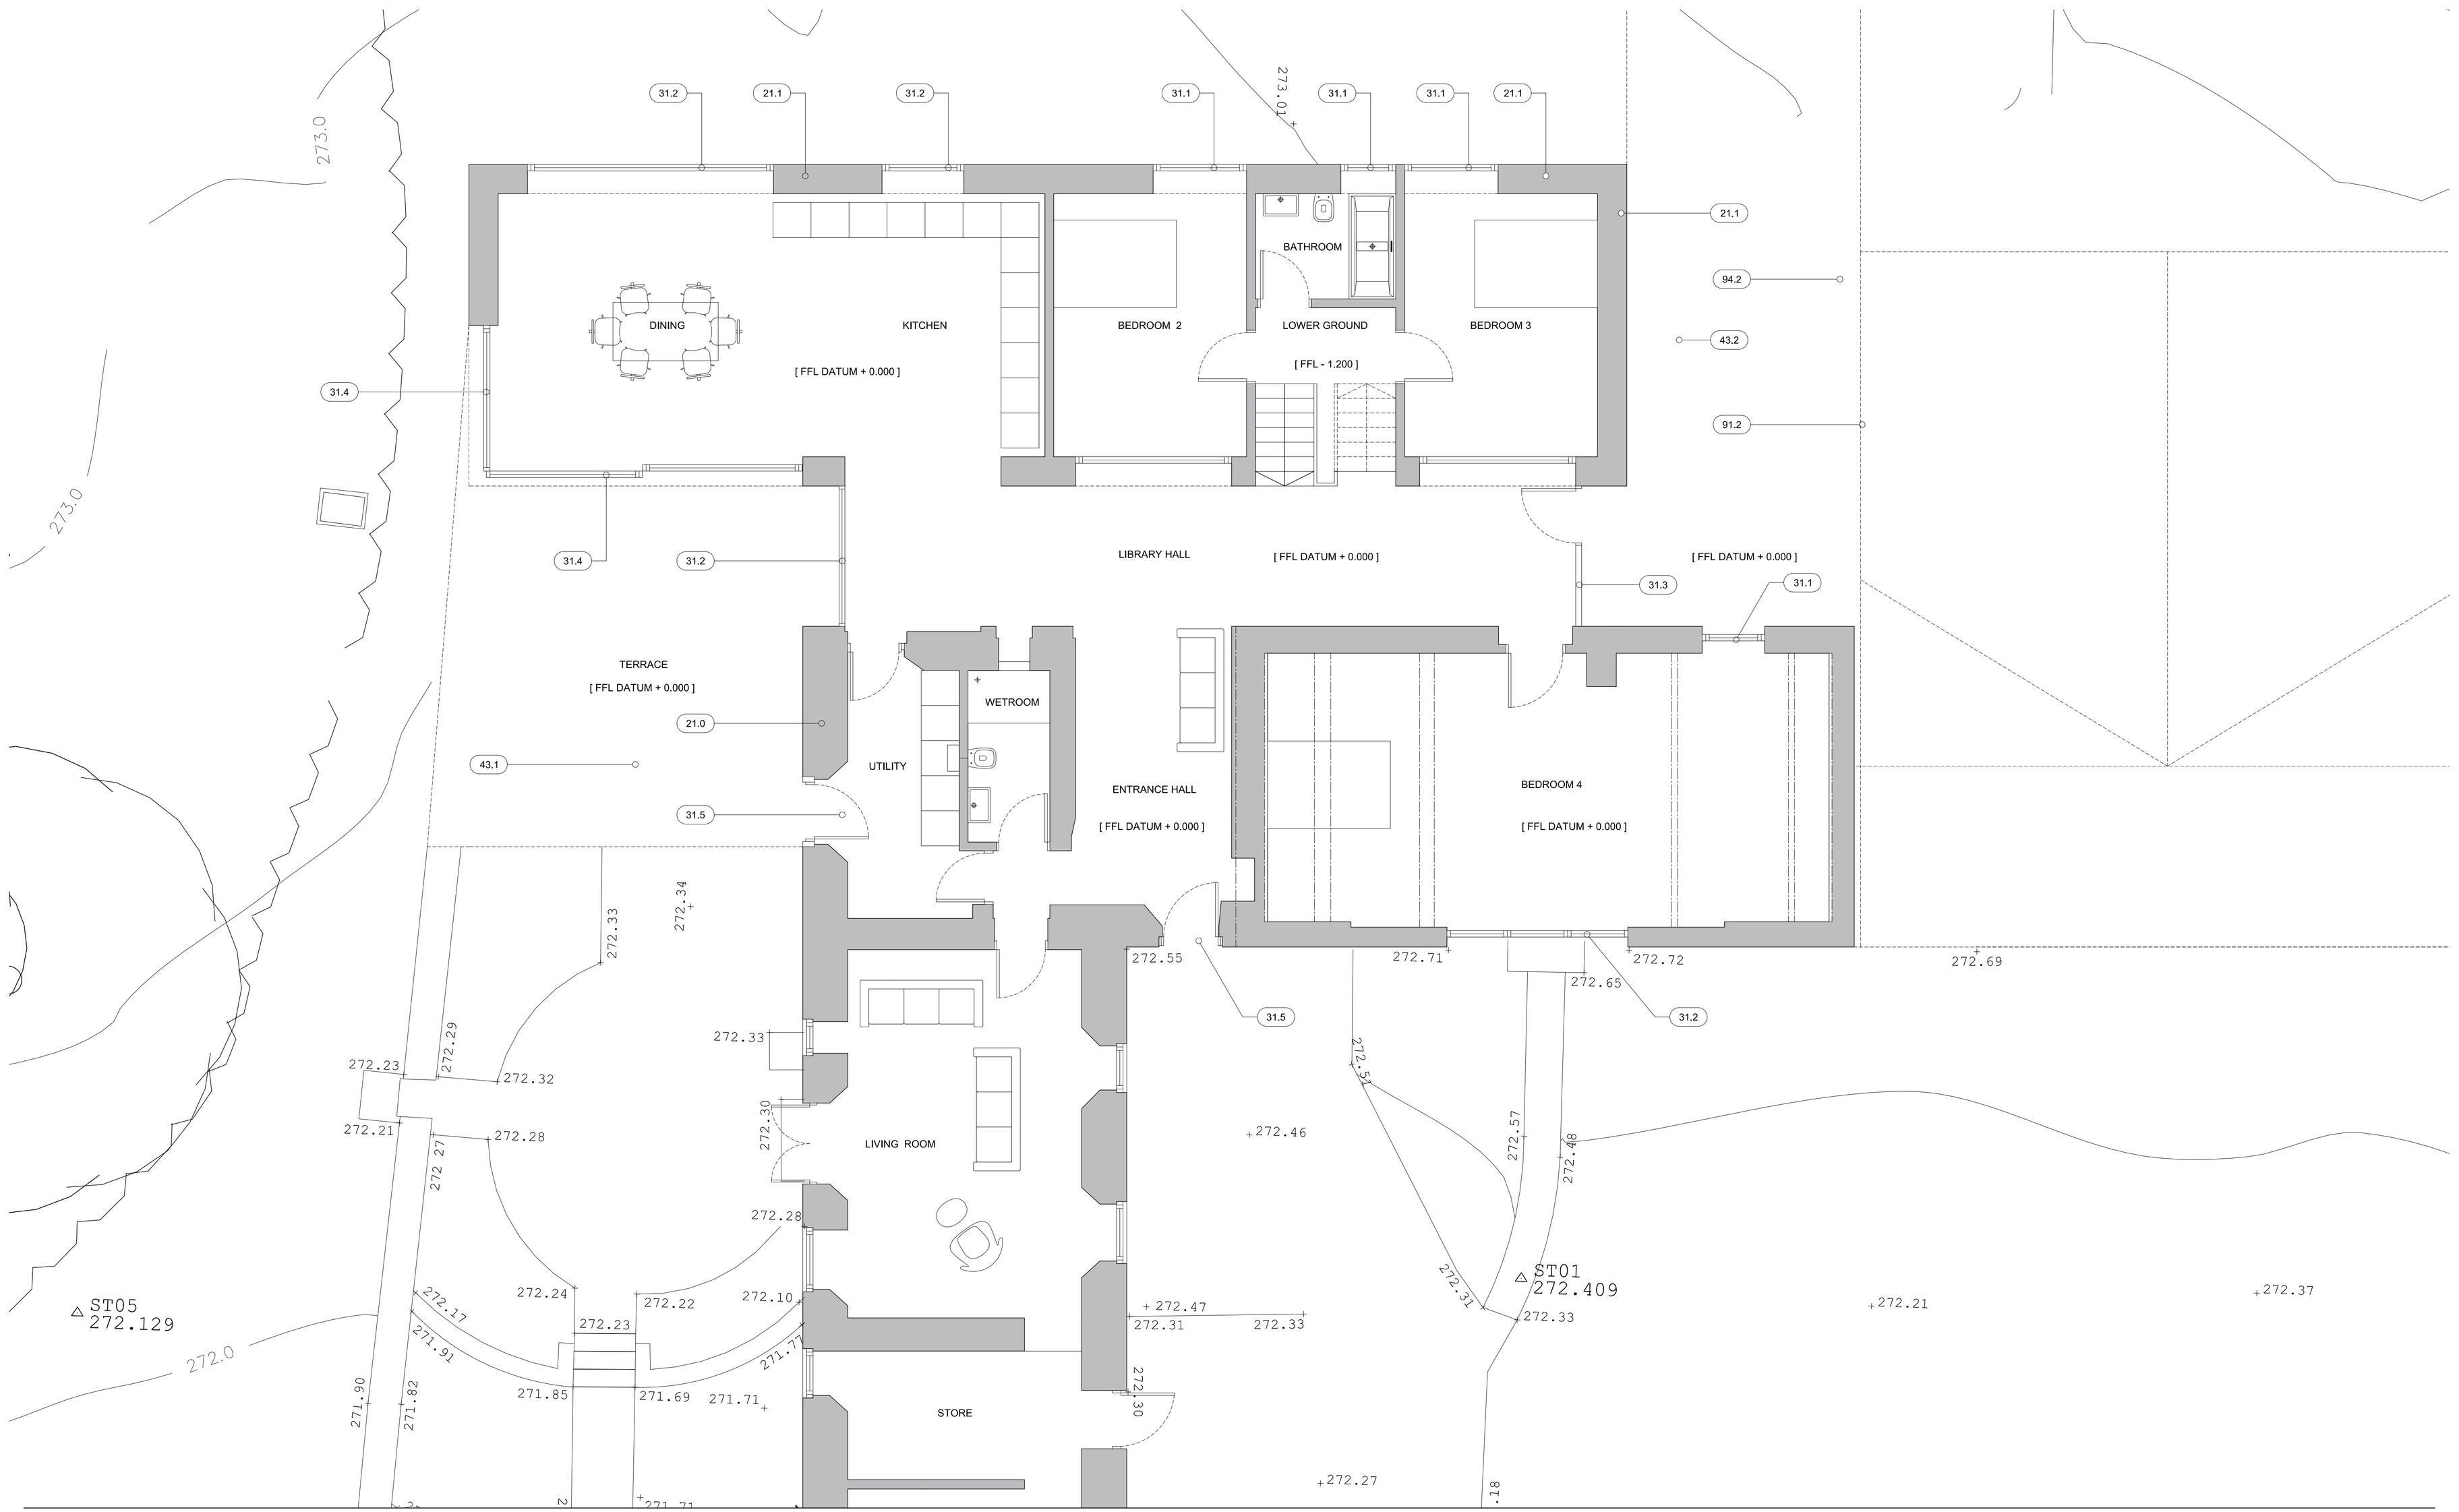


16.1 FOUNDATIONS TO STRUCTURAL ENGINEERS SPECIFICATION
16.2 RETAINING WALL TO STRUCTURAL ENGINEERS SPECIFICATION
21.0 EXISTING EXTERNAL WALL STONE FINISH
21.1 TIMBER FRAME EXTERNAL WALL WITH STONE BLOCK CLADDING TO MATCH EXISTING BARN
23.1 NEW CONCRETE FLOOR
27.1 TIMBER FRAMED ROOF BUILD UP
31.0 EXISTING TIMBER FRAME WINDOWS
31.1 DARK GREY POLYESTER POWDER COATED ALUMINIUM FRAMED TRIPLE GLAZED TILT AND TURN WINDOWS
31.2 DARK GREY POLYESTER POWDER COATED ALUMINIUM FRAMED TRIPLE GLAZED FIXED GLAZING
31.3 DARK GREY POLYESTER POWDER COATED ALUMINIUM FRAMED TRIPLE GLAZED ENTRANCE DOORS
31.4 DARK GREY POLYESTER POWDER COATED ALUMINIUM FRAMED TRIPLE GLAZED SLIDING DOORS
31.5 NEW HARDWOOD TIMBER DOOR
31.6 EXISTING TIMBER FRAMED WINDOWS TO BE REMOVED

37.0 EXISTING VELUX ROOFLIGHT
37.1 TRIPLE GLAZED VELUX ROOFLIGHT
37.2 TRIPLE GLAZED VELUX ROOFLIGHT VERTICAL ELEMENT
37.3 TRIPLE GLAZED UNITS TO FORM ROOF OF LINK CORRIDOR
43.1 STONE TILE FINISH TO EXTERNAL TERRACE
43.2 GRAVEL FINISH TO ENTRANCE PATH
47.0 EXISTING LARGE FORMAT SLATE FINISH TO ROOF
47.1 NATURAL GREY SLATE FINISH TO NEW EXTENSION ROOF
47.2 NATURAL GREY SLATE FINISH TO REFURBISHED ROOF TO MATCH EXISTING
47.3 CONCEALED GUTTER
52.1 INDICATIVE POSITION OF SOLAR PRE HEAT PANELS
52.2 INDICATIVE POSITION OF PHOTOVOLTAIC PANELS
57.1 EXTRACT COWL POSITION
59.0 EXISTING OIL TANK LOCATION
59.1 PROPOSED OIL TANK LOCATION
59.2 BOILER FLUE LOCATION
59.3 SOLID FUEL FLUE LOCATION

91.1 SITE BOUNDARY
91.2 NEIGHBOURING PROPERTY
92.1 EXISTING FLOOR LEVEL
92.2 PROPOSED FLOOR LEVEL
92.3 EXISTING RIDGE LEVEL
92.4 PROPOSED RIDGE LEVEL
94.1 EXISTING TREES TO BE REMOVED
94.2 NEW PLANTING TO SCREEN BOUNDARY. SPECIES TBC
97.1 EXISTING RUBBLE STONE WALL TO BE REMOVED
97.2 RUBBLE STONE BOUNDARY WALL
97.3 EXISTING OUTBUILDINGS TO BE DEMOLISHED
97.4 EXISTING CORRUGATED METAL ROOF FINISH TO BE REMOVED

© **a449 LTD** 2012

DO NOT SCALE FROM THIS DRAWING. WORK TO FIGURED DIMENSIONS ONLY
ALL DIMENSIONS ARE IN MILLIMETRES UNLESS OTHERWISE STATED
STRUCTURAL AND SERVICES INFORMATION IS INDICATIVE ONLY
DRAWING TO BE READ IN CONJUNCTION WITH ALL RELEVANT ARCHITECTURAL, STRUCTURAL AND SERVICE ENGINEER DRAWINGS AND SPECIFICATIONS
ALL DIMENSIONS TO BE CHECKED ON SITE AND DISCREPANCIES REPORTED TO THE ARCHITECT PRIOR TO CONSTRUCTION COMMENCING

REVISION	DESCRIPTION	DATE
B	GENERAL UPDATE	10.09.12

SITE
STALLARD
HOLLOW BARN/WORTLEY/SHEFFIELD

SCALE @ A1	SUBJECT	DATE
1:50	PROPOSED GROUND FLOOR	15MAR12

PROJECT	SERIES & DRAWING #	REV
0059	PL.100	B

a449 LTD
23 MORTON STREET, EDINBURGH, EH15 2HN
+ 44 (0) 7809 243388
mj@a449.co.uk www.a449.co.uk