
Abacus®
LEADERS IN LIGHTING

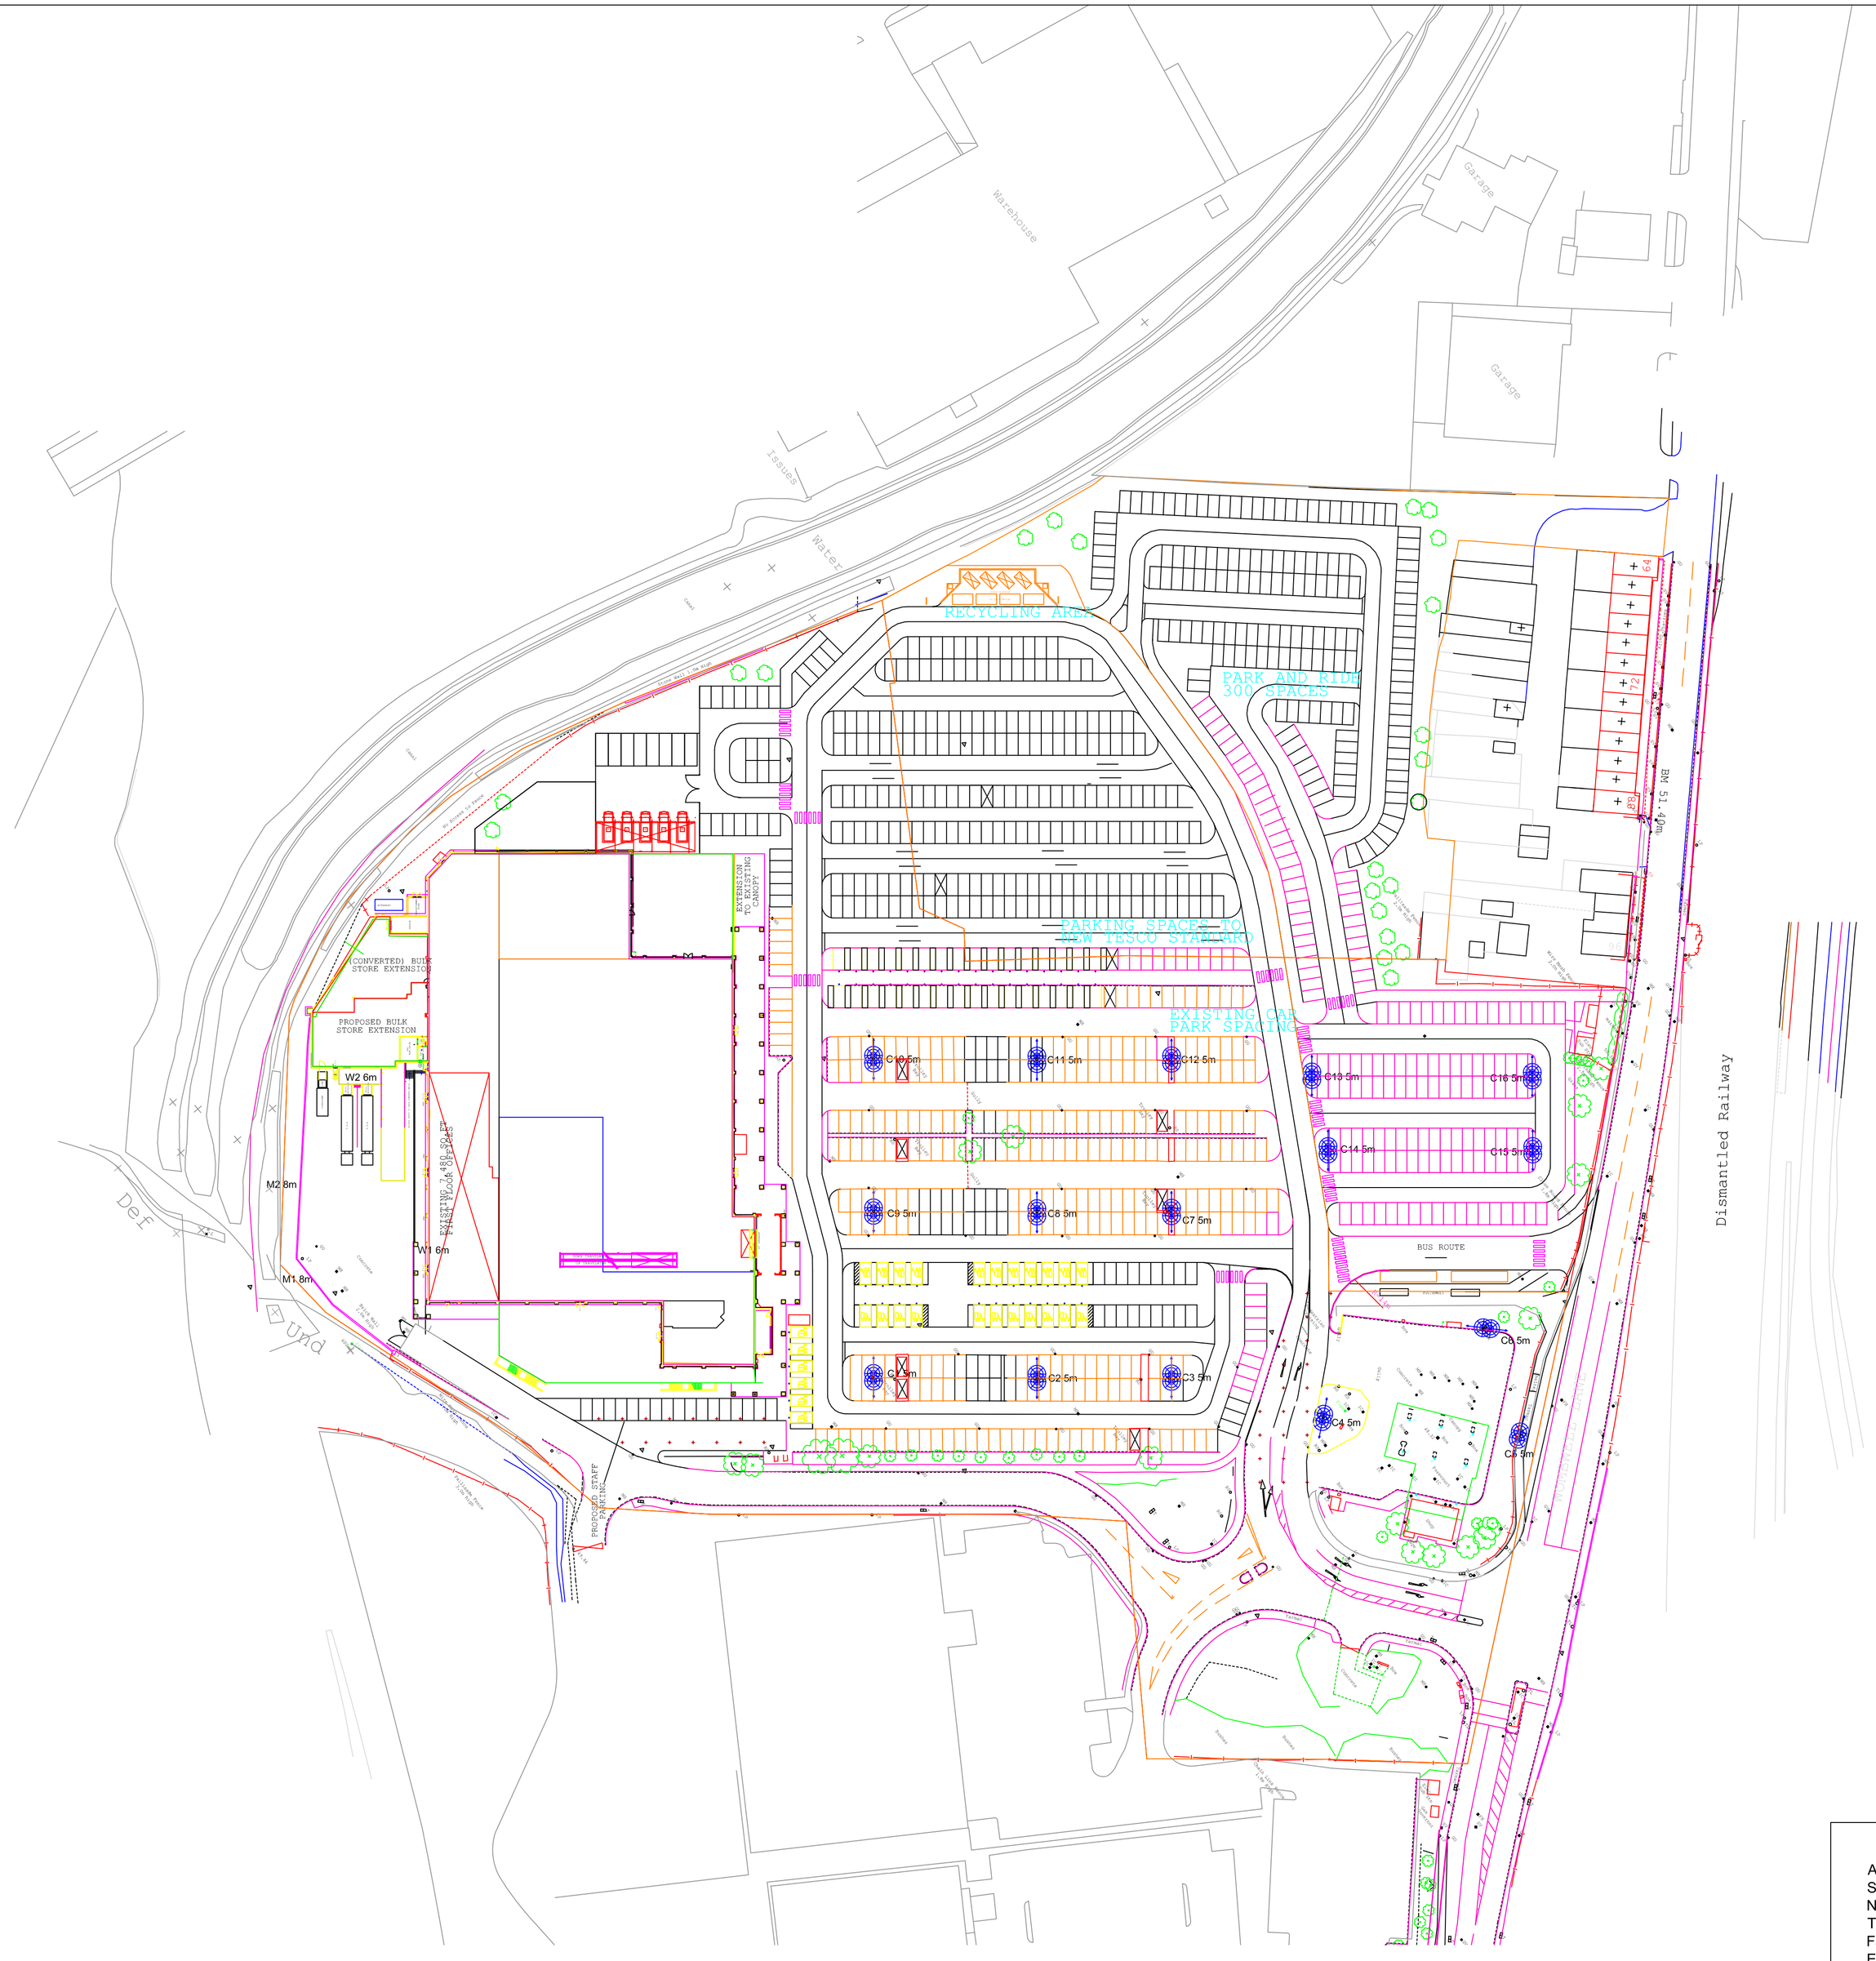

LIGHTING EQUIPMENT

16 x 5m Existing Columns with Existing fittings by others

Notes:-
1) Luminaire Alignment:
Symbol indicates the "reflector alignment axis" perpendicular to the flat face of the main reflector AND the position of the internal overspill shield (where fitted).

LLOYD'S REGISTER QUALITY COMPANY ISO9002
NATIONAL ACCREDITATION OF CERTIFICATION BODIES

ABACUS LIGHTING LTD.
Sutton-in-Ashfield, Nottinghamshire
NG17 5FT England
Tel: (+44) 01623 511111
Fax: (+44) 01623 552133
Email: light@abacus-lighting.com

Lighting Project: Tesco Wombwell Lane, Barnsley

Title: Existing collumn positions

Design Ref: LS16836_S	Revision(s) From Previous Design:
Design By: Pawel Jarzebowski	
Date: 27/10/2008	Scale: 1:750@A1

All illuminance values are the result of computer calculations, based upon precisely positioned luminaires in a fixed relationship to each other and to the area under examination. In practice the values may vary due to tolerances on luminaires, luminaire positioning, reflection properties and electrical supply.