




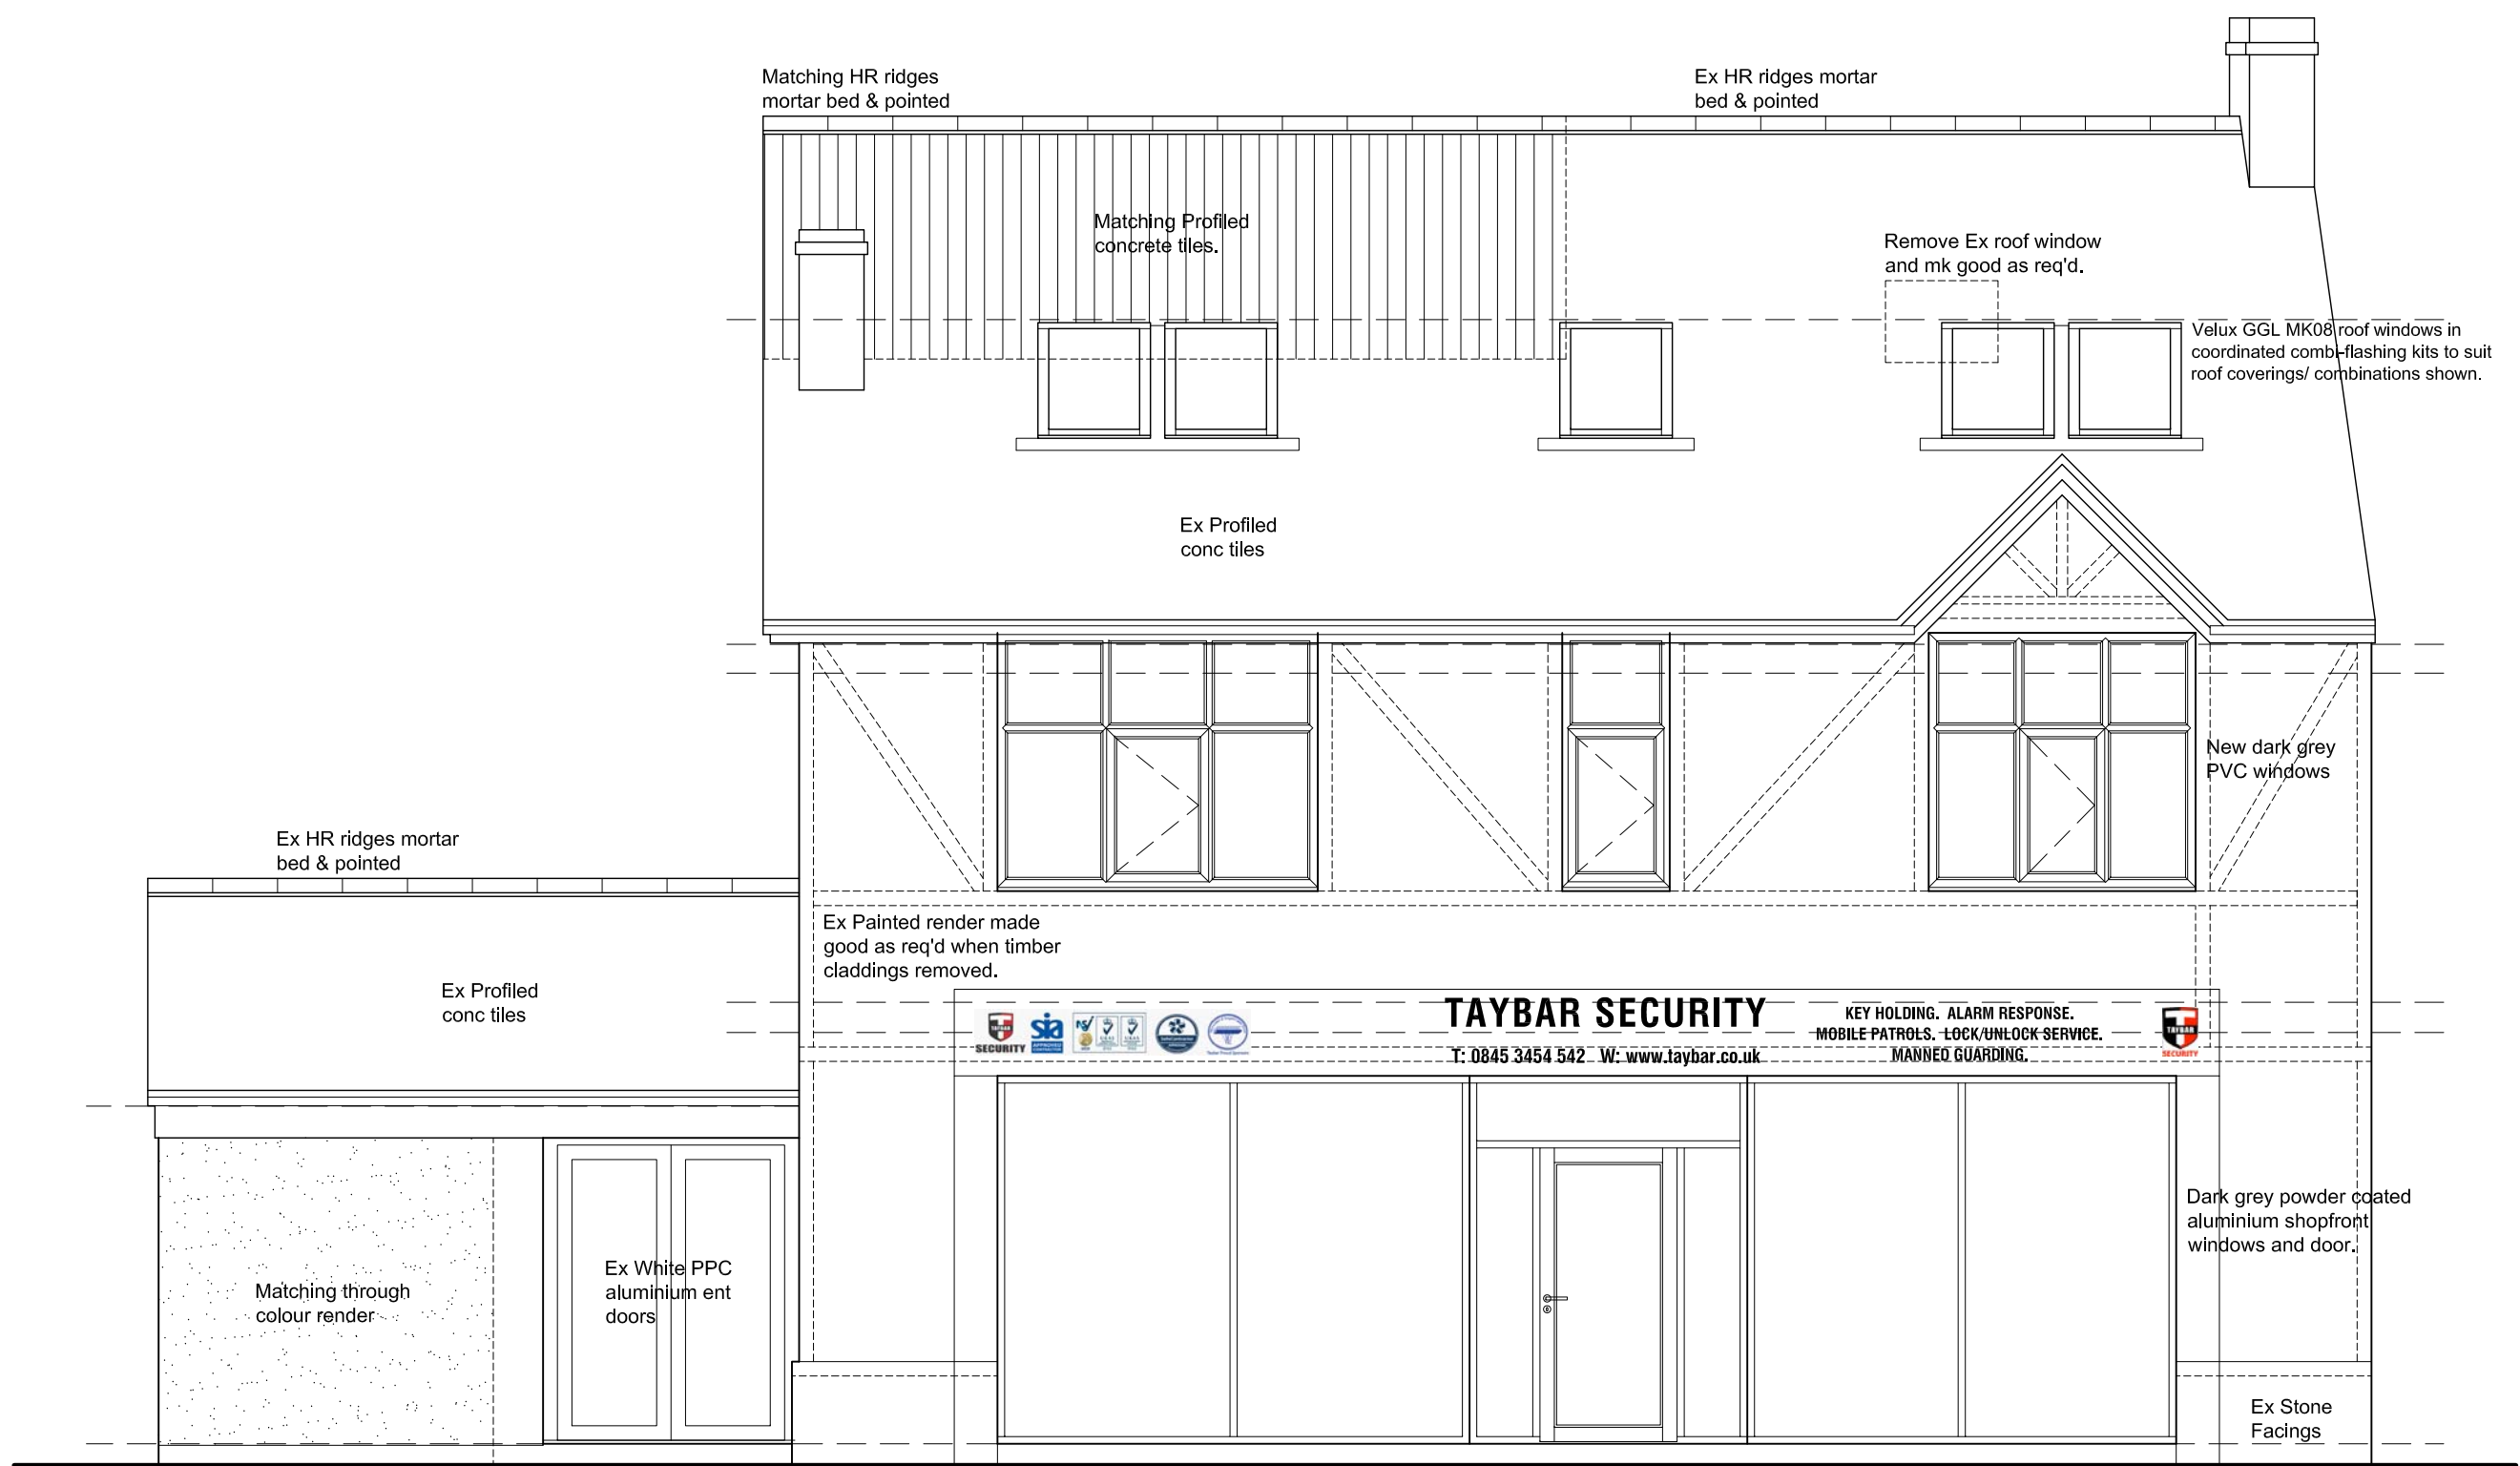


FRONT (EAST) ELEVATION

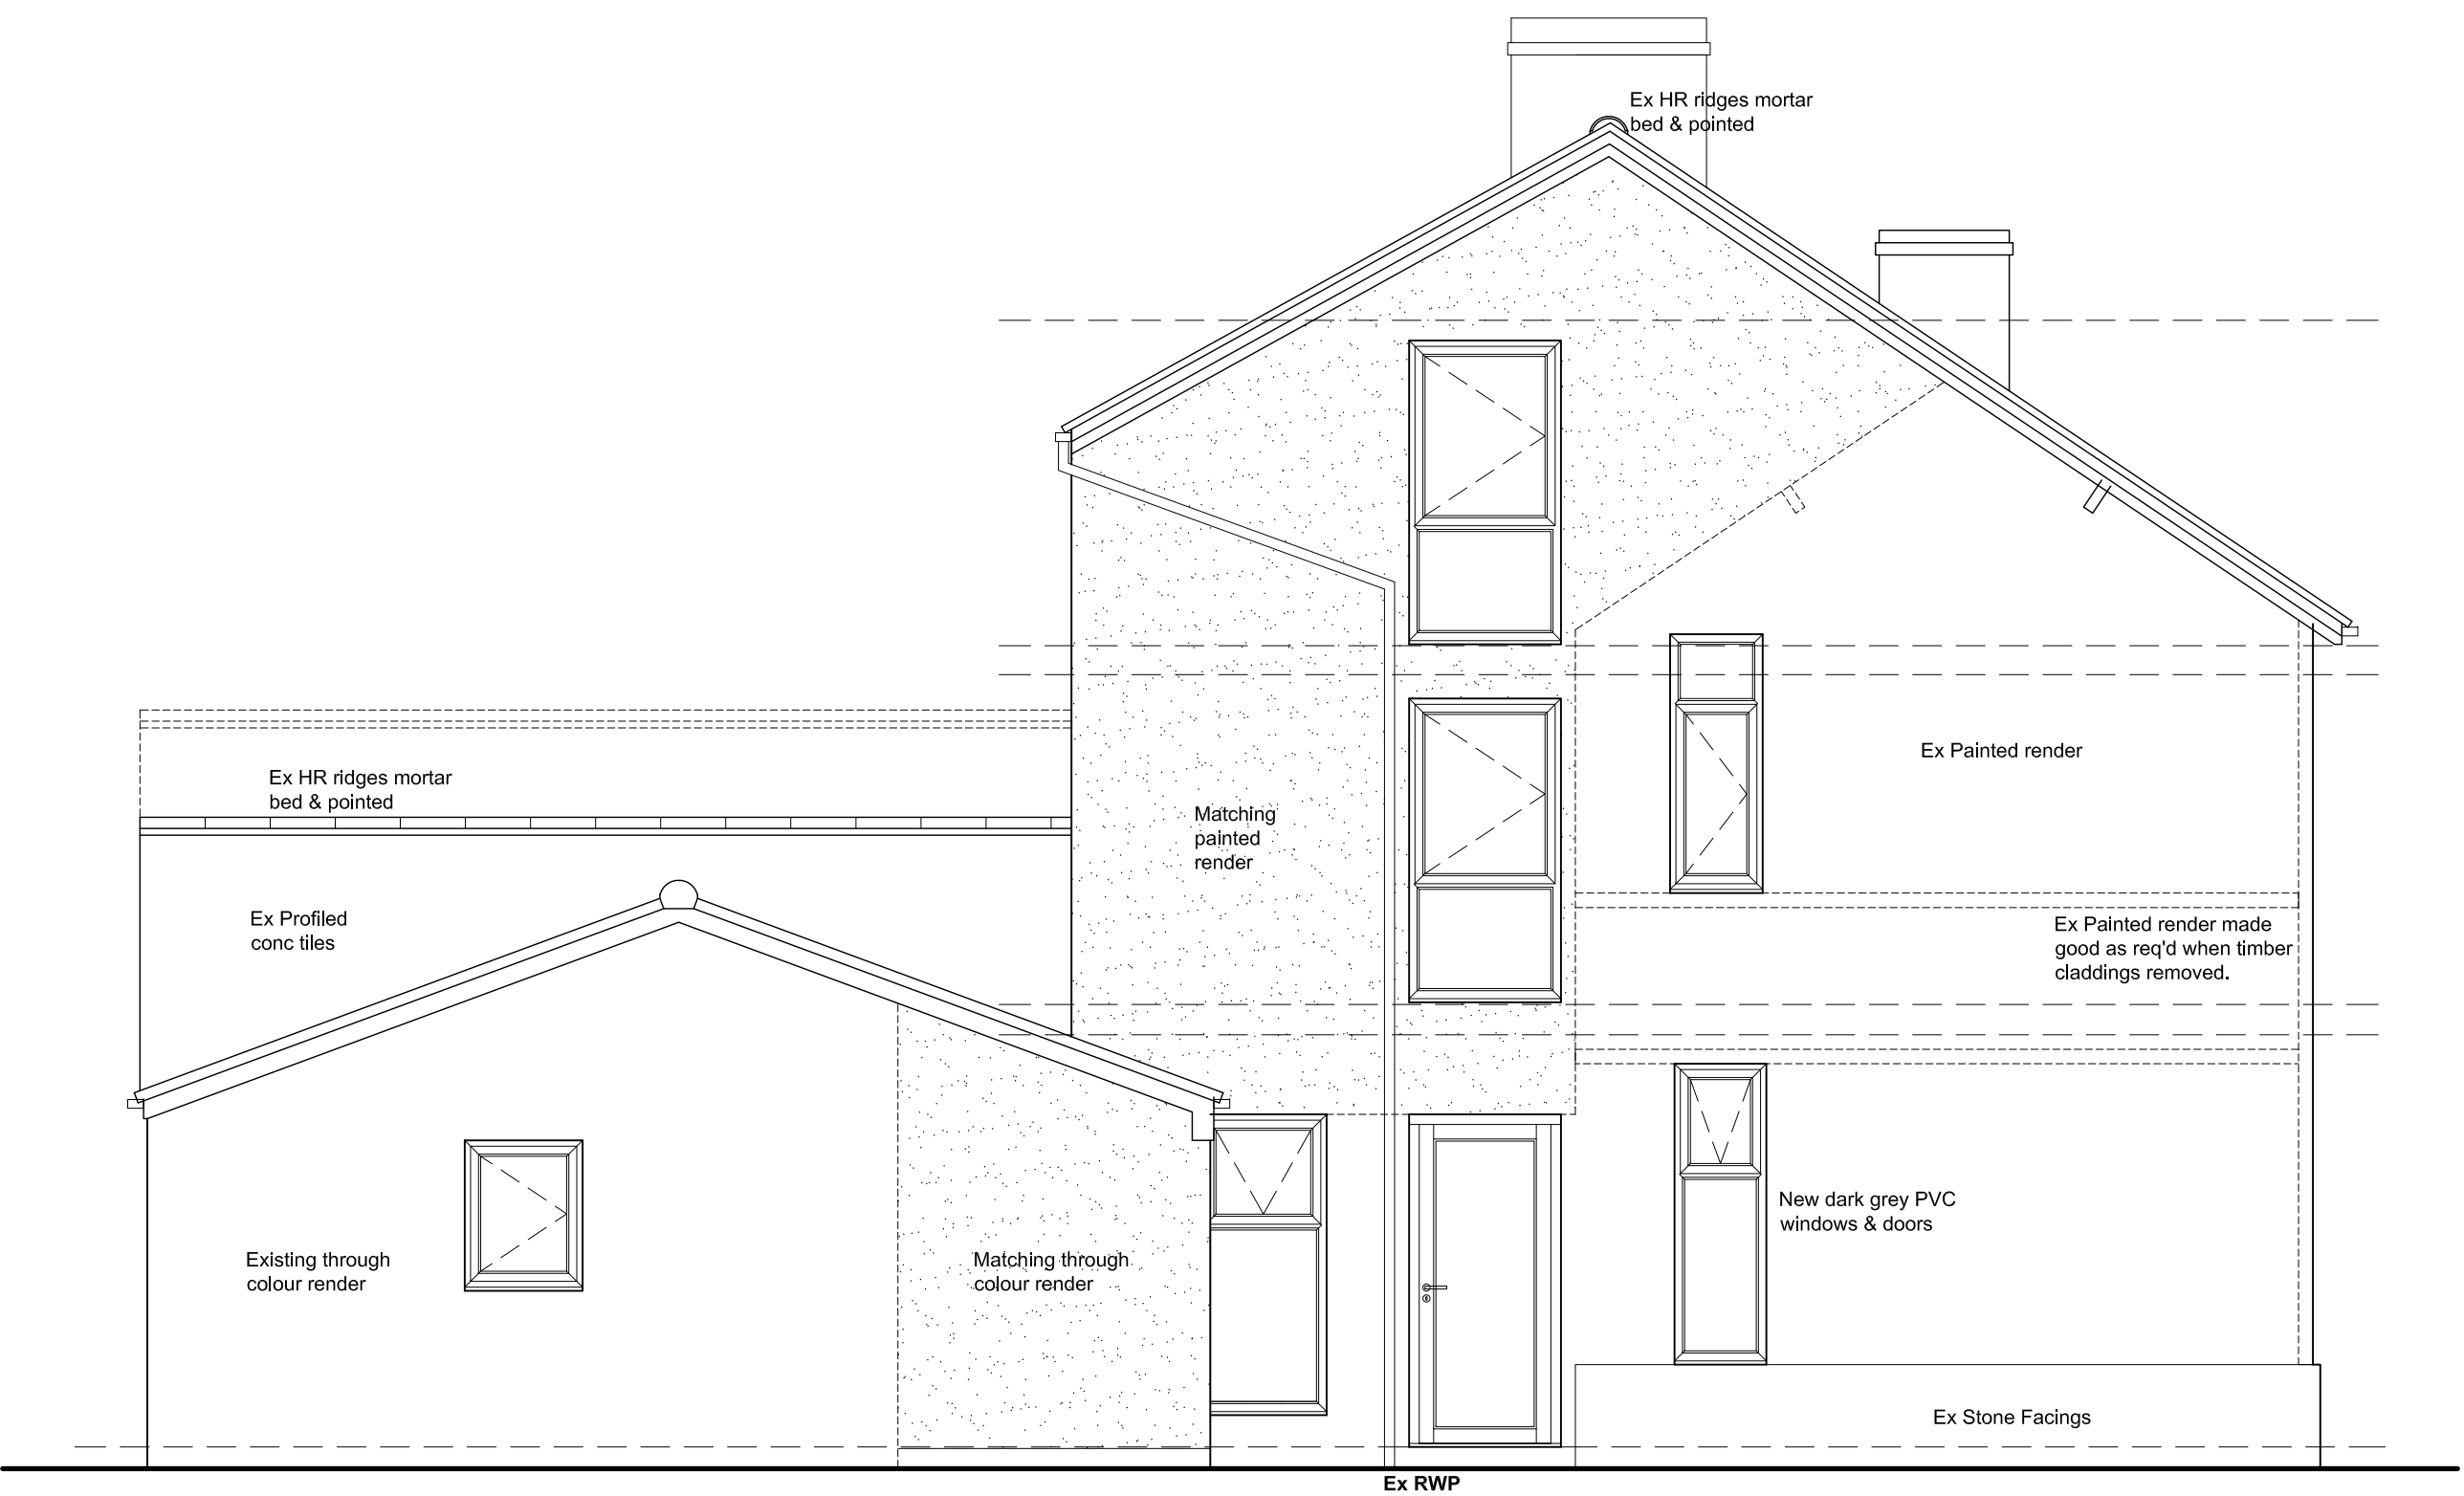

END (SOUTH) ELEVATION

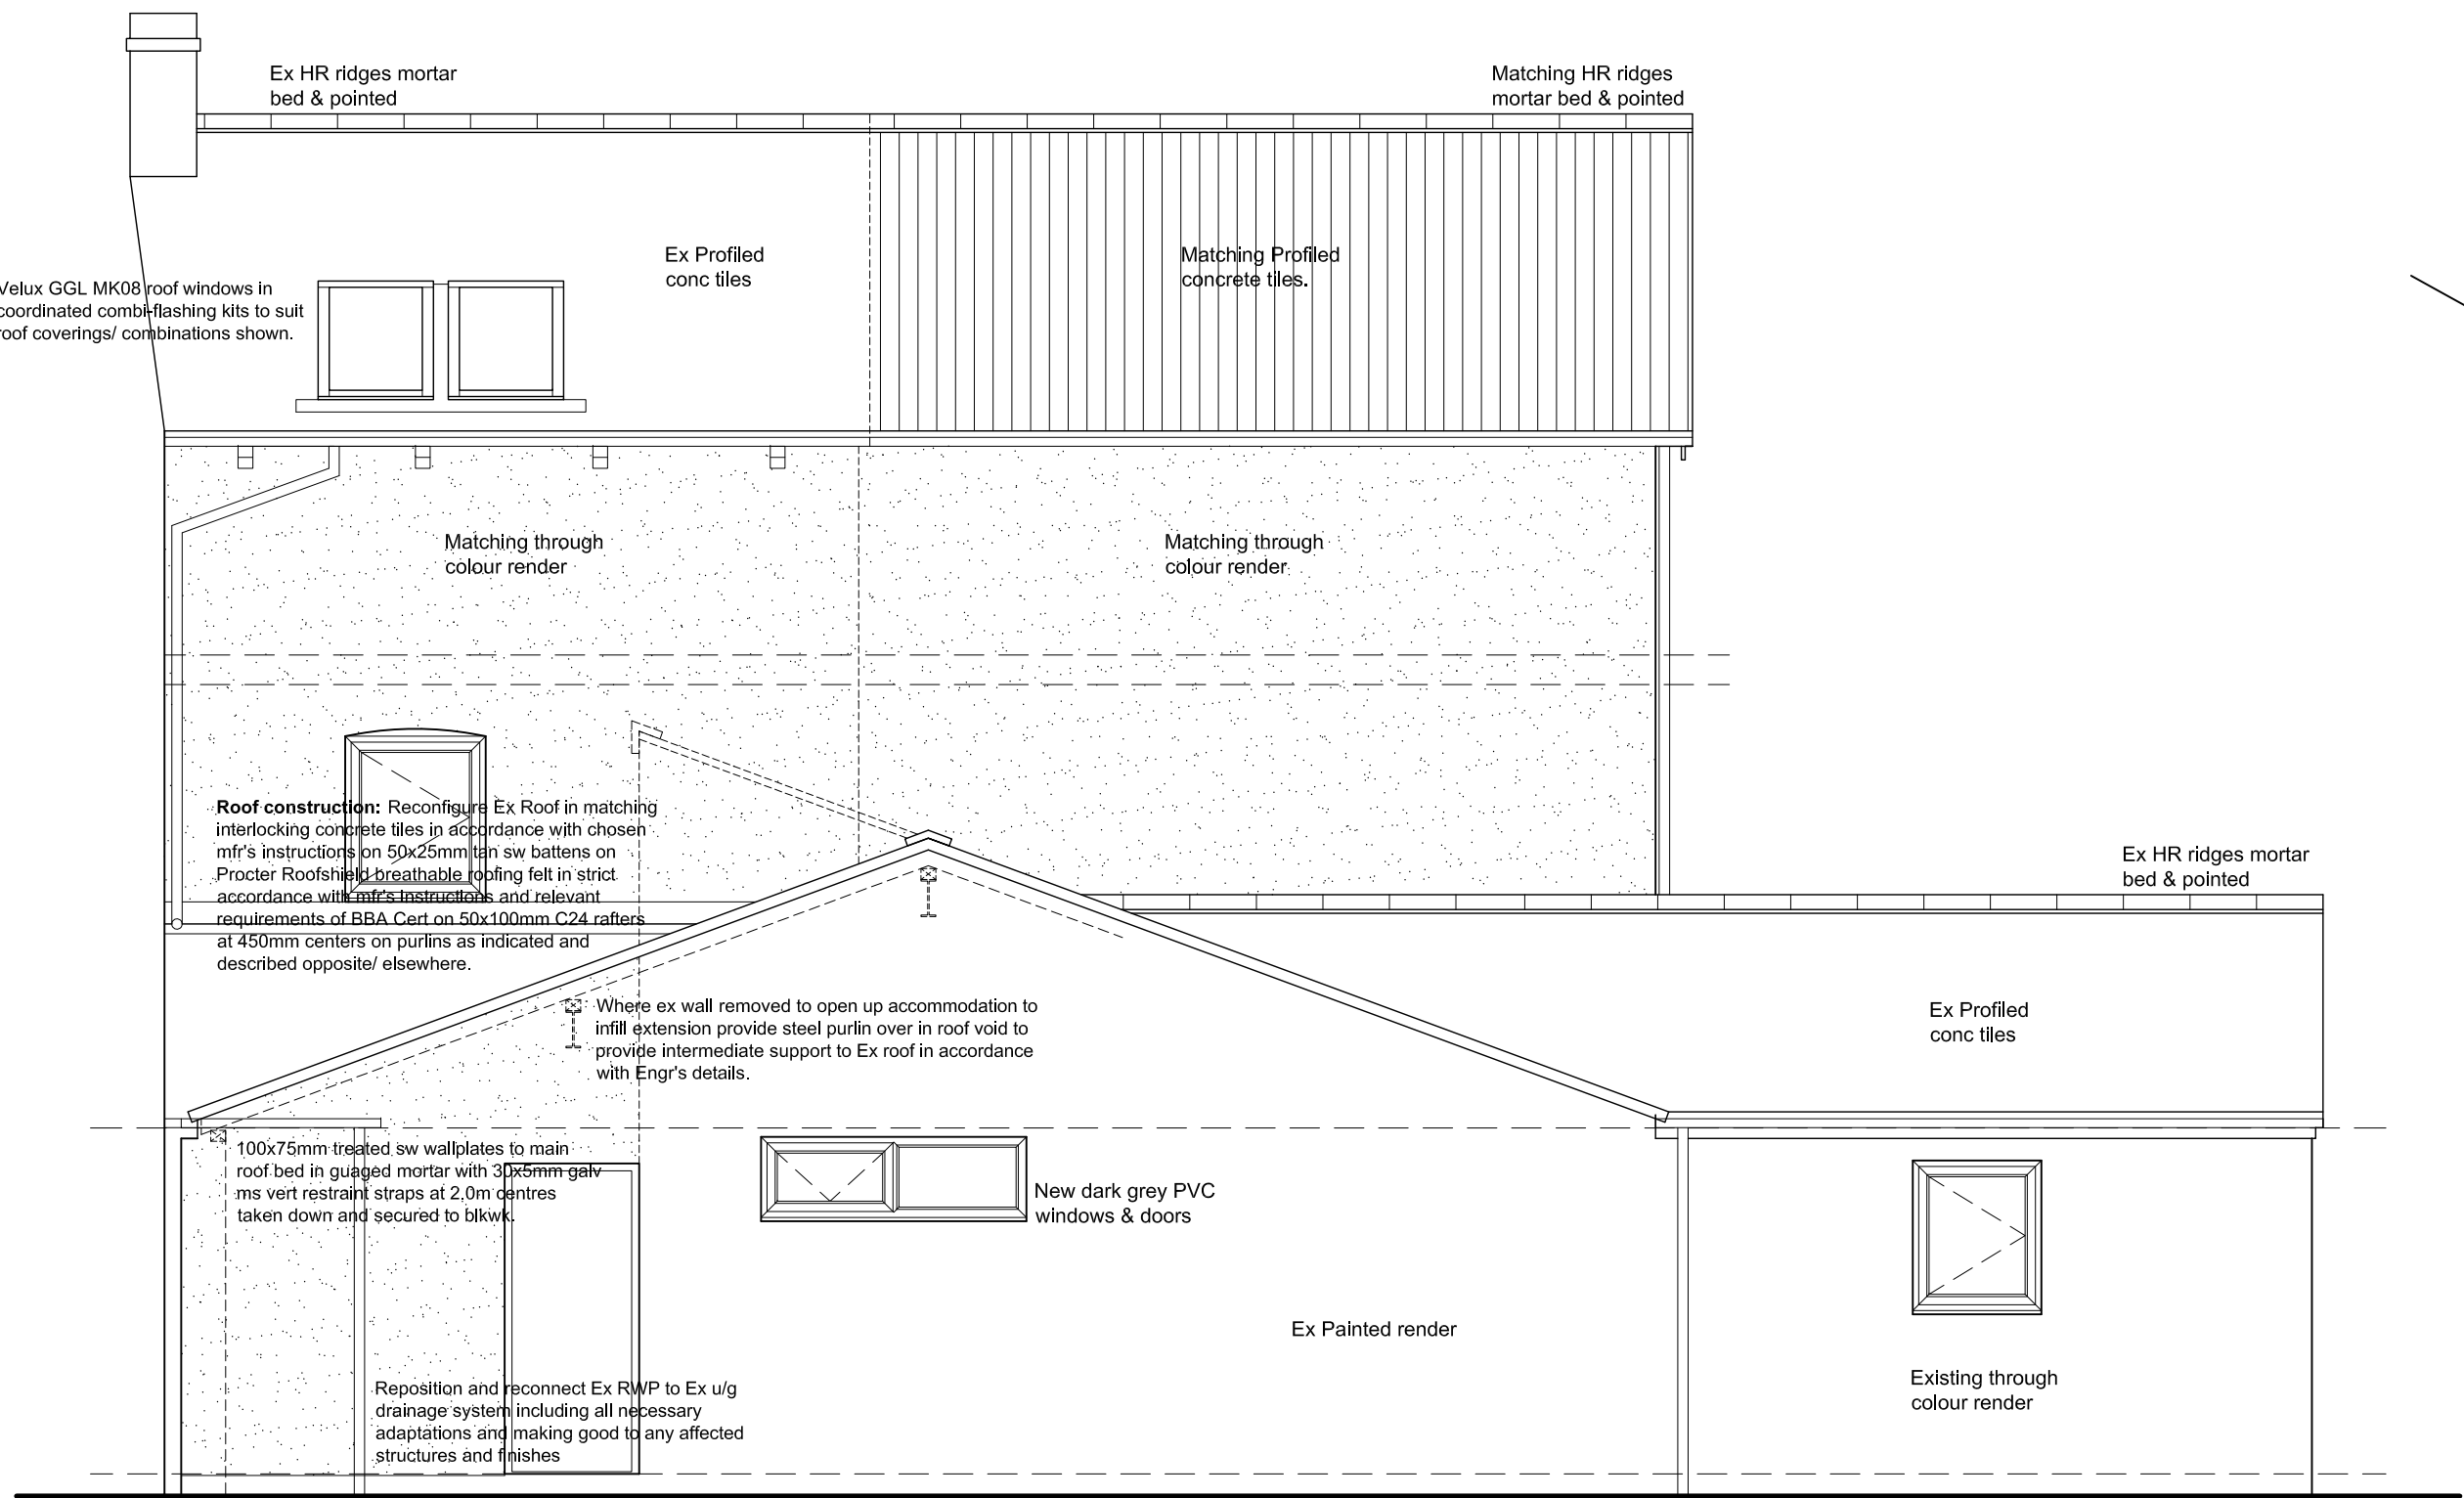

REAR (WEST) ELEVATION

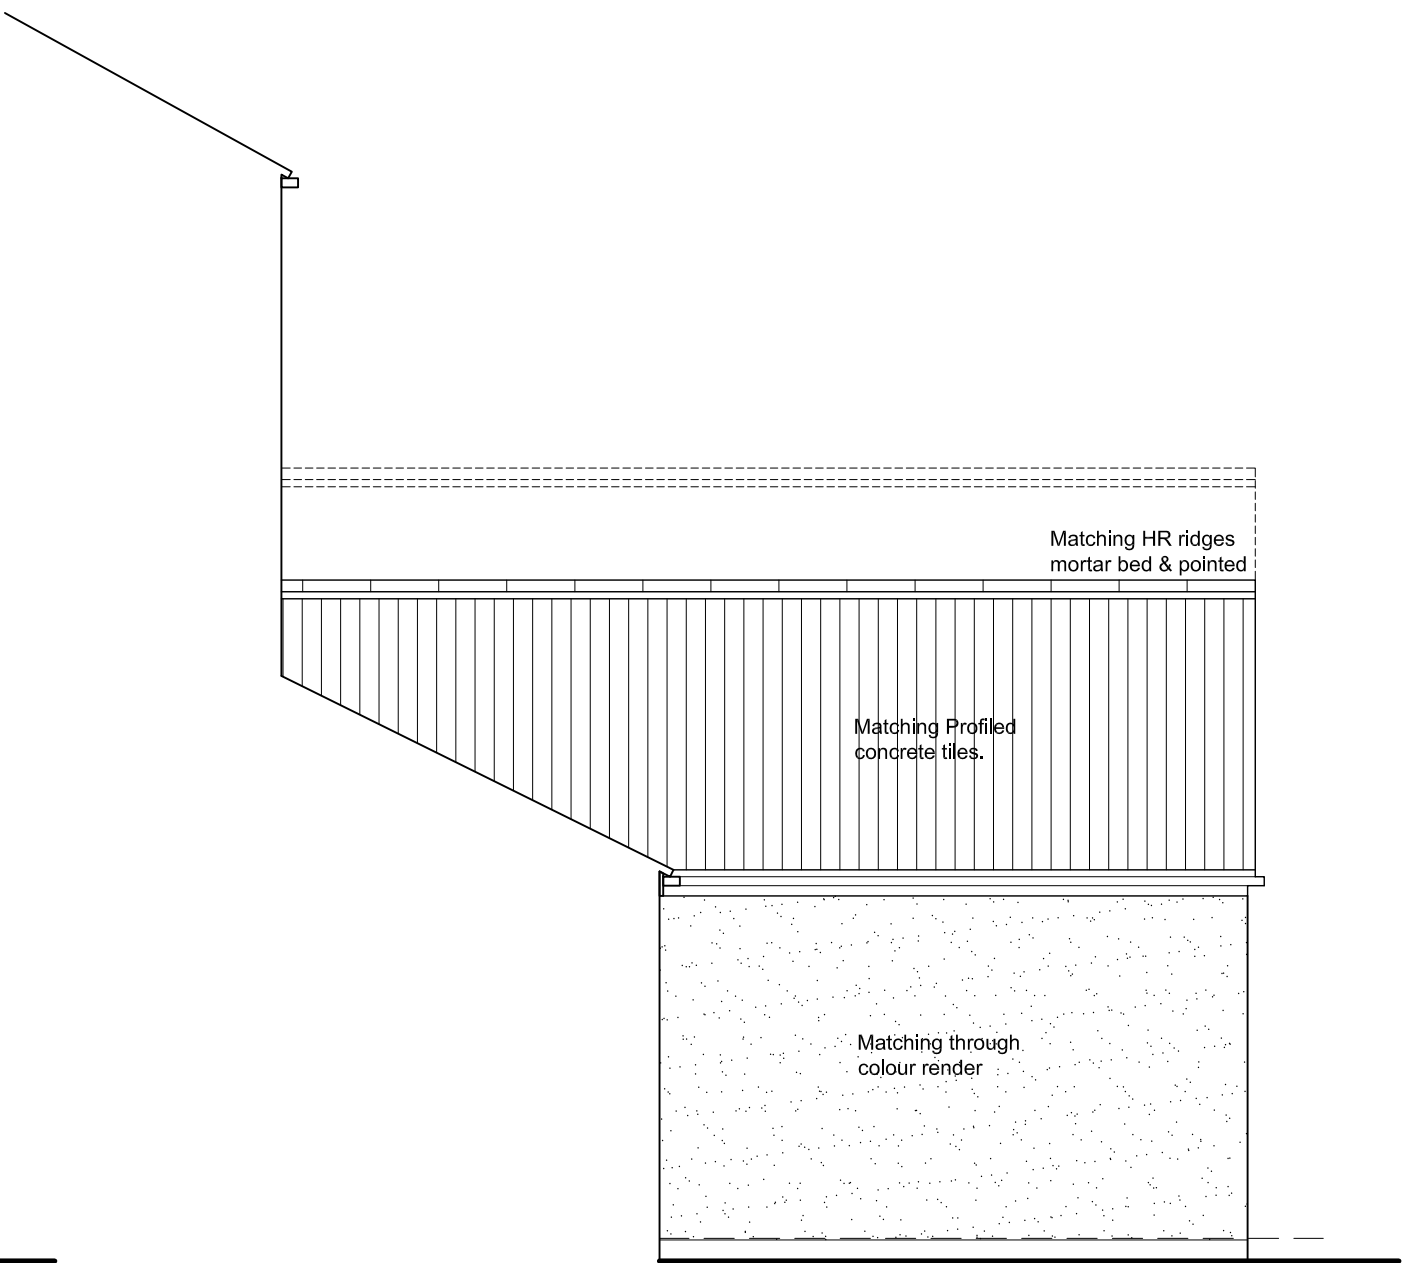

SIDE (NORTH) ELEVATION

