


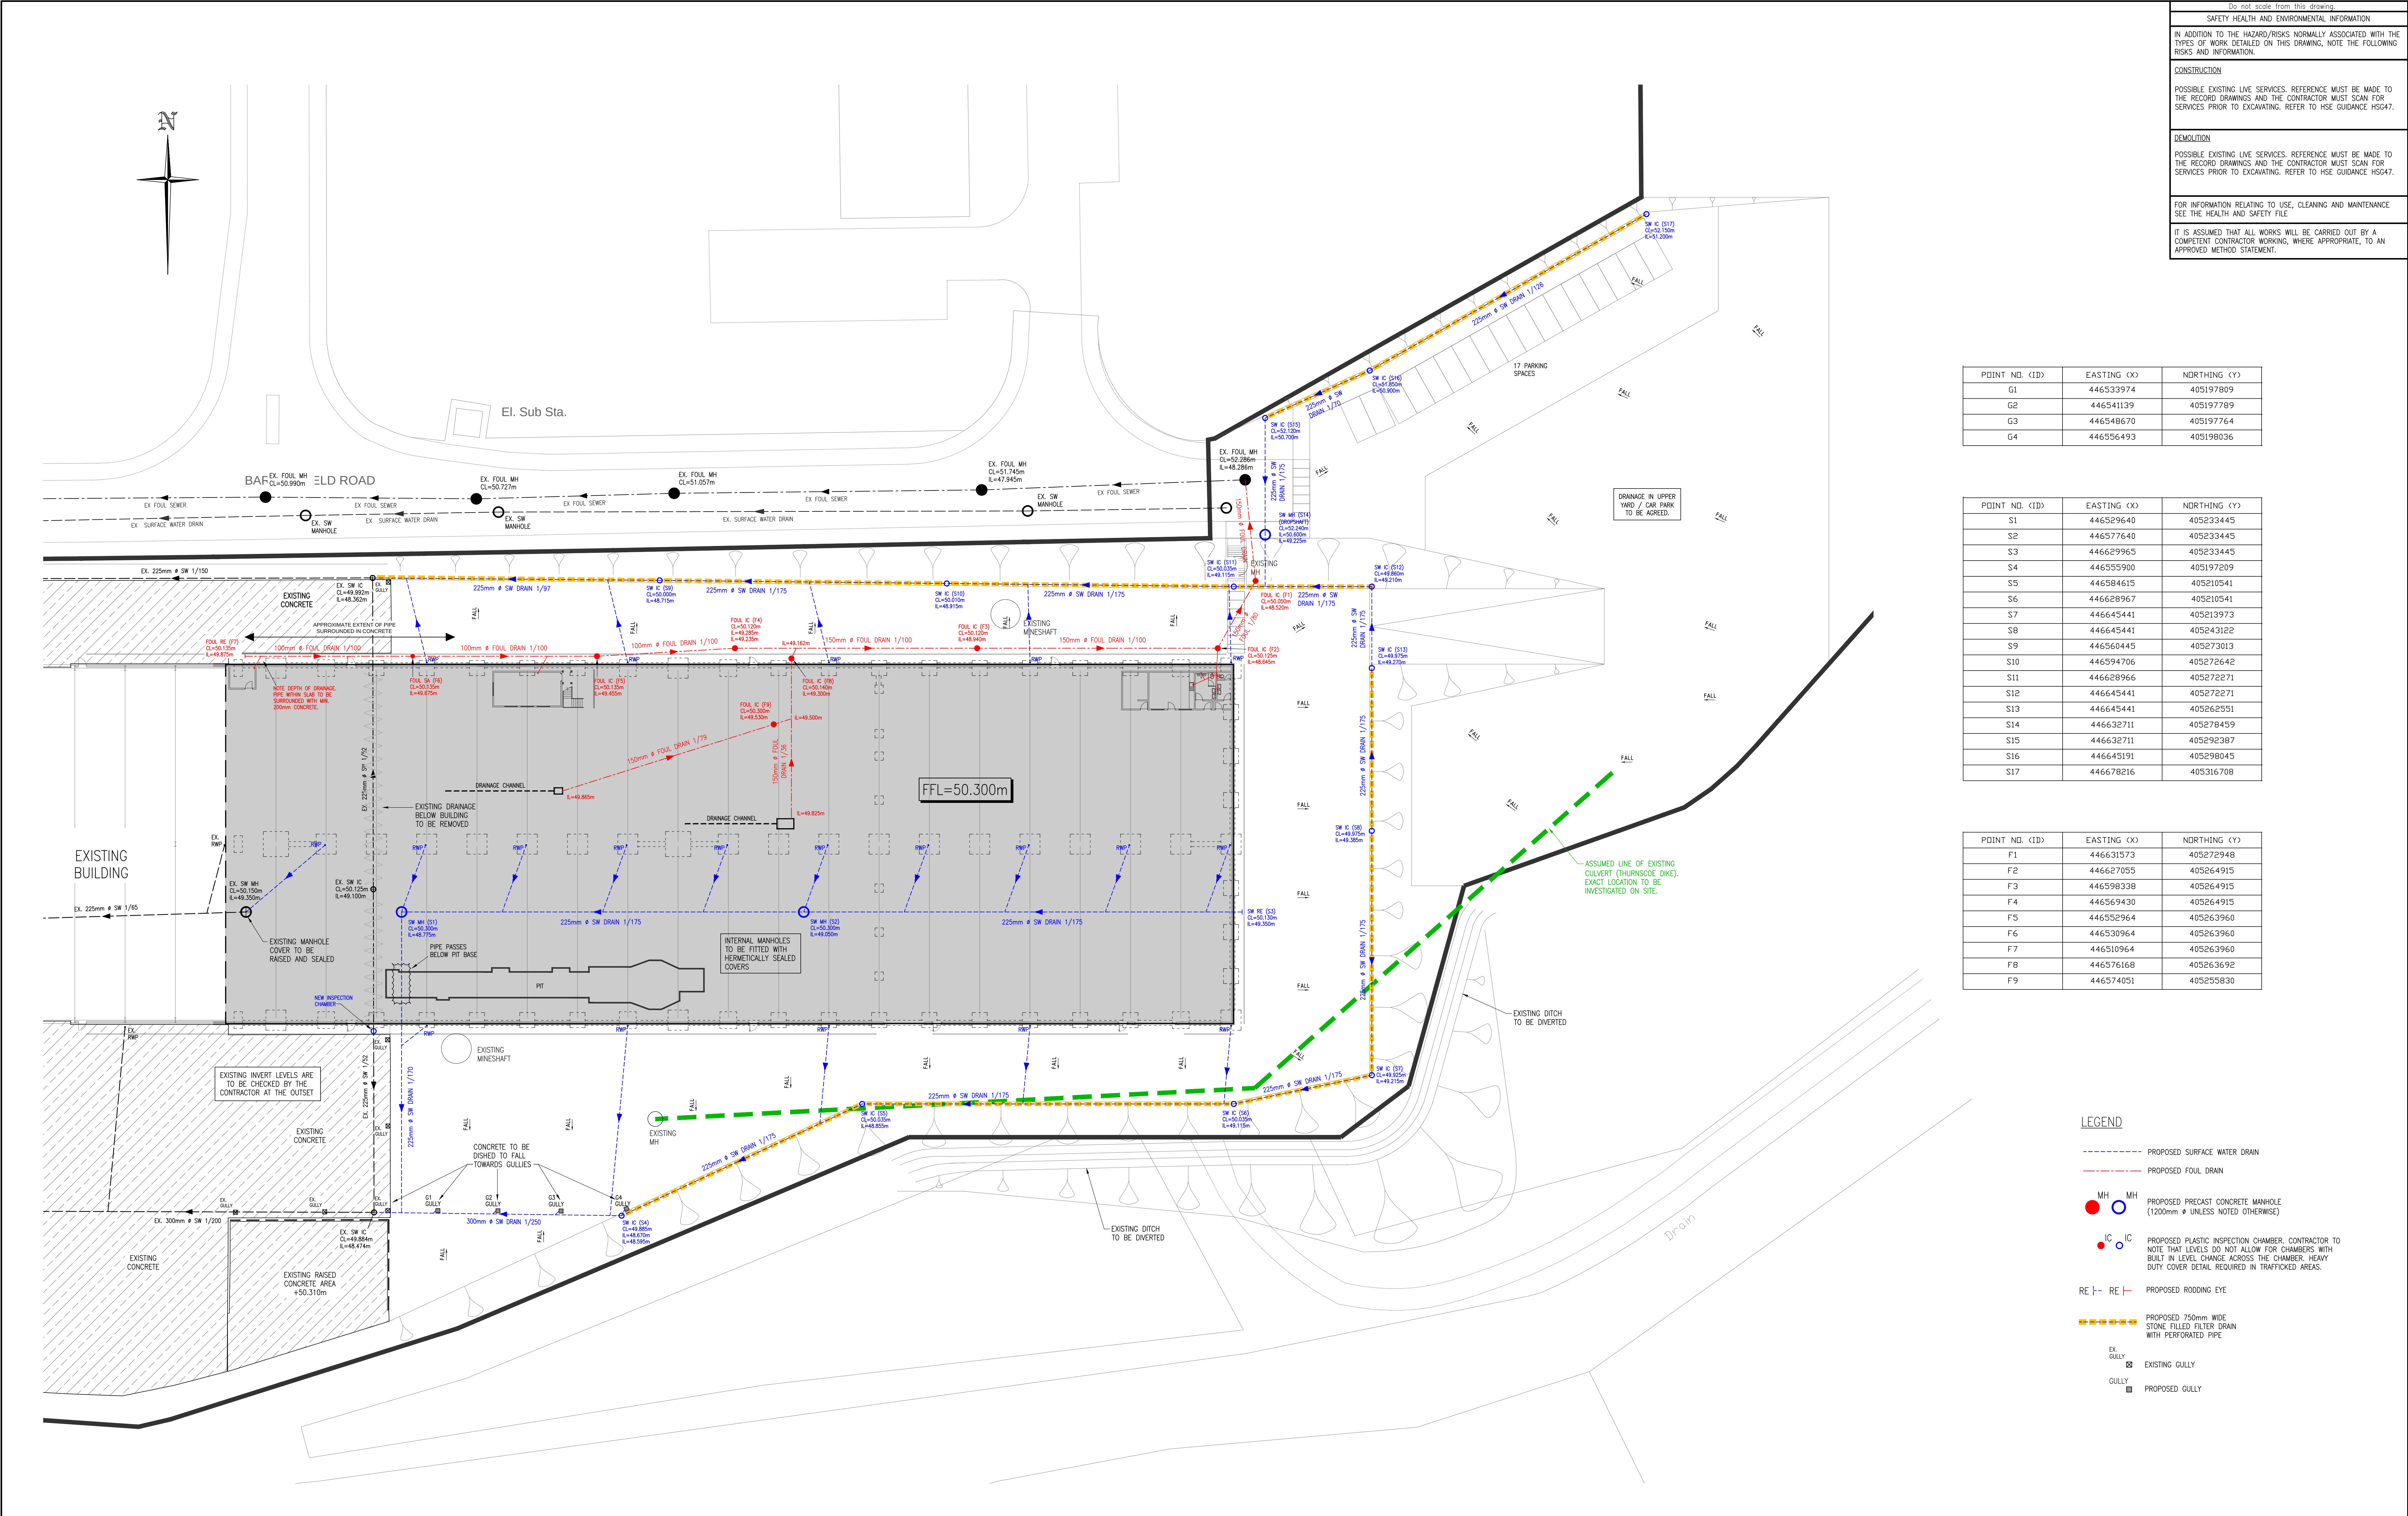

Do not scale from this drawing.

SAFETY HEALTH AND ENVIRONMENTAL INFORMATION

IN ADDITION TO THE HAZARD/RISKS NORMALLY ASSOCIATED WITH THE TYPES OF WORK DETAILED ON THIS DRAWING, NOTE THE FOLLOWING RISKS AND INFORMATION.

CONSTRUCTION

POSSIBLE EXISTING LIVE SERVICES. REFERENCE MUST BE MADE TO THE RECORD DRAWINGS AND THE CONTRACTOR MUST SCAN FOR SERVICES PRIOR TO EXCAVATING. REFER TO HSE GUIDANCE H5647.

DEMOLITION

POSSIBLE EXISTING LIVE SERVICES. REFERENCE MUST BE MADE TO THE RECORD DRAWINGS AND THE CONTRACTOR MUST SCAN FOR SERVICES PRIOR TO EXCAVATING. REFER TO HSE GUIDANCE H5647.

FOR INFORMATION RELATING TO USE, CLEANING AND MAINTENANCE SEE THE HEALTH AND SAFETY FILE.

IT IS ASSUMED THAT ALL WORKS WILL BE CARRIED OUT BY A COMPETENT CONTRACTOR WORKING, WHERE APPROPRIATE, TO AN APPROVED METHOD STATEMENT.

POINT NO. (ID)	EASTING (X)	NORTHING (Y)
G1	446533974	405197809
G2	446541139	405197789
G3	446548670	405197764
G4	446556493	405198036

POINT NO. (ID)	EASTING (X)	NORTHING (Y)
S1	446529640	405233445
S2	446577640	405233445
S3	446629965	405233445
S4	446555900	405197209
S5	446584615	405210541
S6	446628967	405210541
S7	446645441	405213973
S8	446645441	405243122
S9	446560445	405273013
S10	446594706	405272642
S11	446628966	405272271
S12	446645441	405272271
S13	446645441	405262551
S14	446632711	405278459
S15	446632711	405292387
S16	446645191	405298045
S17	446678216	405316708

POINT NO. (ID)	EASTING (X)	NORTHING (Y)
F1	446631573	405272948
F2	446627055	405264915
F3	446598338	405264915
F4	446569430	405264915
F5	446552964	405263960
F6	446530964	405263960
F7	446510964	405263960
F8	446576168	405263692
F9	446574051	405255830

- LEGEND**
- PROPOSED SURFACE WATER DRAIN
 - - - PROPOSED FOUL DRAIN
 - MH PROPOSED PRECAST CONCRETE MANHOLE (1200mm Ø UNLESS NOTED OTHERWISE)
 - IC PROPOSED PLASTIC INSPECTION CHAMBER, CONTRACTOR TO NOTE THAT LEVELS DO NOT ALLOW FOR CHAMBERS WITH BUILT IN LEVEL CHANGE ACROSS THE CHAMBER, HEAVY DUTY COVER DETAIL REQUIRED IN TRAFFICED AREAS.
 - RE RE PROPOSED RIDDING EYE
 - PROPOSED 750mm WIDE STONE FILLED FILTER DRAIN WITH PERFORATED PIPE
 - EX EXISTING GULLY
 - GULLY PROPOSED GULLY

Rev	Date	Description	Drawn	Checked	Approved
E	06/12/18	FOUL DRAINAGE REVISED.	CD	ASK	ASK
D	28/11/18	FOUL DRAINAGE REVISED.	CD	ASK	ASK
C	25/09/18	FOUL DRAINAGE UPDATED FOLLOWING CONFIRMATION OF INVERT LEVEL AND CONFINED LOCATIONS OF OUTLETS.	CD	ASK	ASK
B	21/09/18	UPDATED TO REFLECT SURVEY OF AS-BUILT DRAINAGE LEVELS. FOUL DRAINAGE UPDATED.	CD	ASK	ASK
A	27/03/18	REVISED TO REFLECT CHANGES TO LEVELS AND EXTENT OF CONCRETE TO REAR OF NEW EXTENSION.	CD	ASK	ASK

Project Title: PROPOSED EXTENSION TO BUILDING, THURNSCOE, BARNSLY

Client:  BARMORAL

Scale of A2: 1:250

Drawn: ASK

Date: 20/03/18

Sheet: Construction

Checked: ASK

Date: 20/03/18

Approved: ASK

Date: 20/03/18

Drawing No: 123754/2000

Revision: E

FAIRHURST

88 Queens Road, BARNESLY, BARNSLY, BARNSLY, BARNSLY

Tel: 01224 321 222 Fax: 01224 323 201