


ITEM 01 (Qty 1)
1no. CLEANED and REFURBISHED double sided, double legged totem sign.
LED internally illuminated top section having
20 mm push through letters and logo, non illuminated
pub name panel.
Up-lighting from inside Toby Carvery ribbon onto chef,
plus down-lighting onto slat sign below (if fitted).
Externally illuminated Corex holder by overhead trough light.

Scale: 1:30
Each unit fixed back to back on
160mm square timber clad steel posts

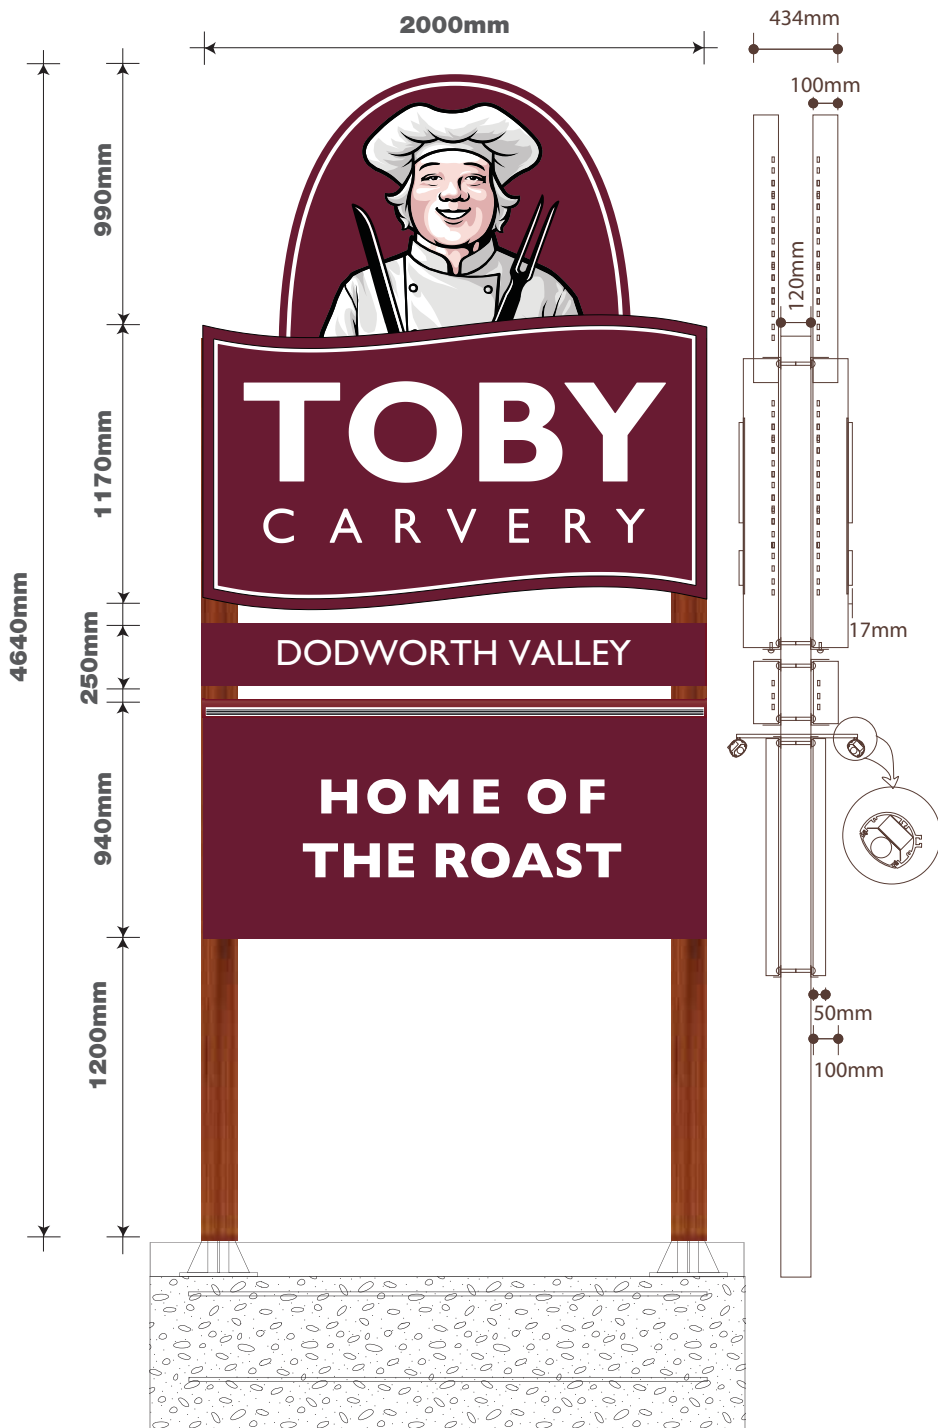

CAD DRAWING AVAILABLE



NOTE :
For double sided totem signs
the Ribbon ONLY is to be
reversed to match
opposite side

ITEM 02 (Qty 1)
Double sided formed aluminium panels,
with face decorated display.
Panel to fit existing totem sign.
Scale: 1:25




1630 mm

ITEM 03 REVERSE



NOTE :
For double sided totem
signs the Ribbon ONLY is to
be reversed to match
opposite side

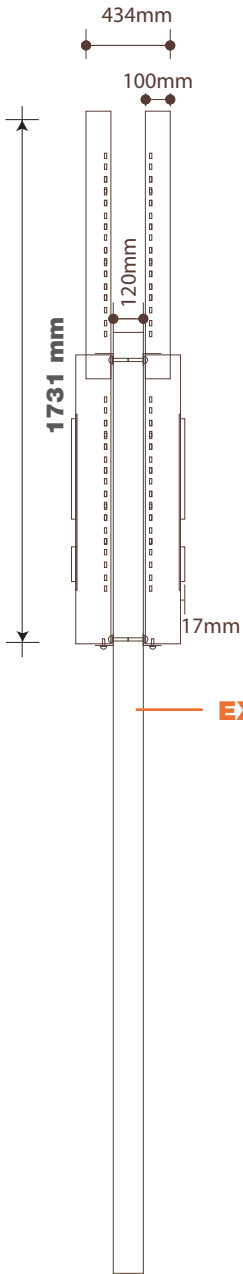

TOBY CARVERY - DODWORTH VALLEY.
JUNCTION 37-M1,
CASTLE VIEW,
DODWORTH,
BARNLEY,
S75 3LF.

137210
17/07/18 - CLF

COPYRIGHT :
THE ATTACHED DESIGNS AND ILLUSTRATIONS
ARE INTENDED SOLELY FOR, AND SHOULD
ONLY BE USED BY, THOSE TO WHOM THIS
DESIGN SPECIFICATION IS ADDRESSED.

THE CONTENTS ARE STRICTLY PRIVATE AND CONFIDENTIAL.
ANY FORM OF REPRODUCTION,
DISSEMINATION, COPYING, DISCLOSURE,
MODIFICATION OR DISTRIBUTION IS STRICTLY
PROHIBITED WITHOUT THE PRIOR WRITTEN
CONSENT OF ASHLEIGH SIGNS LTD
(COMPANY NUMBER : 1325080)
WHOSE REGISTERED ADDRESS IS:
ASHLEIGH HOUSE, BECKBRIDGE ROAD,
NORMANTON INDUSTRIAL ESTATE,
NORMANTON. WF6 1TE

sign colours





building colours



typefaces Gill Sans Bold / Gill Sans Regular


ITEM 03 (Qty 1)

LED internally illuminated ribbon having 'TOBY' 15 mm push through letters with 'CARVERY' & coachlines 20 mm push through acrylic.
Scale: 1:25

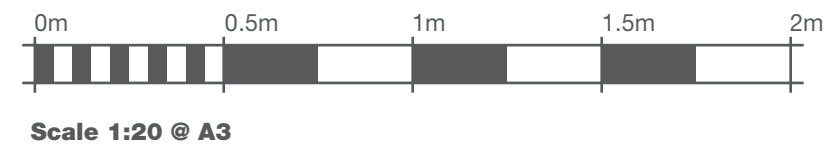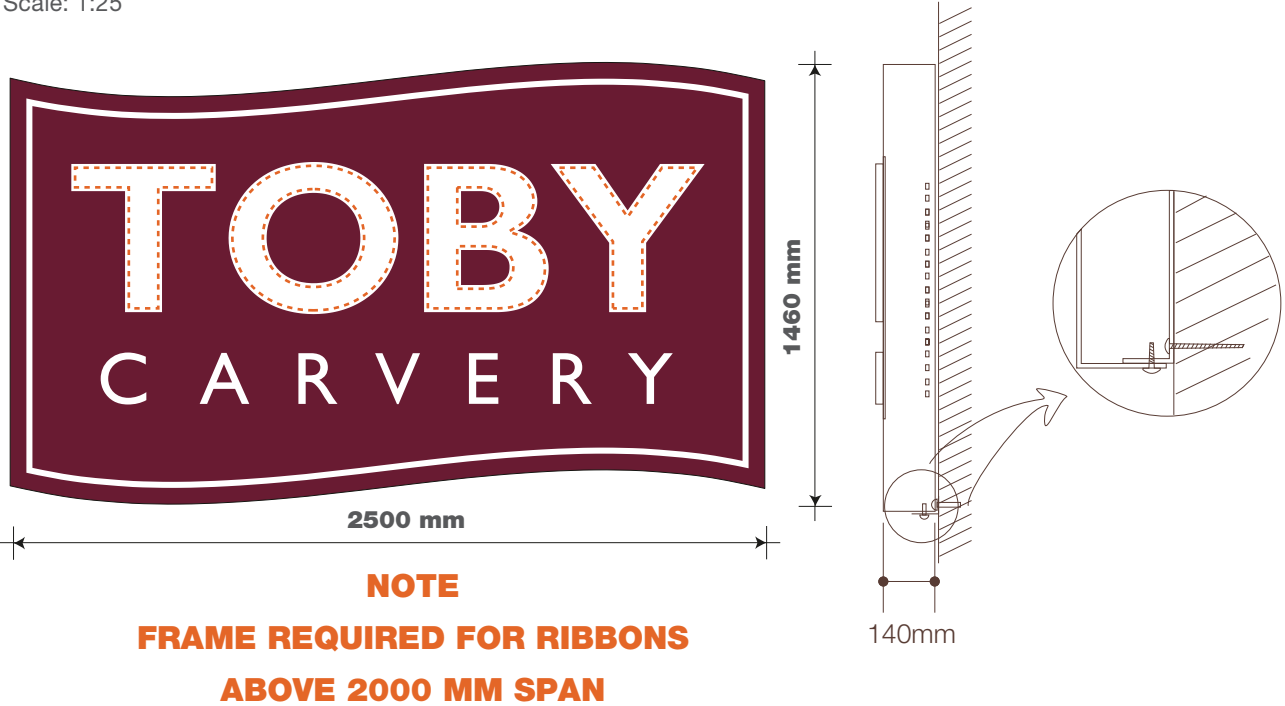

ITEM 05 (Qty 1)


Formed 2mm aluminium face panel and backtray finished in RAL 3004
Face panel to display 20 mm push through acrylic letters & coachline with internal LED illumination.
Scale: 1:20

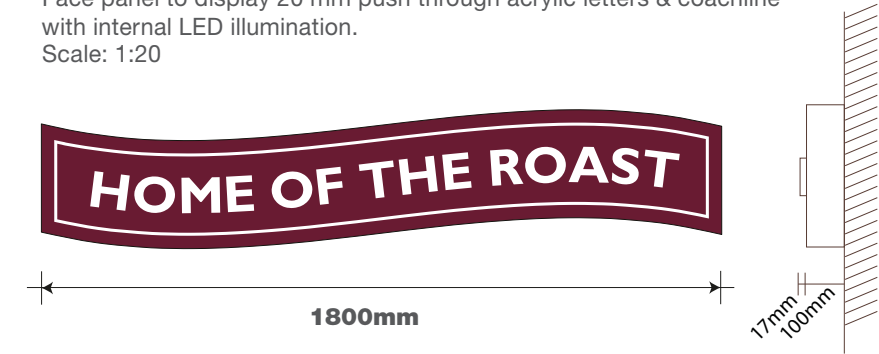

ITEM 04 (Qty 1)


1no. CLEANED and REPAIRED LED internally illuminated having 20 mm push through letters and logo. Up-lighting from inside
Toby Carvery ribbon onto chef.
Scale 1:20

CAD DRAWING AVAILABLE

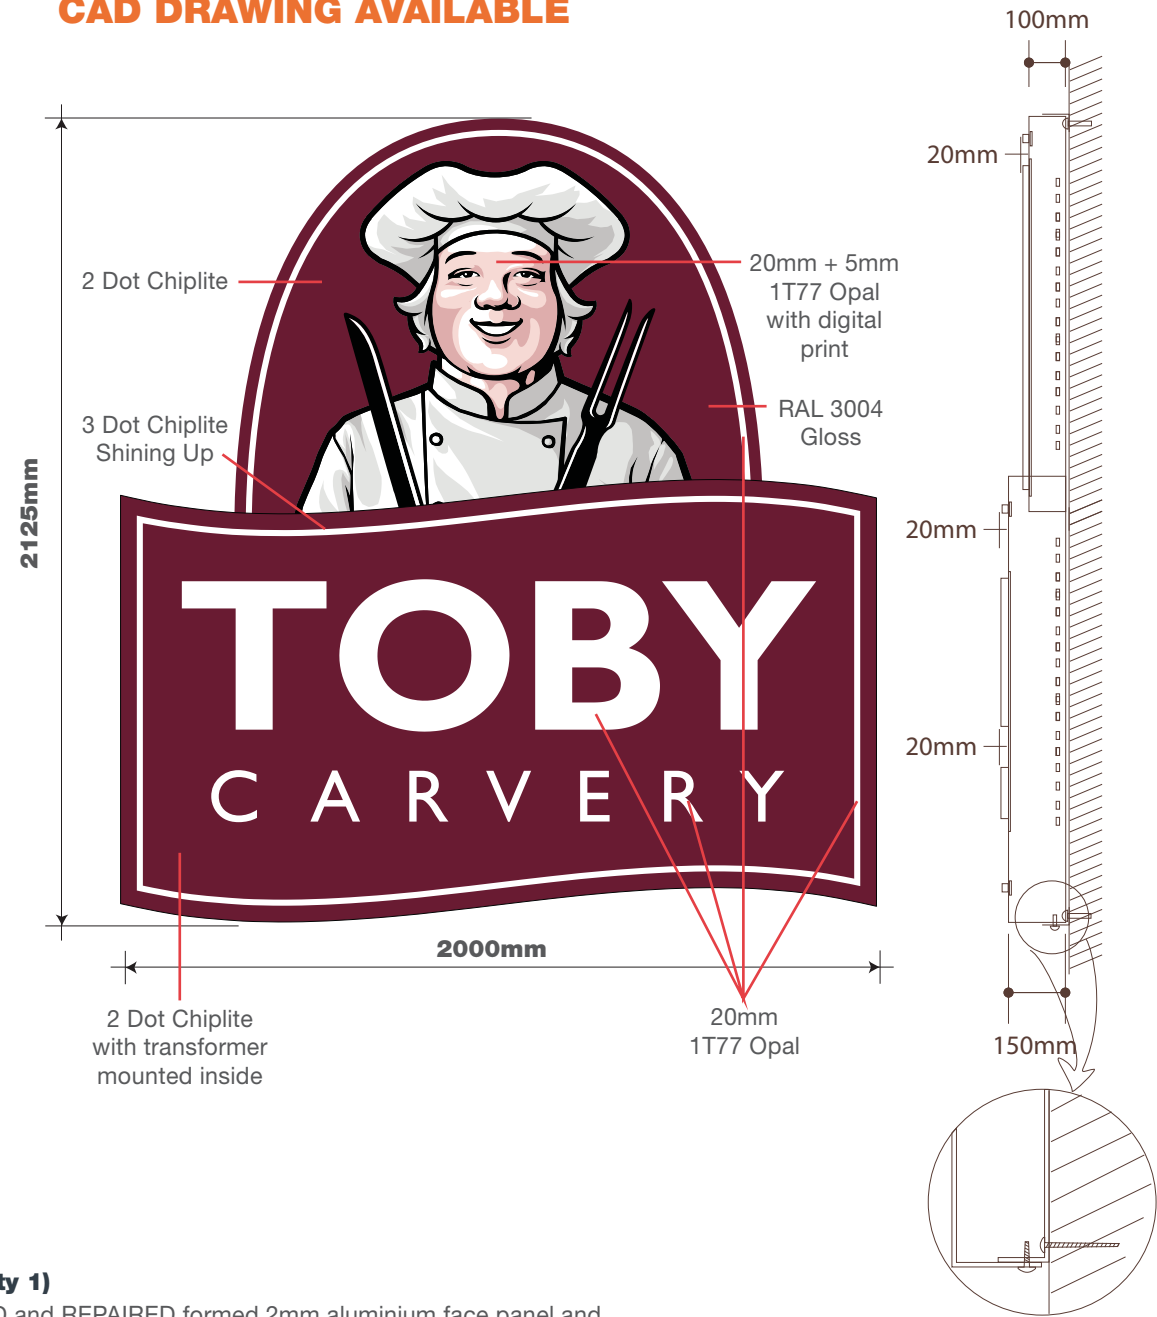


ITEM 05A (Qty 1)

1No. CLEANED and REPAIRED formed 2mm aluminium face panel and backtray finished in RAL 3004. Face panel to display 20 mm push through acrylic letters & coachline with internal LED illumination.
Scale 1:20

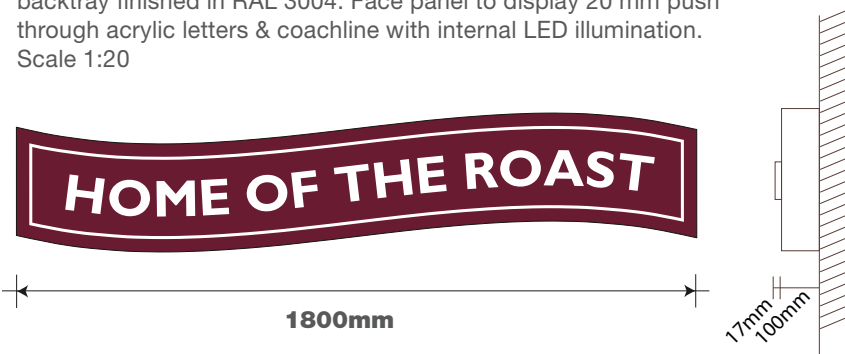


ITEM 06a, 06b (Qty 2)
Brass lantern with cradle bracket.
Scale: 1:20

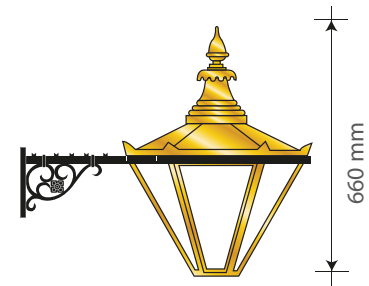

ITEM 07 (Qty 1)
Post mounted Toby Carvery Corex holder.
Illuminated via new trough light.
Scale: 1:20

CAD DRAWING AVAILABLE

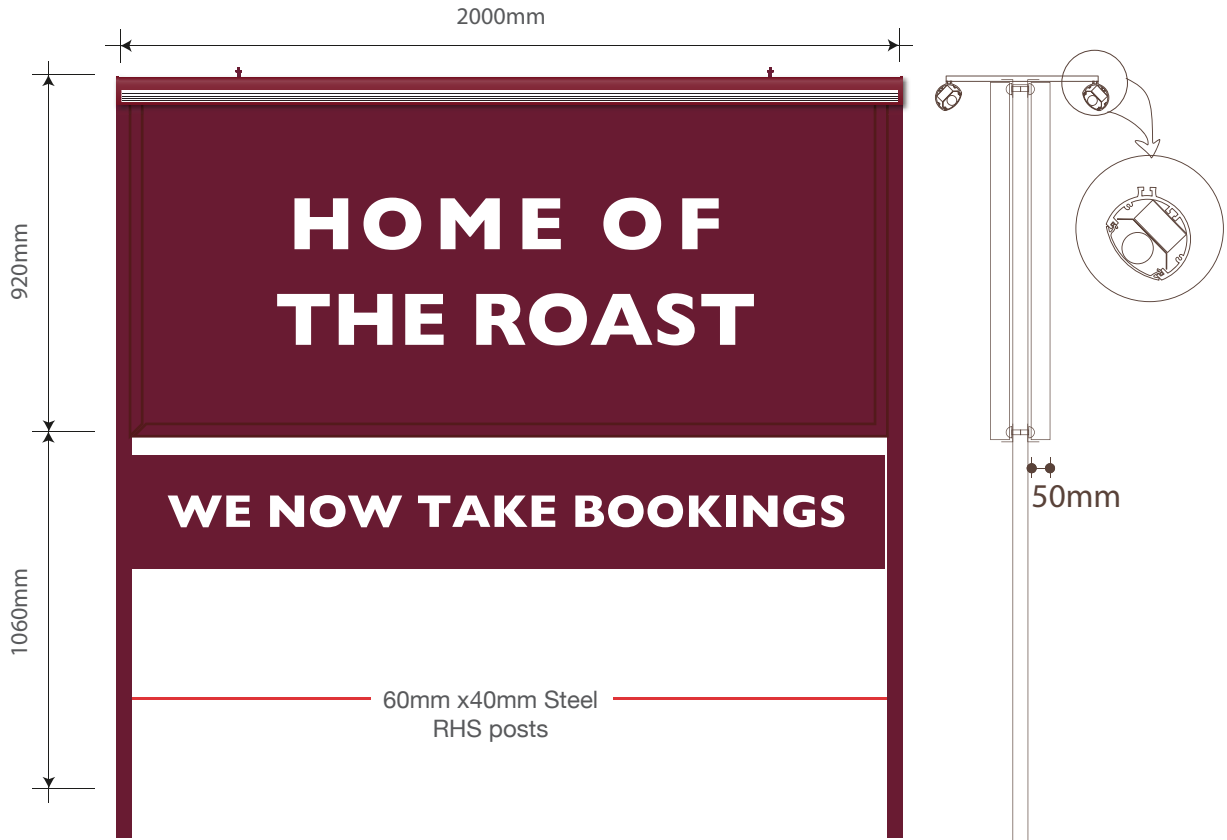

Scale 1:20 @ A3



TOBY CARVERY -
DODWORTH VALLEY.
JUNCTION 37-M1,
CASTLE VIEW,
DODWORTH,
BARNSELY,
S75 3LF.

137210
17/07/18 - CLF

COPYRIGHT :
THE ATTACHED DESIGNS AND ILLUSTRATIONS
ARE INTENDED SOLELY FOR, AND SHOULD
ONLY BE USED BY, THOSE TO WHOM THIS
DESIGN SPECIFICATION IS ADDRESSED.

THE CONTENTS ARE STRICTLY
PRIVATE AND CONFIDENTIAL.
ANY FORM OF REPRODUCTION,
DISSEMINATION, COPYING, DISCLOSURE,
MODIFICATION OR DISTRIBUTION IS STRICTLY
PROHIBITED WITHOUT THE PRIOR WRITTEN
CONSENT OF **ASHLEIGH SIGNS LTD**
(COMPANY NUMBER : 1325080)
WHOSE REGISTERED ADDRESS IS:
ASHLEIGH HOUSE, BECKBRIDGE ROAD,
NORMANTON INDUSTRIAL ESTATE,
NORMANTON. WF6 1TE

**TOBY CARVERY -
DODWORTH VALLEY.**
JUNCTION 37-M1,
CASTLE VIEW,
DODWORTH,
BARNSELY,
S75 3LF.



137210
17/07/18 - CLF


COPYRIGHT :
THE ATTACHED DESIGNS AND ILLUSTRATIONS
ARE INTENDED SOLELY FOR, AND SHOULD
ONLY BE USED BY, THOSE TO WHOM THIS
DESIGN SPECIFICATION IS ADDRESSED.

**THE CONTENTS ARE STRICTLY
PRIVATE AND CONFIDENTIAL.**
ANY FORM OF REPRODUCTION,
DISSEMINATION, COPYING, DISCLOSURE,
MODIFICATION OR DISTRIBUTION IS STRICTLY
PROHIBITED WITHOUT THE PRIOR WRITTEN
CONSENT OF **ASHLEIGH SIGNS LTD**
(COMPANY NUMBER : 1325080)
WHOSE REGISTERED ADDRESS IS:
**ASHLEIGH HOUSE, BECKBRIDGE ROAD,
NORMANTON INDUSTRIAL ESTATE,
NORMANTON. WF6 1TE**





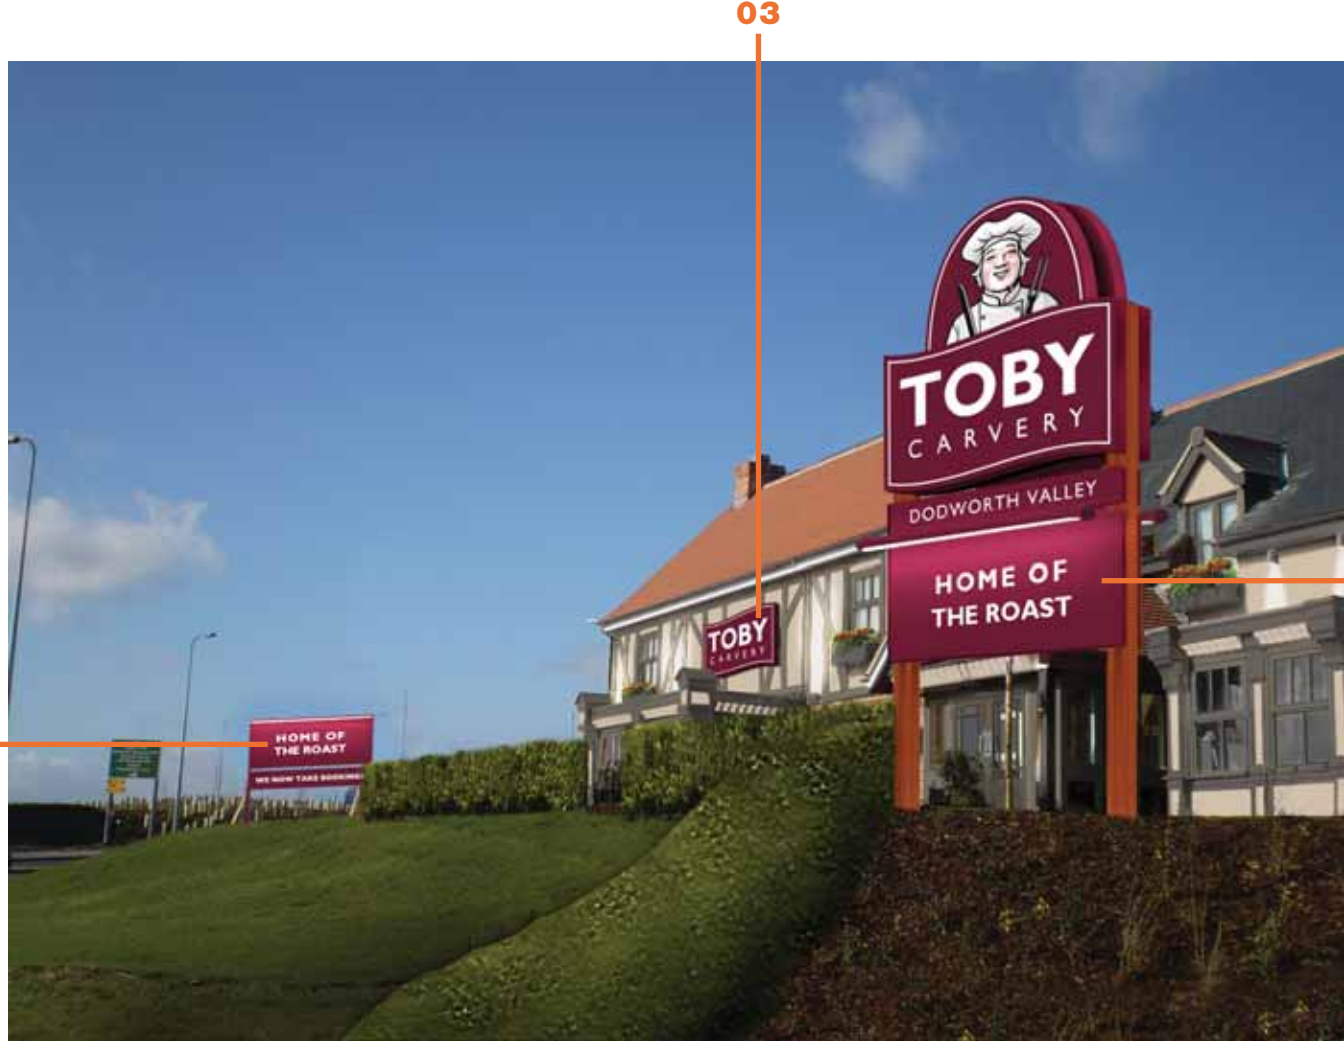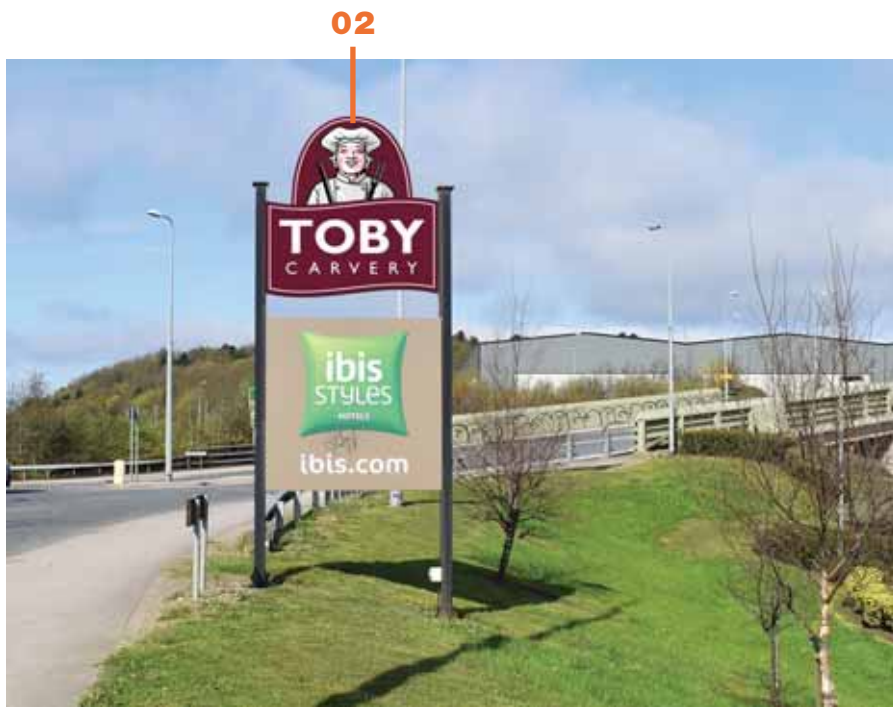

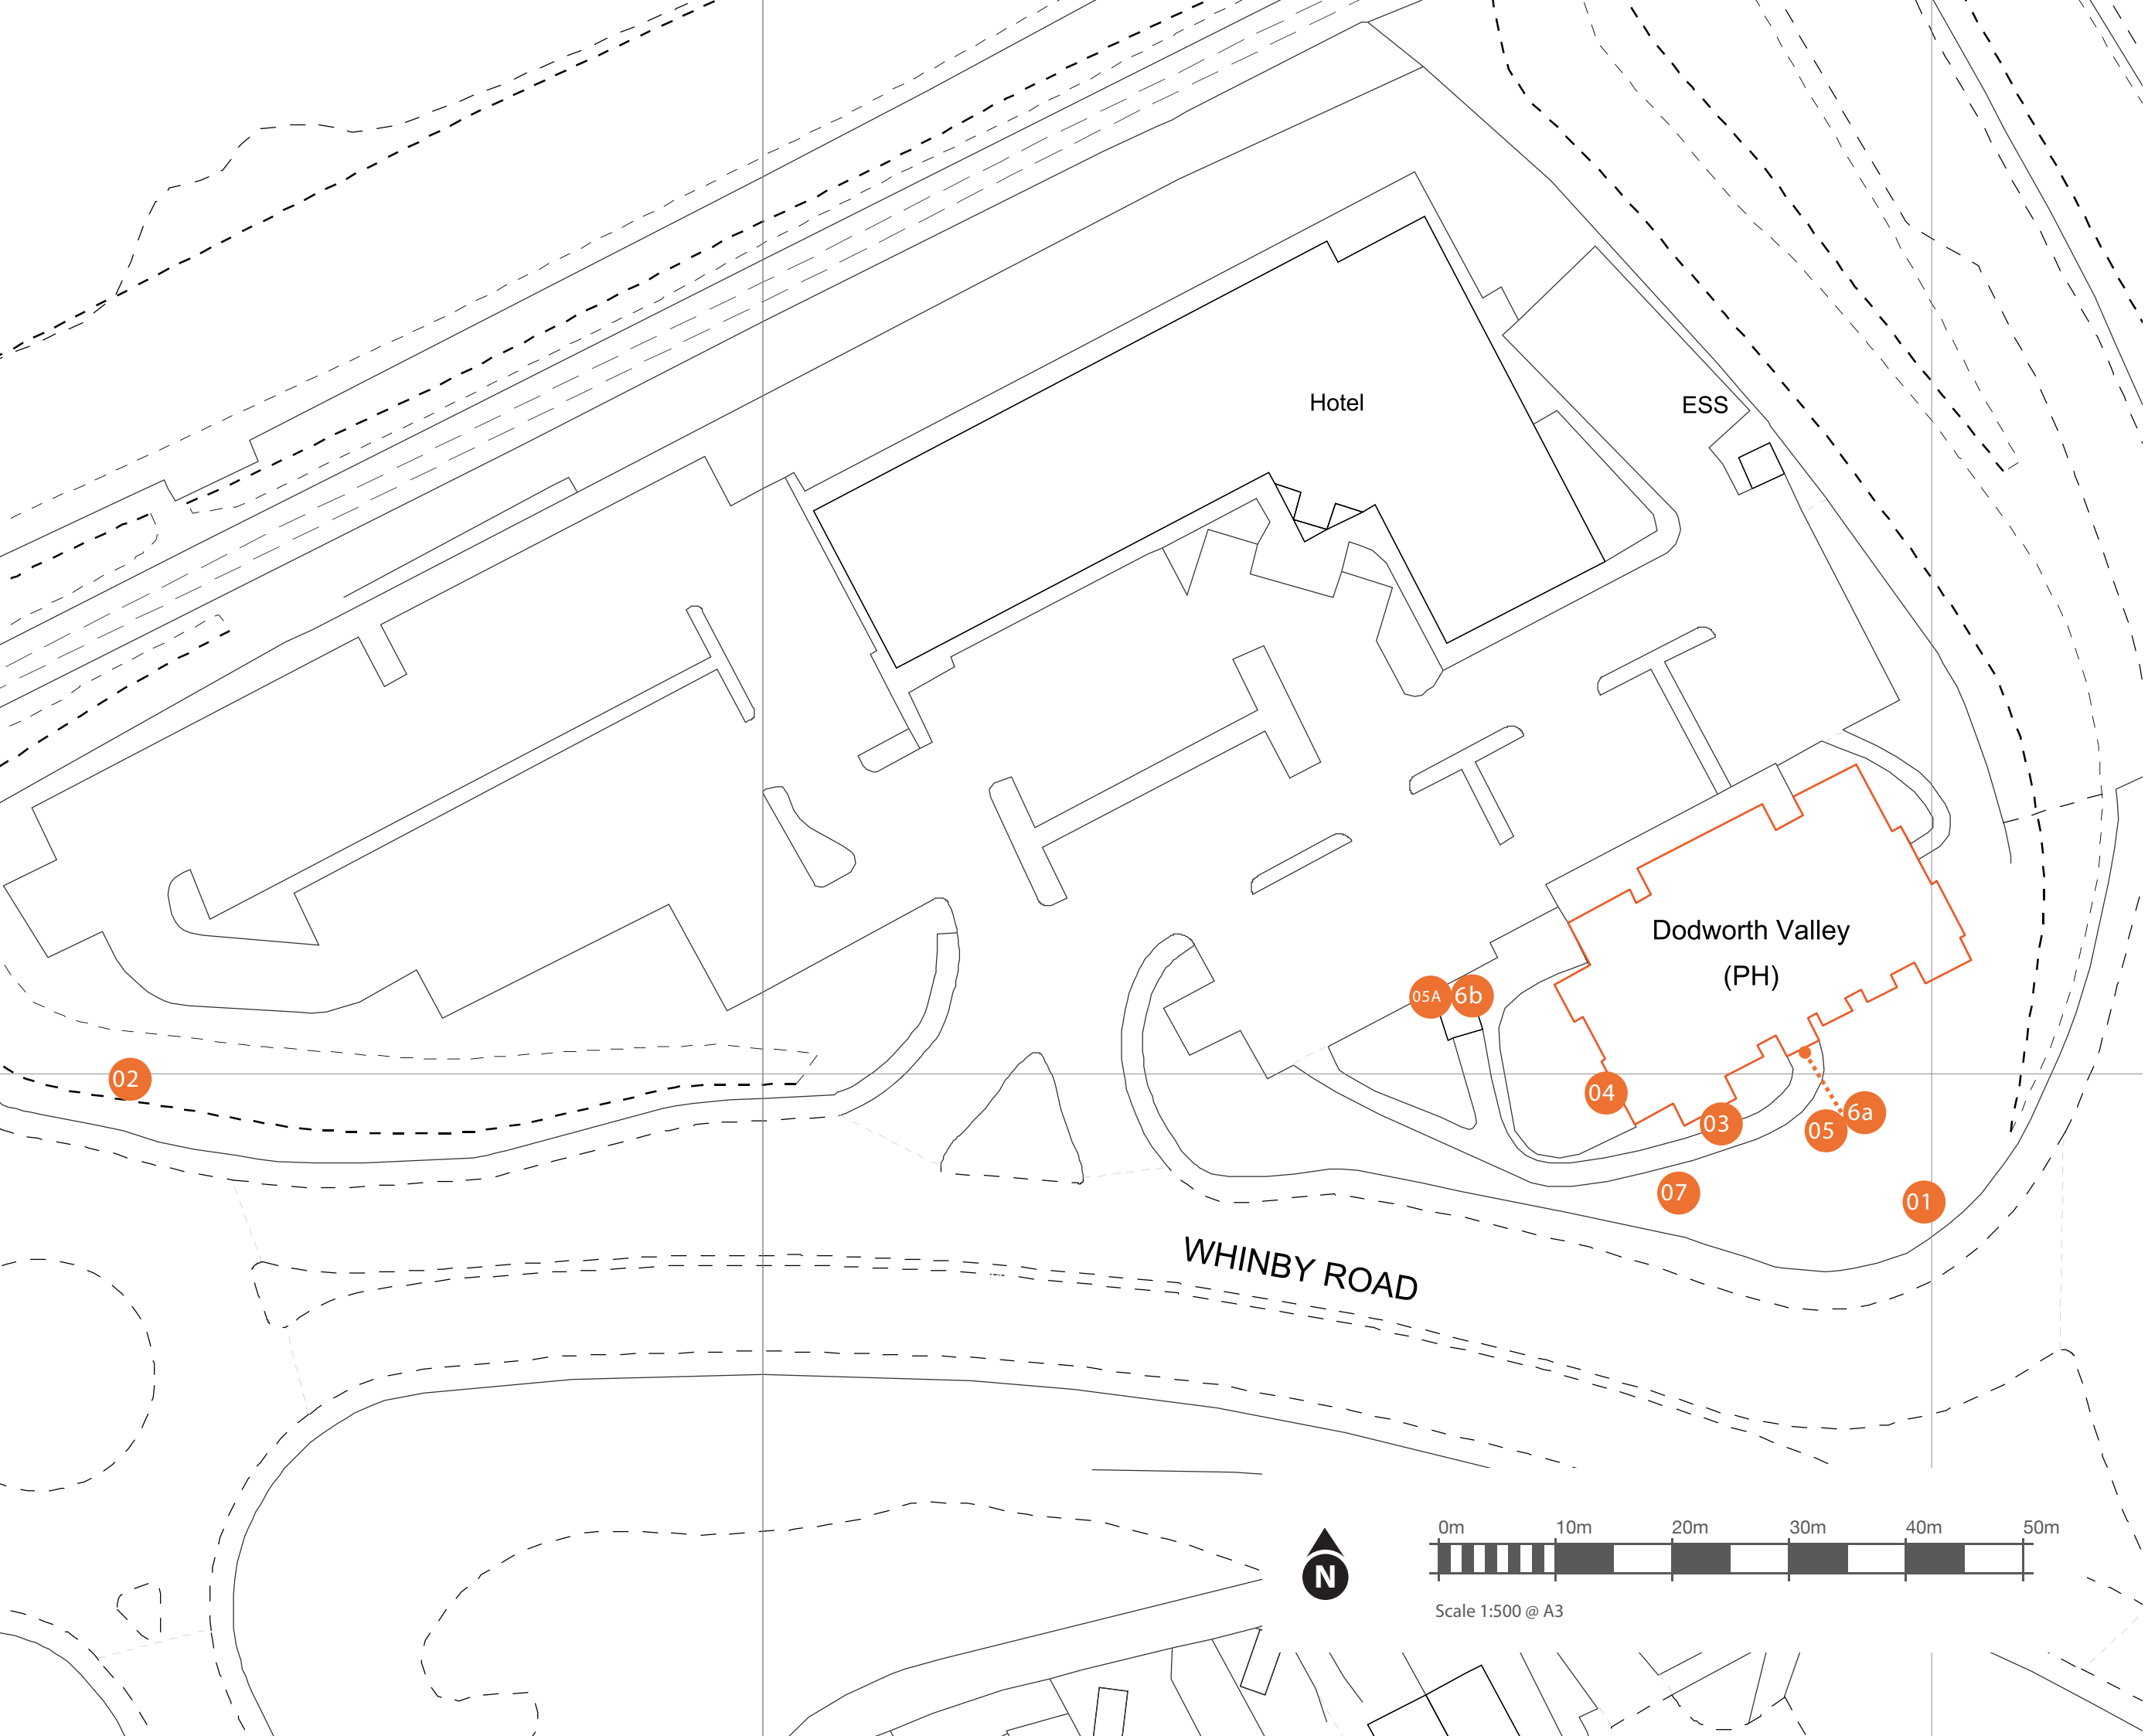

Scale 1:500 @ A3