


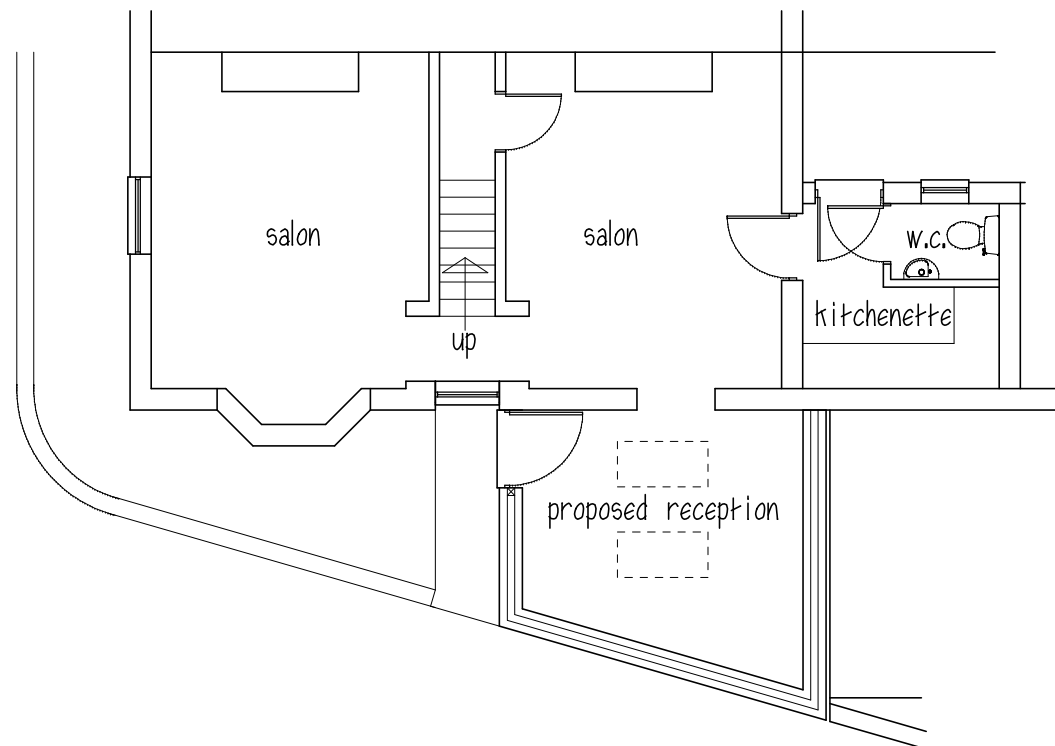

GROUND FLOOR



SIDE ELEVATION



FRONT ELEVATION

ROOF - concrete interlocking tiles to match
 WALLS - brick to match
 WINDOWS & DOORS - white Upvc

GLOSS BEAUTY SALON

PROPOSED FRONT EXTENSION
 29 SHAW LANE
 BARNSELEY

PLAN & ELEVATIONS

1:100@A3 JAN16

Peter Thompson

"Linwood"

Barnsley Road

Dodworth

Barnsley S75 3JR

e-mail peter-thompson@hotmail.co.uk

t&f. 01226 201391

m. 07973251730



M.C.I.A.T.