



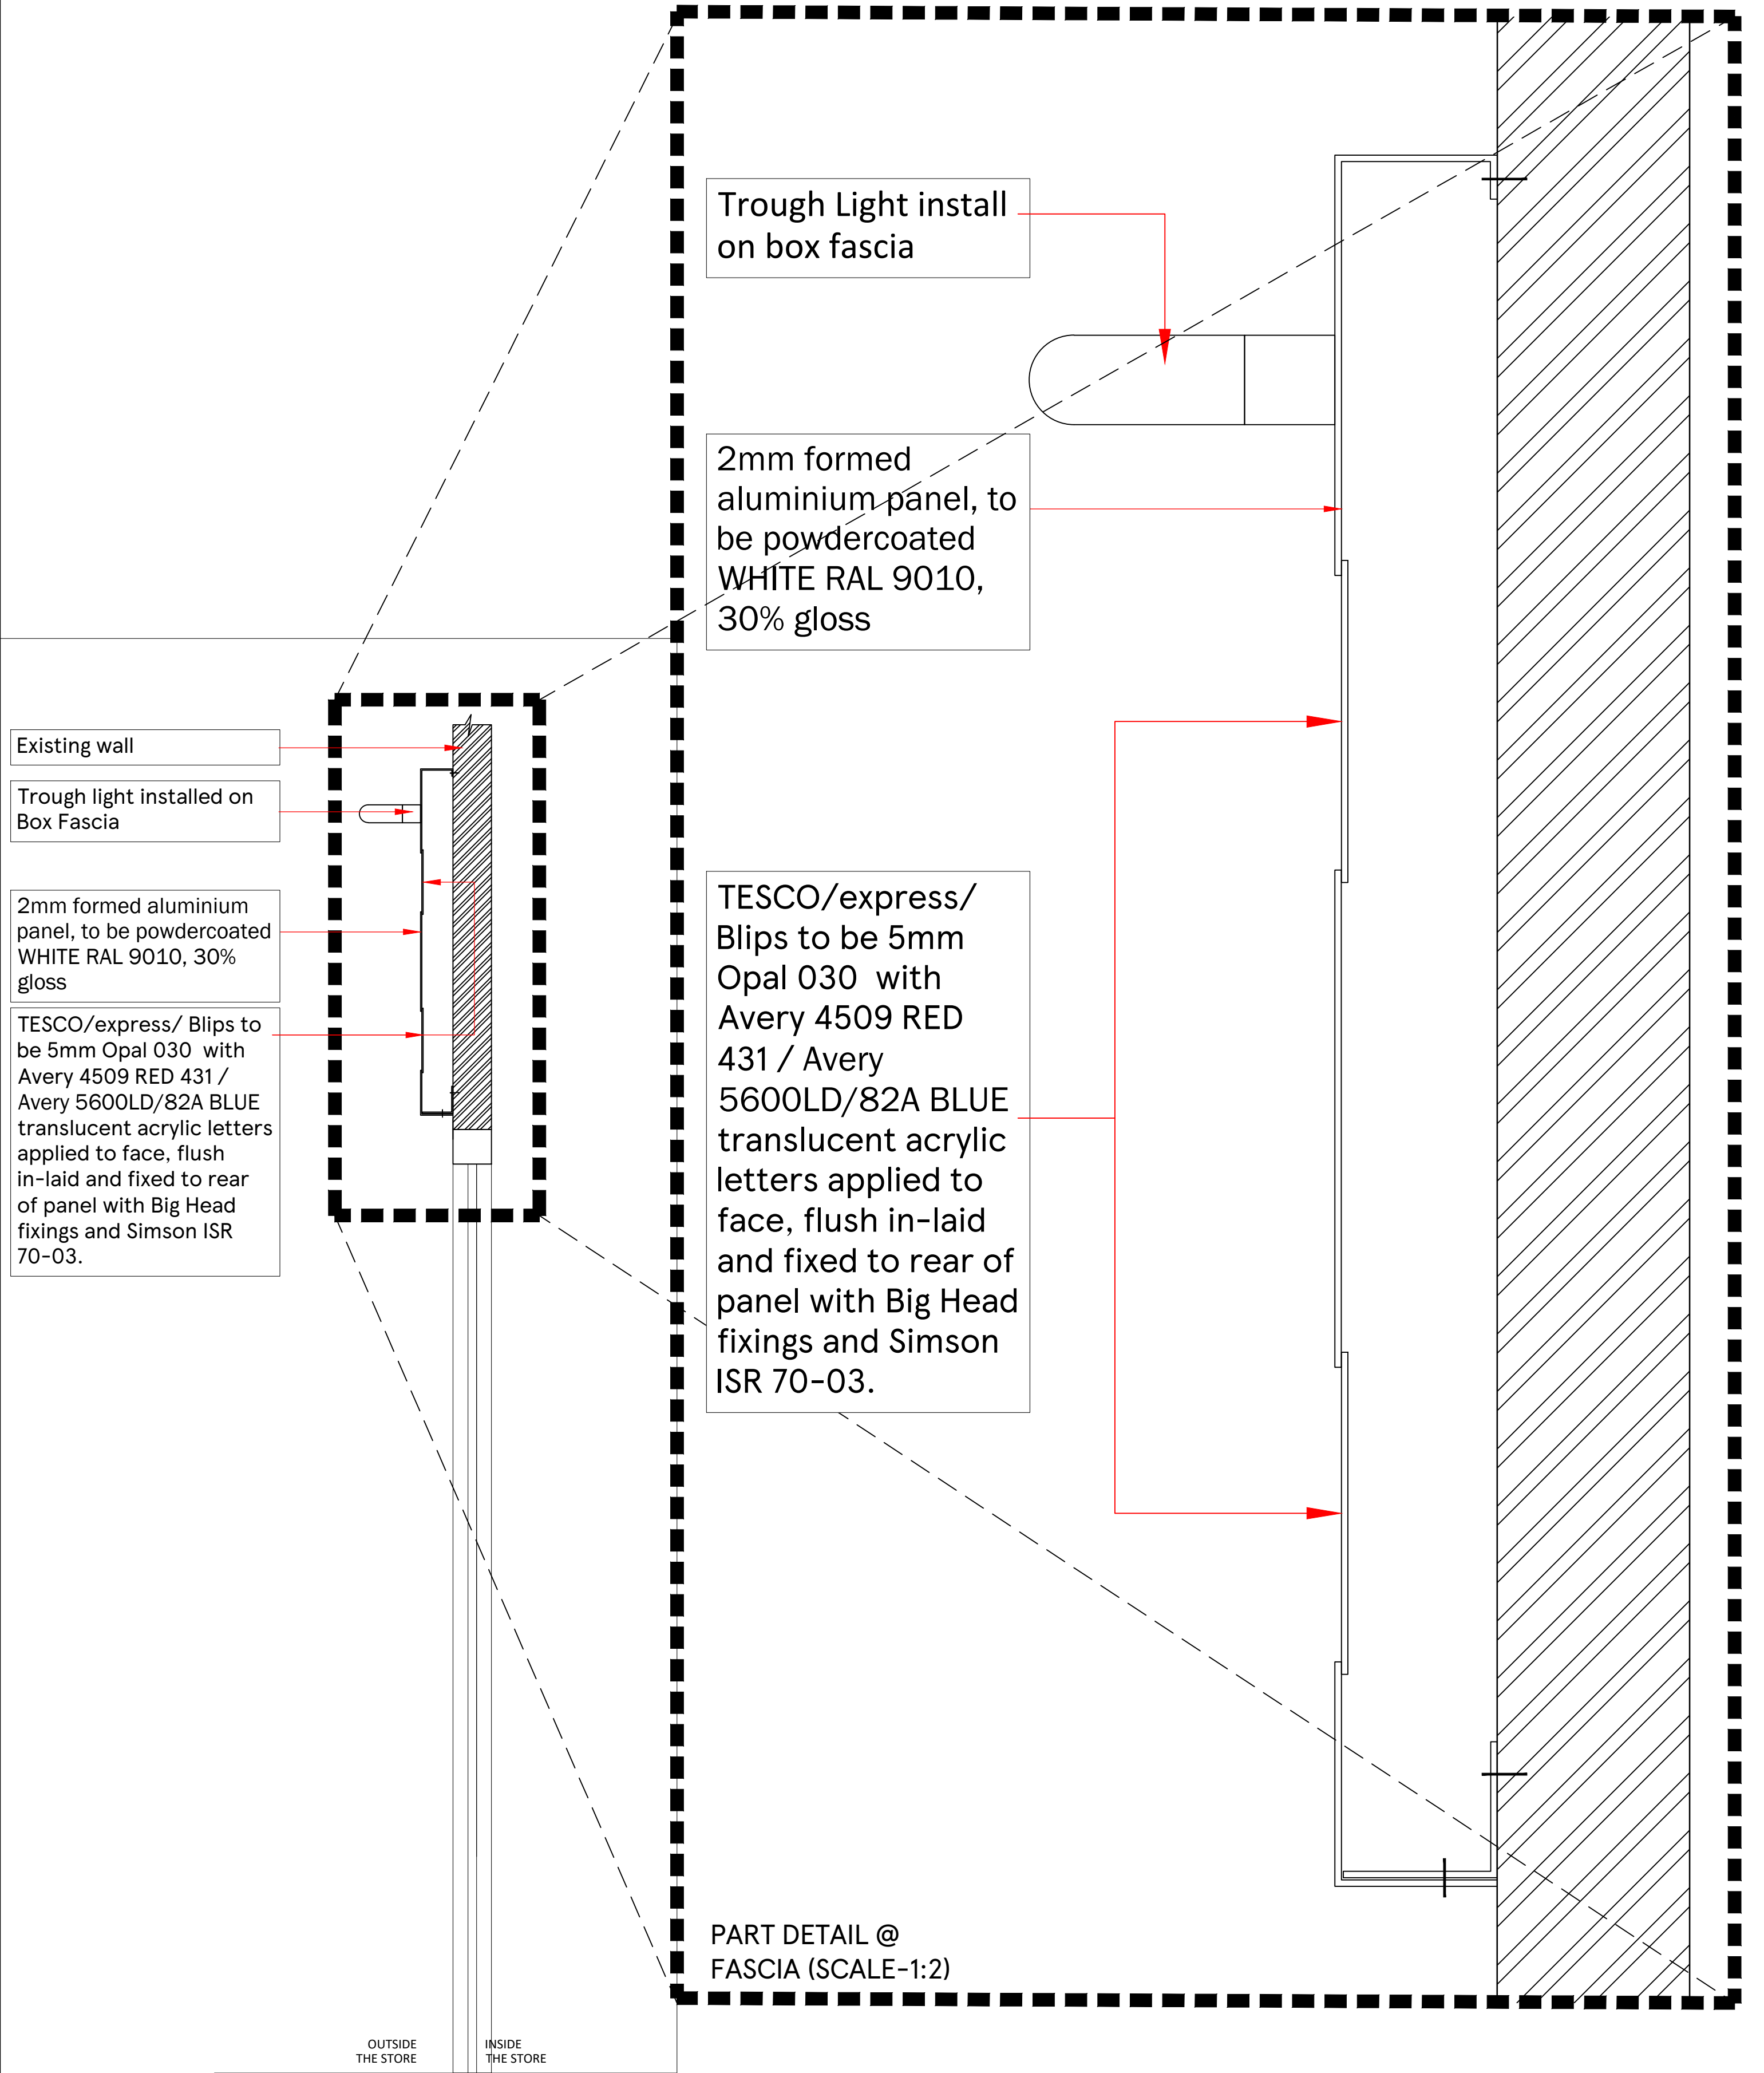

SECTION THROUGH STORE ENTRANCE WITH FASCIA (SCALE-1:10)

SCALE BAR

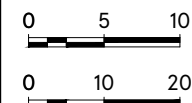

SCALE 1:10/1:2 @A2	DATE 20-JAN-2022	STORE TYPE FASCIA DETAILS
CHECKED BY ANDY HORWOOD	TYPE TYPICAL DETAIL	
DRAWN BY SHIKHA	CONTENT BOX FASCIA _EXTERNAL ILLUMINATION DETAIL	

FEASIBILITY PLANNING
STORE PLANNING DEPARTMENT
PROPERTY SERVICES
HIGHWOODS BUILDING, KESTREL WAY
WELWYN GARDEN CITY, HERTFORDSHIRE, AL7 1GB UK
TELEPHONE : 01707 395150
THE COPYRIGHT AND ALL OTHER RIGHTS ARE RESERVED TO THE PUBLISHER.
ALL RIGHTS ARE RESERVED. NO PART OF THIS PUBLICATION MAY BE REPRODUCED OR TRANSMITTED IN ANY FORM OR BY ANY MEANS, ELECTRONIC OR MECHANICAL, INCLUDING PHOTOCOPYING, RECORDING, OR BY ANY INFORMATION STORAGE AND RETRIEVAL SYSTEM, WITHOUT PERMISSION IN WRITING FROM THE PUBLISHER, TESCO STORES LIMITED.