


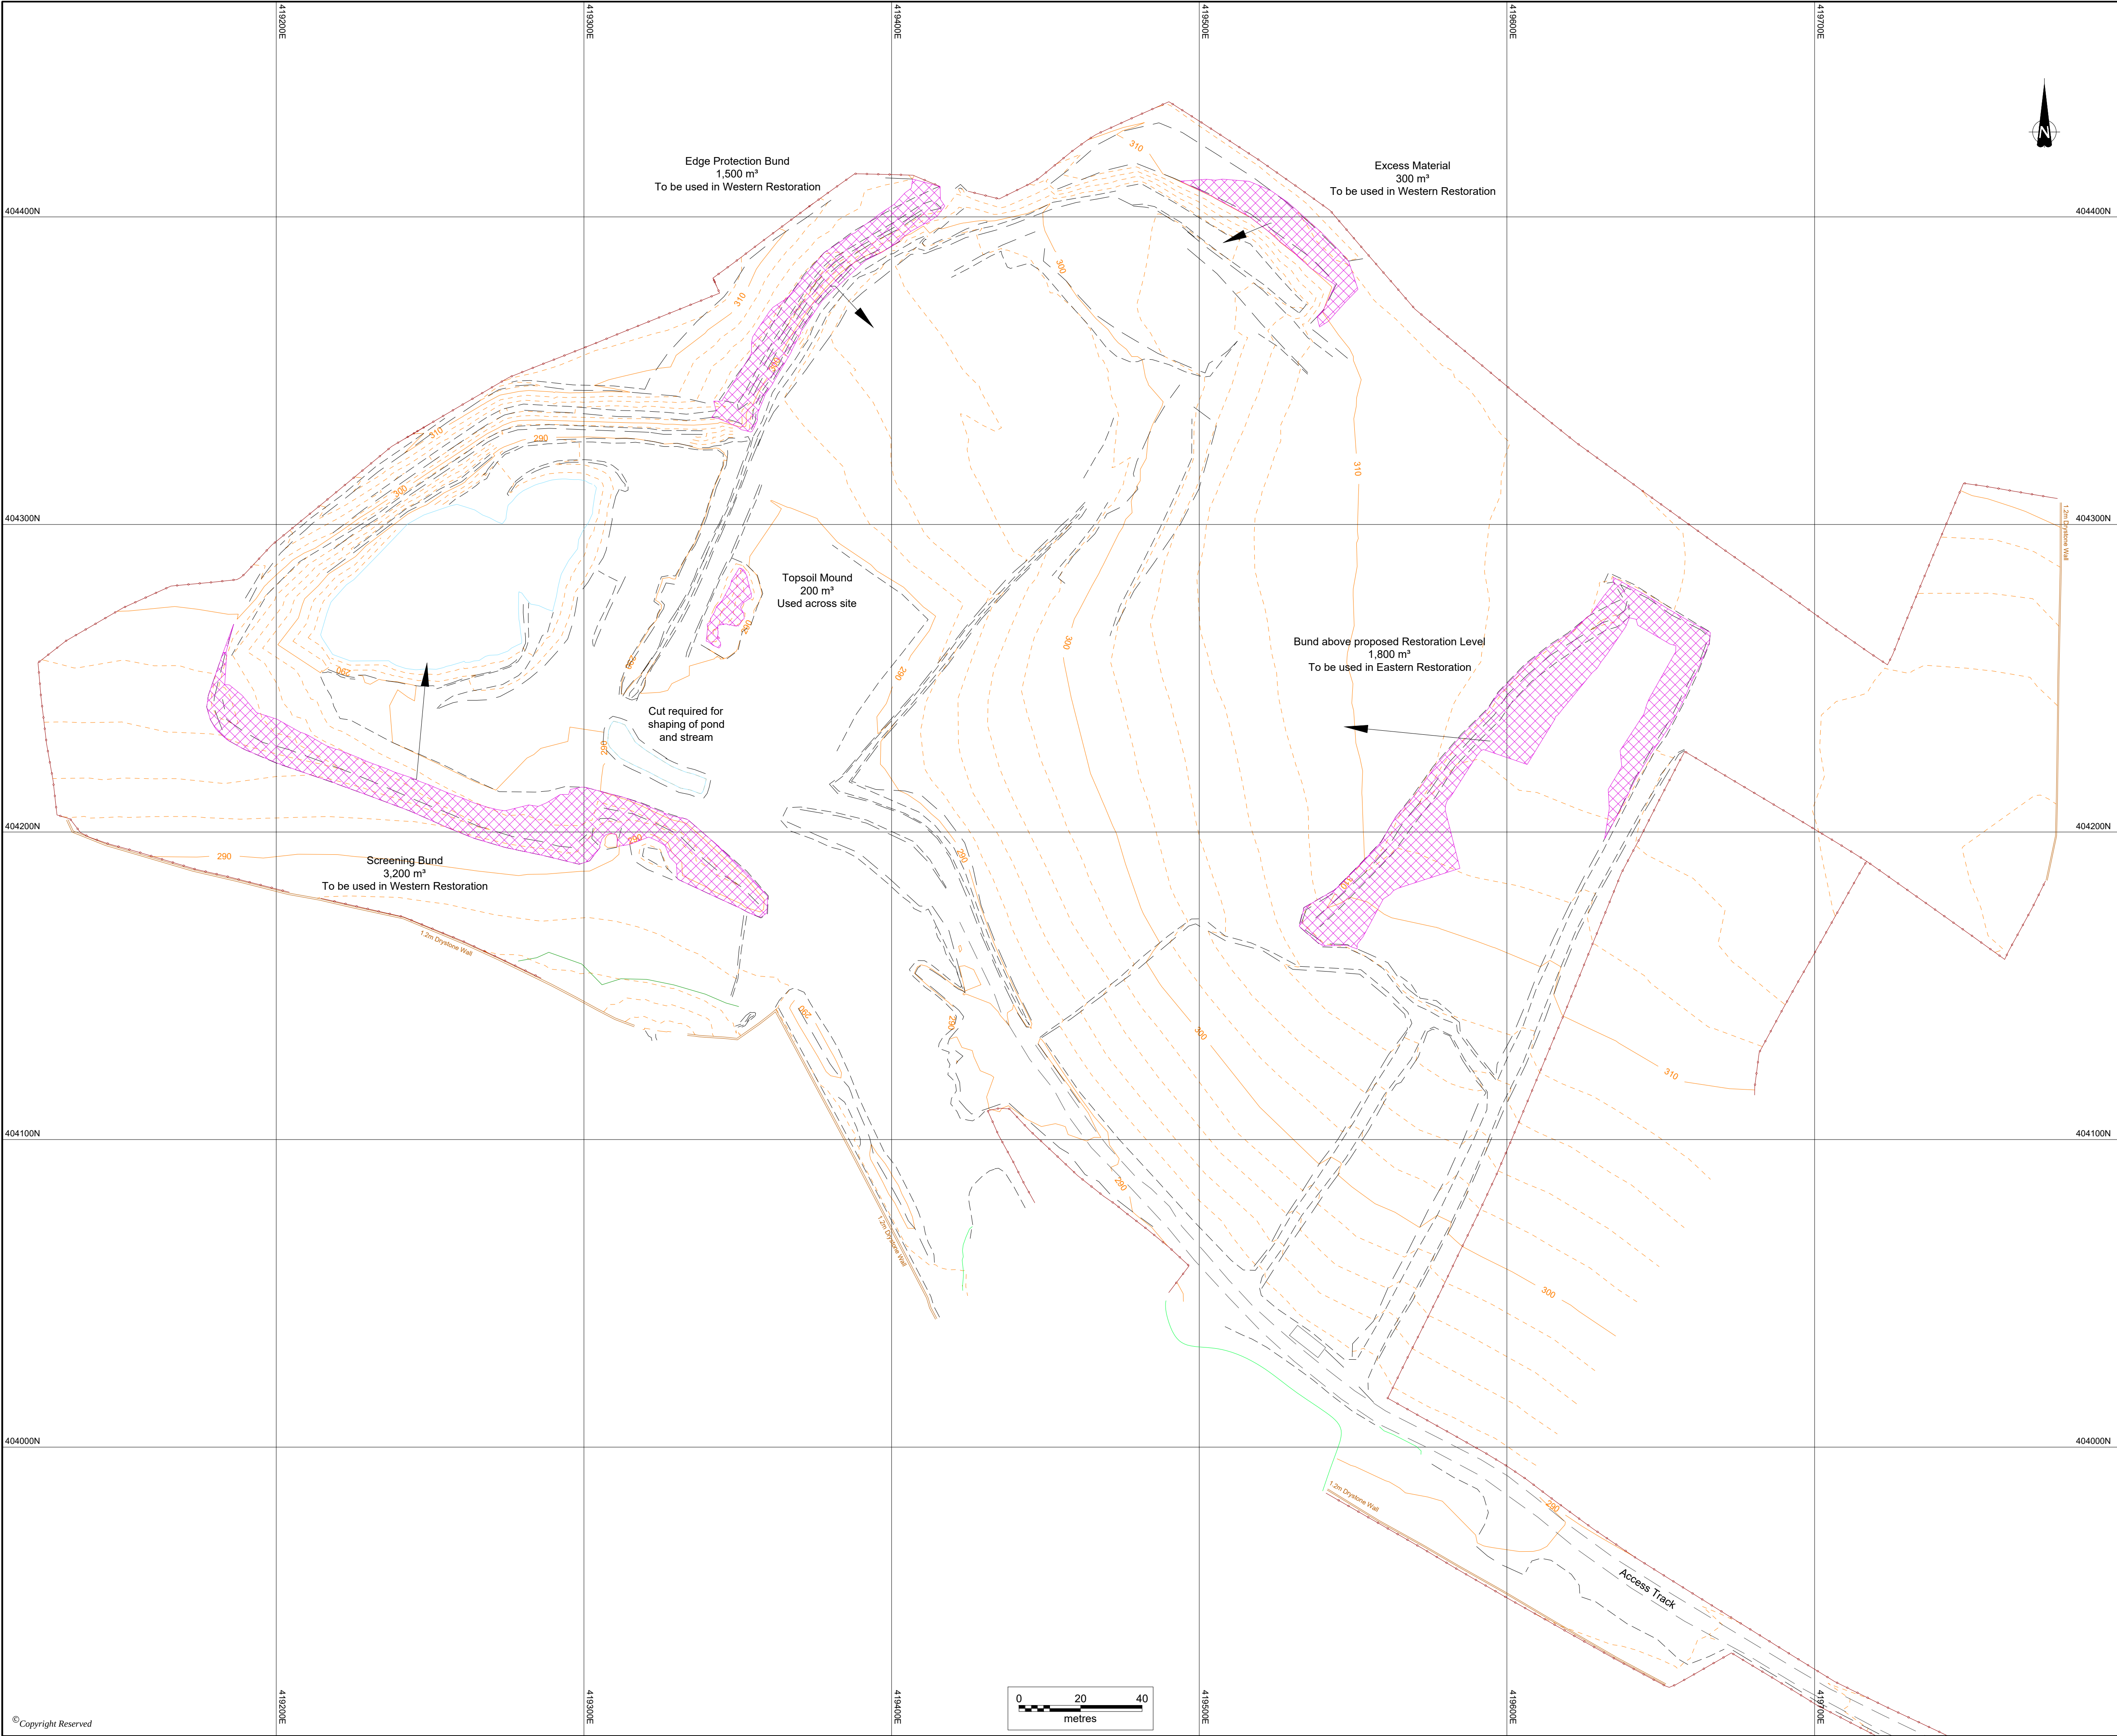

DO NOT SCALE FROM THIS DRAWING

KEY
Areas of Cut

- Notes
- Drawing based on Topographical Survey conducted on 10th October 2019. See Drawing SH12283-003.
 - Volumes of Cut are to bring existing ground level to that of the Proposed Restoration Landform - Drawing SH12283-004.

REVISION	DETAILS	DATE	DRAWN	CHECKED	APPROVED
CLIENT	Pickford Contracting Ltd.				
PROJECT	Middlecliffe Quarry, Penistone Planning Supprt				
DRAWING TITLE	Restoration Material Movements				
DRG No.	SH12283-007		REV	-	
DRG SIZE	A1	SCALE	1:1000	DATE	April 2020
DRAWN BY	MN	CHECKED BY	RJB	APPROVED BY	DM
NEWCASTLE UPON TYNE TEL 0191 232 0943 WWW.WARDELL-ARMSTRONG.COM ☐ BRIMINGHAM ☐ GLASGOW ☐ BOLTON ☐ LEEDS ☐ CARDIFF ☐ LONDON ☐ CARLISLE ☐ MANCHESTER ☐ EDINBURGH ☐ STONE ON TRENT					