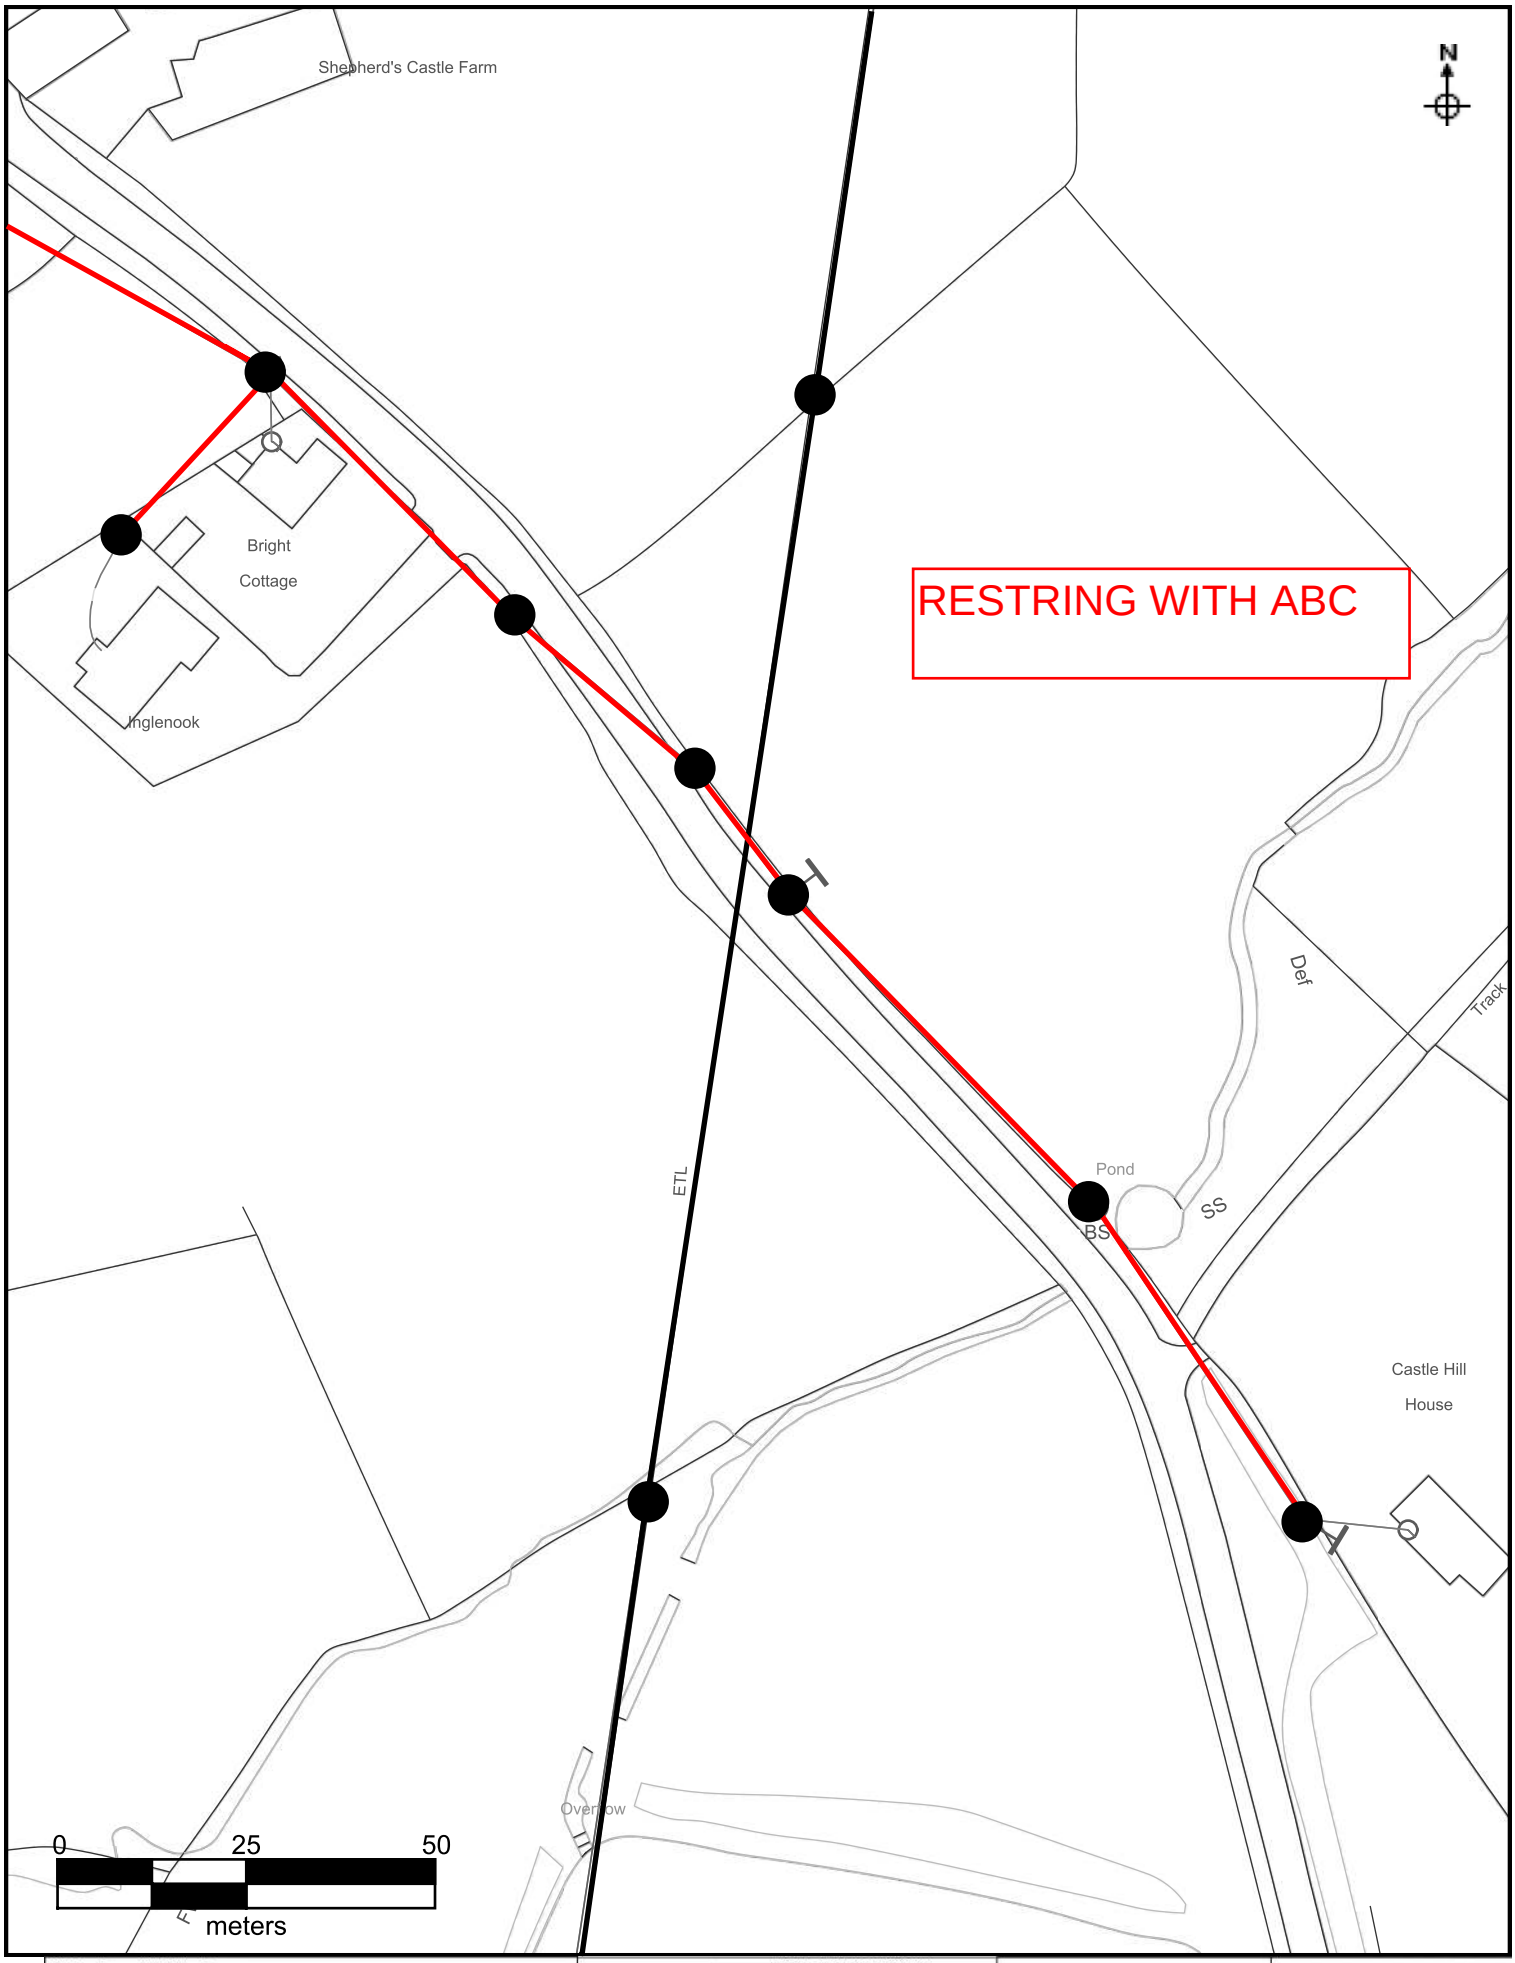

Northern Powergrid Holdings Company

The position of our equipment as shown on this plan is approximate, if it may have changed since this plan was produced. Therefore the position of our equipment and those services which may not be shown should be established on site. Electricity cables not owned by Northern Powergrid Holdings Company may contain hazardous substances. This plan, Where private cables are shown, for information only and is regarded as accurate and should be used for guidance purposes only. In all cases, accurate information should be obtained from the owner of such cables prior to the commencement of work on site.

Reference should be made to HSE Guidance
HSG47 Avoiding Danger from Underground Services and GS6 Avoiding Danger from Overhead Power Lines

© **Northern Powergrid Holdings Company 2025**. This document and its contents are for your sole use only. You must not use the contents of this document for any other purpose. You must not incorporate the contents of this document into your commercial or use such contents for any other commercial purposes. You must seek our prior written consent before sharing the contents of this document with any third party.

© **Crown Copyright and database rights 2025.** (Northern Powergrid Holdings Company 100022432).
Reproduced from or based upon the Ordnance Survey map by Northern Powergrid Holdings Company by permission of Ordnance Survey on behalf of the Controller of Her Majesty's Stationery Office.

Underground Cables:
- 132kV
- 66kV
- 33kV
- 22kV
- Lat. In 33kV
- 20kV
- 11kV
- 6kV
- 3kV
- Aux
- LV Mains
- LV Service
- LV Service Assumed Route
- LV Service Logical Connection
- Duct

Overhead Conductors:
- 132kV
- 66kV
- 33kV
- 22kV
- 20kV
- 11kV
- 6kV
- 3kV
- LV Mains
- LV Service
- Aux

Warning - Work in progress in this area

Original Print Size A4

Date Printed: Jun 24, 2026

Scale: 1: 1000

OS Grid Reference: SE2545702415

Printed By: lana.roddy

Title:

YO09680 -CASTLE GREEN 1836 - S36 6AN

NORTHERN POWERGRID
MAINS RECORD

Version 1.10 (1.0) - 2026 **Call Centre Phone Numbers:** If the area is located in North East call 0800 011 3332, Yorkshire or North Lincs call 0800 375675