




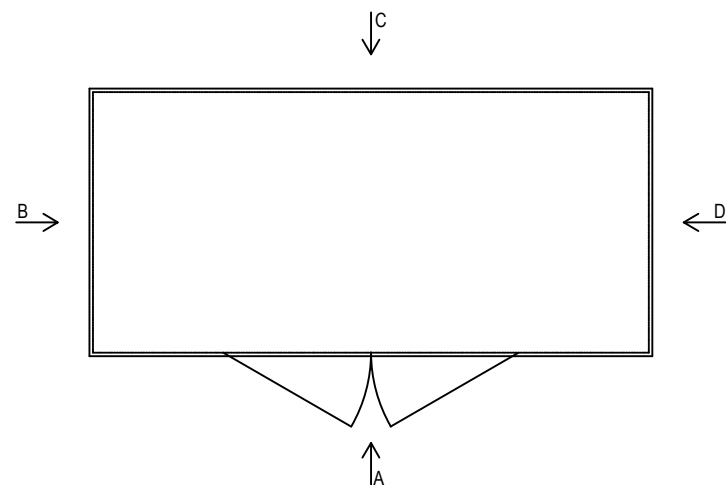


PLAN

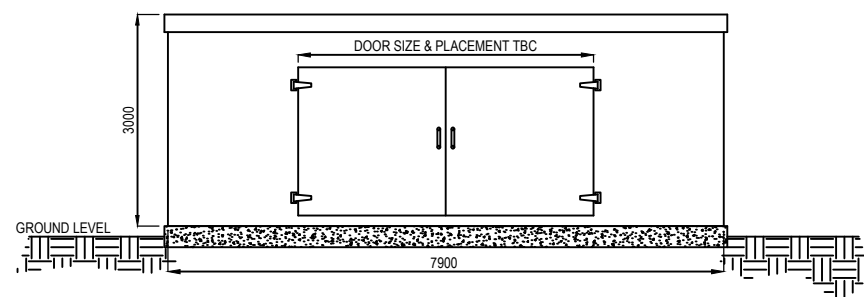


VIEW ON ARROW 'A'

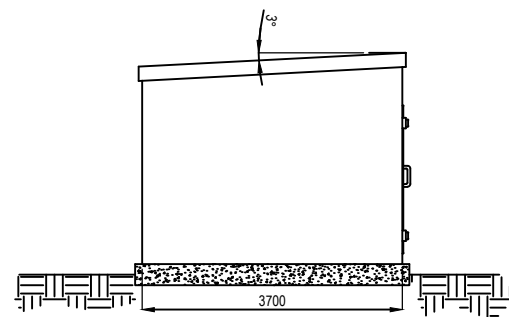

VIEW ON ARROW 'B'

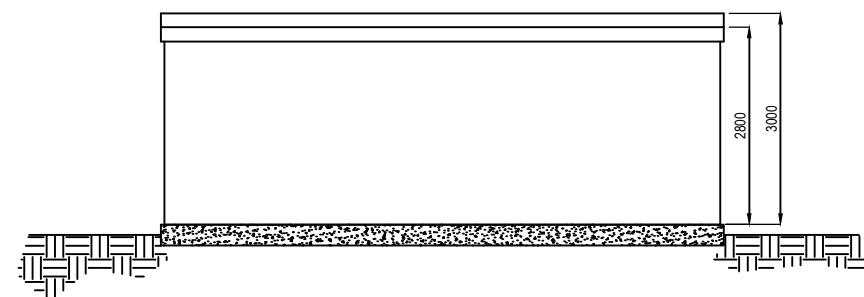

VIEW ON ARROW 'C'

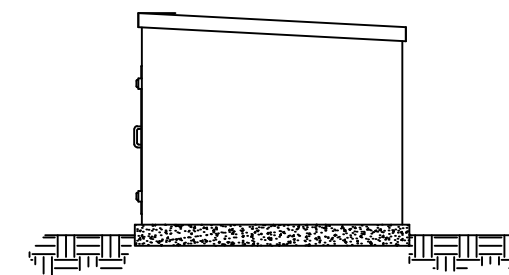

VIEW ON ARROW 'D'

NOTES:

BRIEF DESCRIPTION OF WORK:

NEW SR3 RATED MCC GRP
KIOSK, GREEN BS5252 14-C-39
INSTALLED AT GROUND LEVEL
ON A CONCRETE SLAB

FOR KIOSK LOCATION AND ORIENTATION
REFER TO DRAWING No.
CAW03 ERW WWT WWT DR C 0001
CAW03 ERW WWT WWT DR C 0004

S3 P01 FIRST ISSUE		ABJ	PL	PL	27/04/2023
Status	Rev	Description	Drawn	Check	App'd
Construction Date:		CONSTRUCTION COMPLETE DATE?			
Originator / Partner / OEM Ref:		Part of the Eric Wright Group Sceptre House, Sceptre Way Bamber Bridge, Preston PR5 6AW Tel: 01772 698822 Fax: 01772 628811 www.ericwright.co.uk		YORKSHIRE WATER ALWAYS CONSIDERS LIFE SAVING RULES	
Unit:		 Yorkshire Water Services Ltd Western House, Western Way, Halifax Road, Bradford, BD6 2SZ			
Framework:	FMWK:	Work Stream:	STREAM:		
FW Subcat ID / Project Code:	---	FW Solution ID:	---		
Site:		CAWTHORNE WwTW, DARK LANE, CAWTHORNE BARNLEY S75 4HJ			
Site Grid Reference:		SE 28275 08144		DUZ or DMA Reference:	
Drawing Title:		NEW MCC KIOSK			
Original Design / OEM Reference:		Size:	Scale:		
		A3	1:100		
Status Description:		Status:	Revision:		
FOR REVIEW/COMMENTS		S3	P01		
Drawing Number:		CAW03 ERW WWT WWT DR C 0005			