

Land Registry

Official Copy

This copy may not be the same size as the original.

ferred to:



H 137

H.M. LAND REGISTRY

TITLE No. SYK 47439

PHOTOGRAPHIC COPY
(liable to distortion in scale)

of PLAN to Conveyance
dated 7.7.1979




PLAN



SEQ138



SYK47439

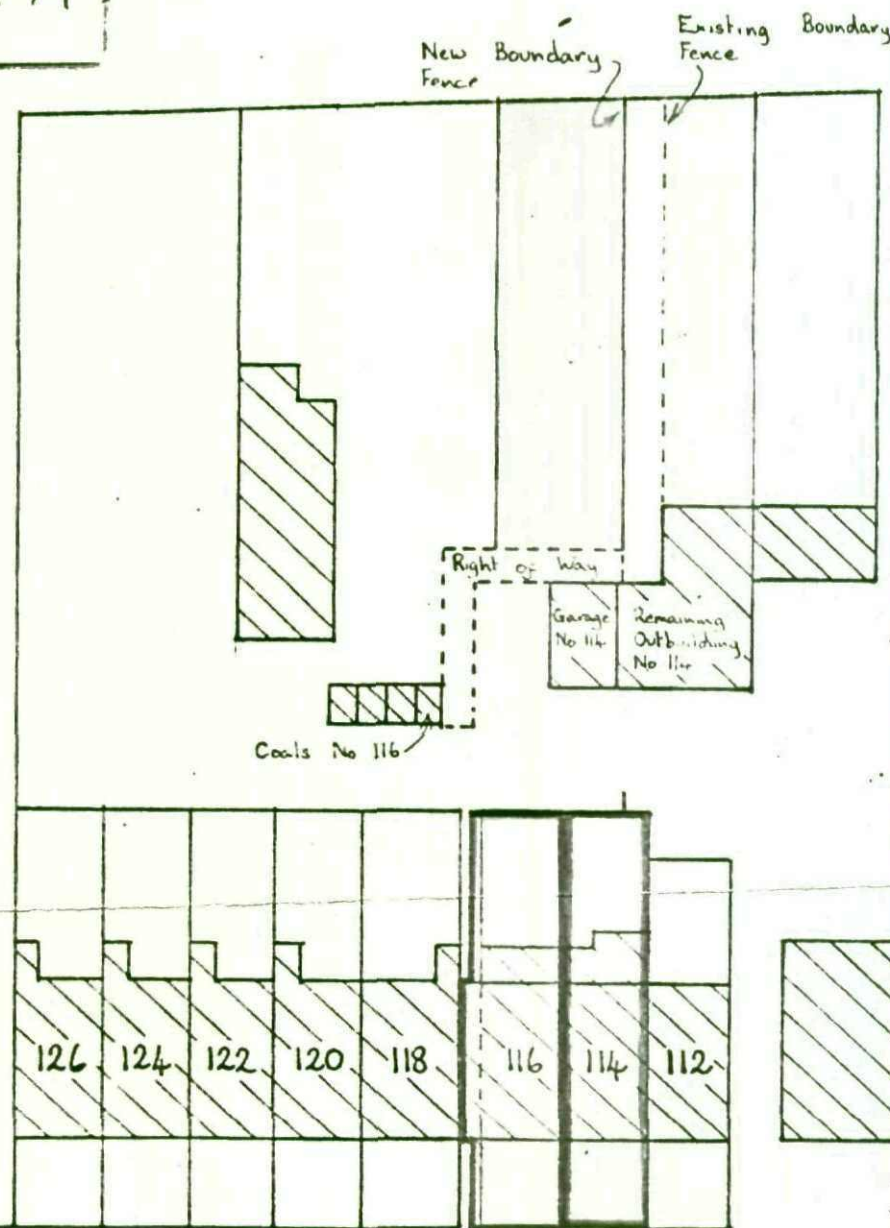

Pontefract Road


To Darfield →

Area Edged Red

sq. yds. or Thereabouts.

Scale 30 feet to one inch

H.M. LAND REGISTRY		TITLE NUMBER	
		8VK 133200	
ORDNANCE SURVEY PLAN REFERENCE	COUNTY	SHEET	NATIONAL GRID
	SOUTH YORKSHIRE		SE 4102
Scale: 1/1250 Enlarged from 1/2500		BARNLEY DISTRICT	SECTION B
			© Crown copyright 1975

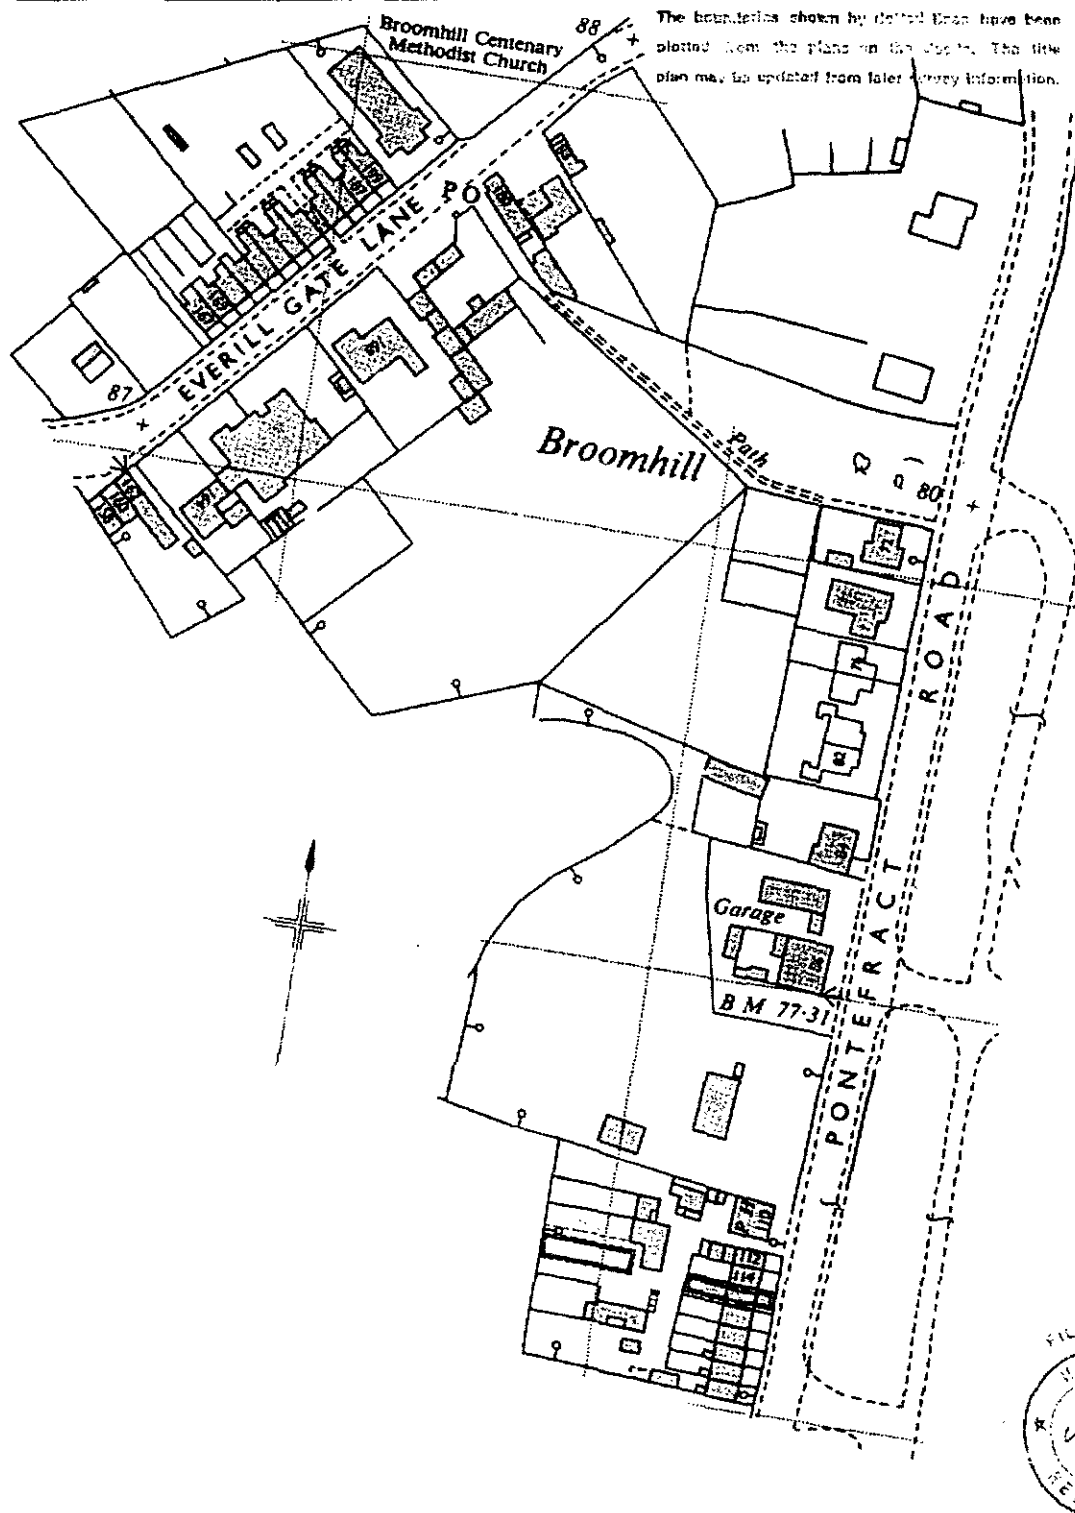

This title is dealt with by Land Registry, Nottingham (East) Office.

This is a copy of the title plan on 13 JUL 2006 at 07:40:02. This copy does not take account of any application made after that time even if still pending in the Land Registry when this copy was issued.

This copy is not an 'Official Copy' of the title plan. An official copy of the title plan is admissible in evidence in a court to the same extent as the original. A person is entitled to be indemnified by the registrar if he suffers loss by reason of a mistake in an official copy. If you want to obtain an official copy, the Land Registry web site explains how to do this.

The Land Registry endeavours to maintain high quality and scale accuracy of title plan images. The quality and accuracy of any print will depend on your printer, your computer and its print settings. When printed, the copy plan will not necessarily be to the scale shown on the original.

© Crown Copyright. Produced by HMLR. Further reproduction in whole or in part is prohibited without the prior written permission of Ordnance Survey. Licence Number GD272728.