


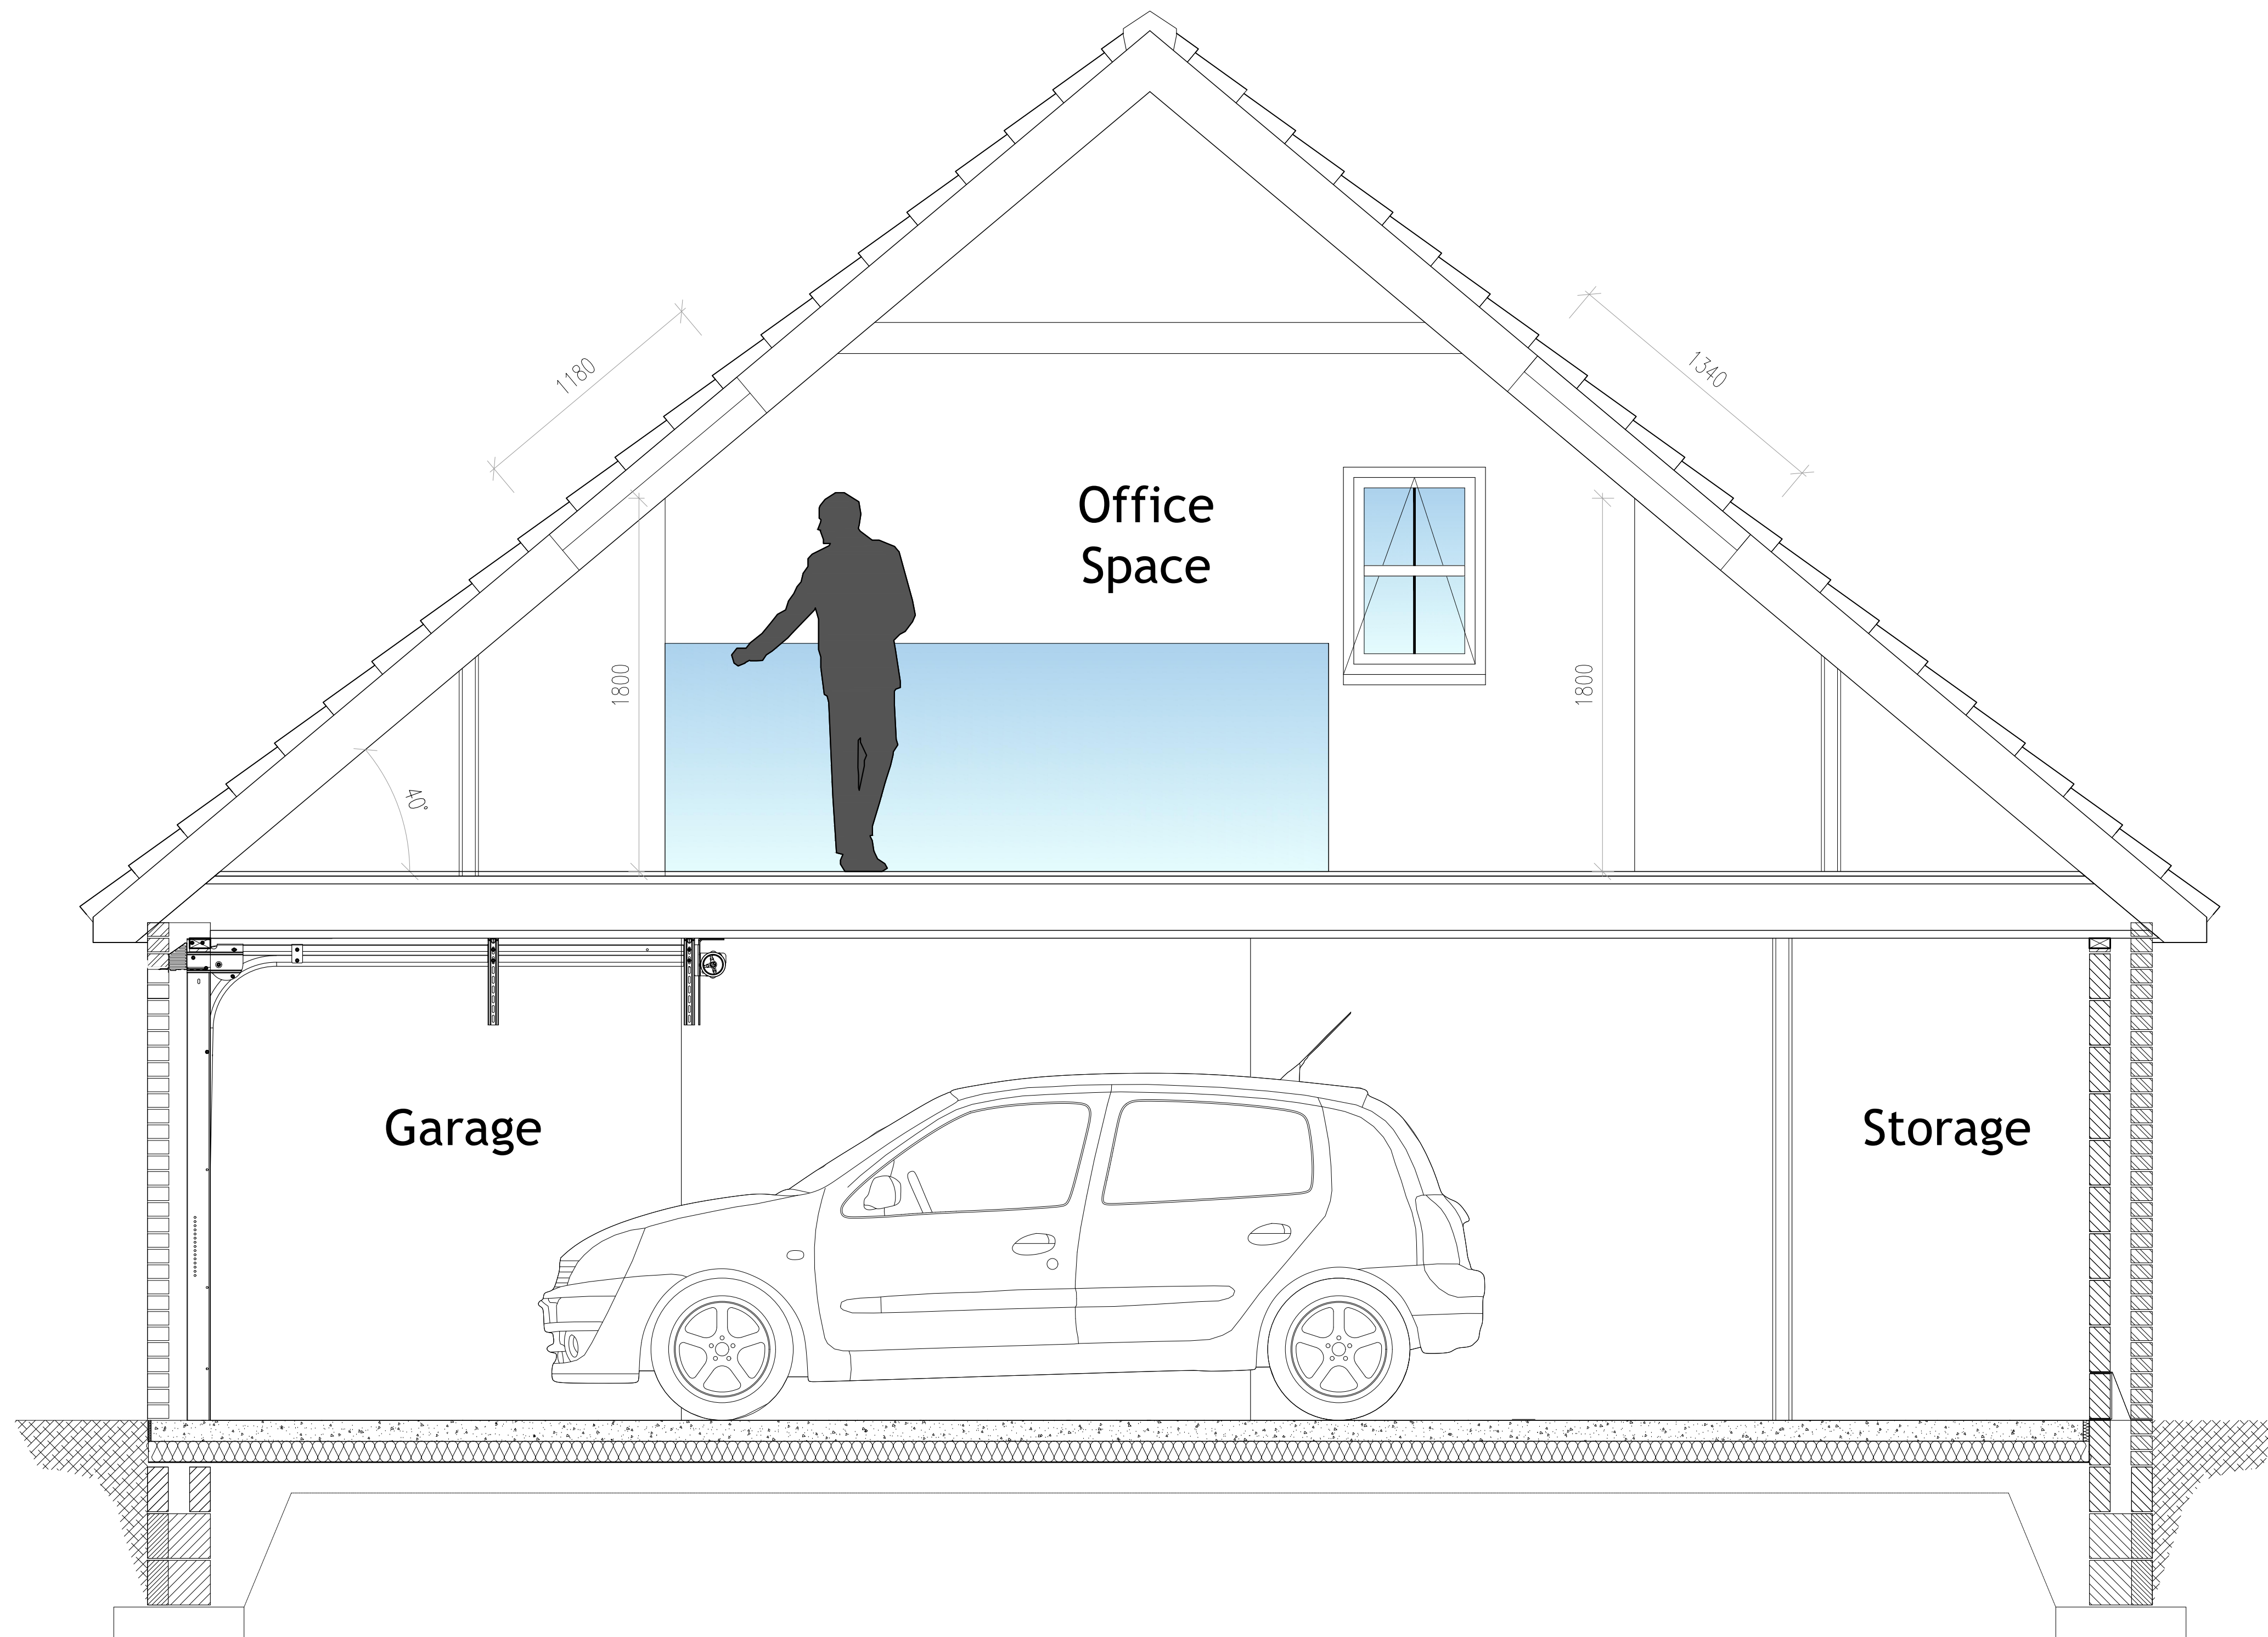

Rev		Details		Date	By	Chk
DATE	21/12/20	DRAWN	H51			
SCALE	1:20 @ A1	CHK	H51			

Silkstone Common
BARNSELEY, S75 4RA

PROPOSED SECTION

Dwg No	H51-SC-004	Rev	-
--------	------------	-----	---

