
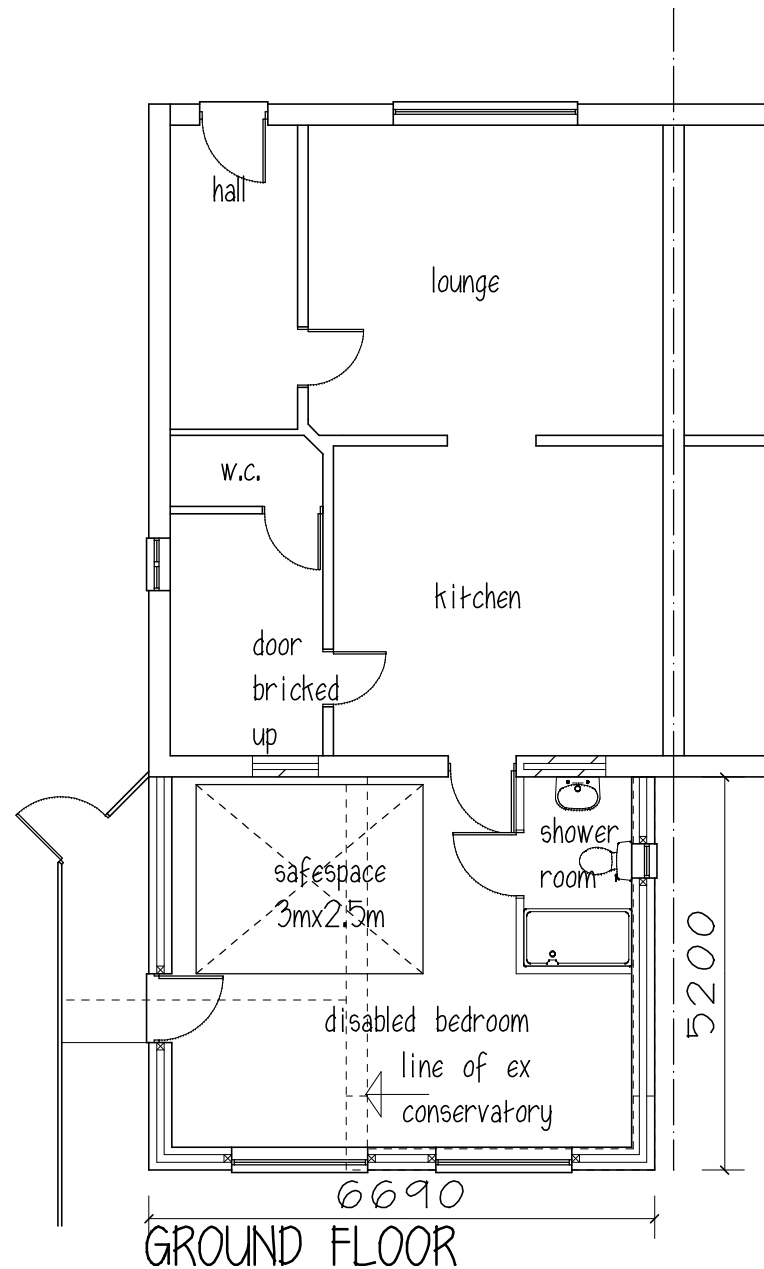
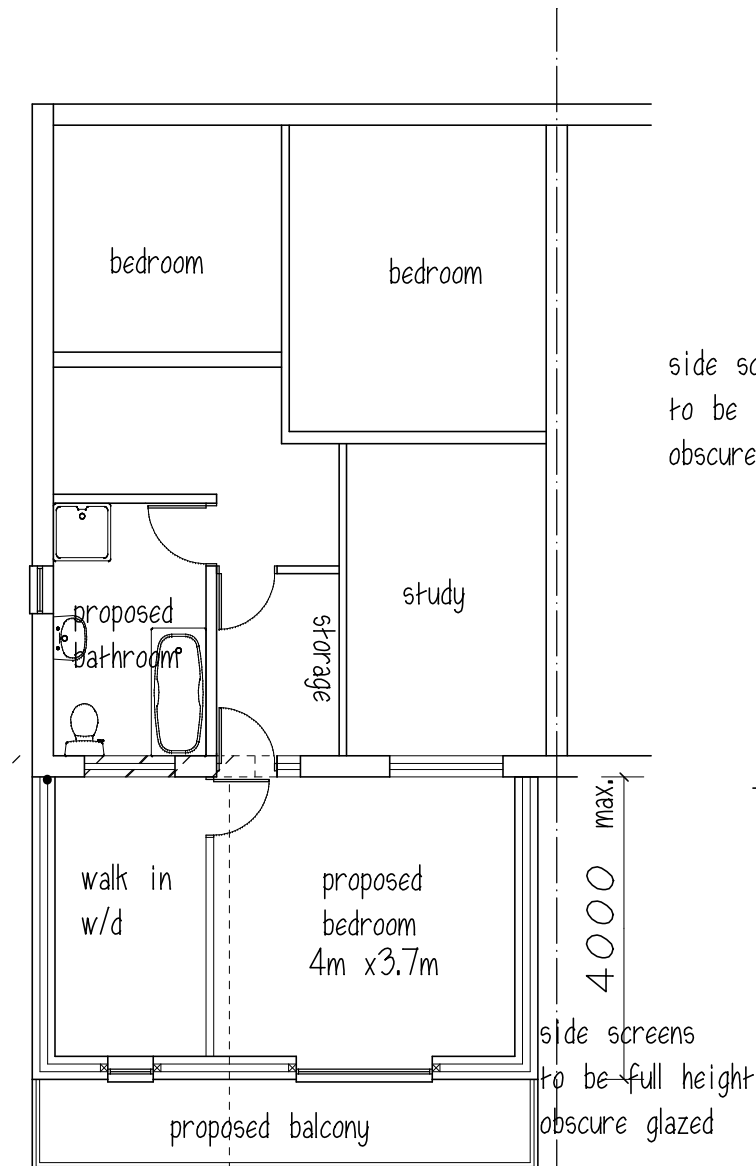


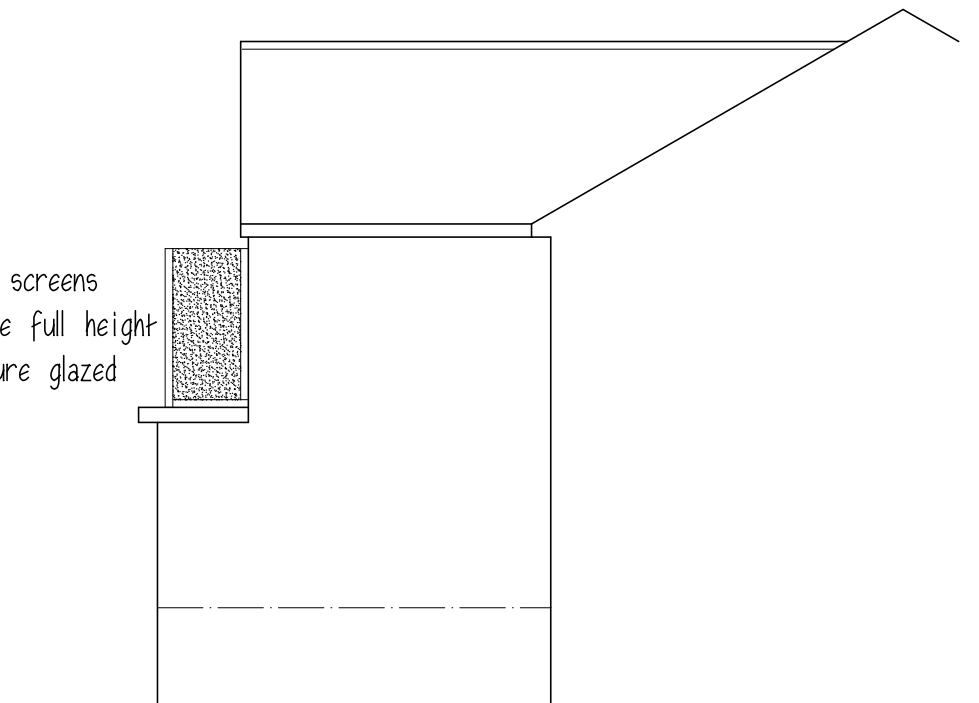

SIDE ELEVATION

ROOF - concrete tiles to match
WALLS - brick to match
WINDOW - WHITE Upvc

Mr & Mrs C LISTER

PROPOSED REAR EXTENSION
15 UPLANDS AVE.

KEXBOROUGH

BARNLEY S75 5DS

PLANS & ELEVATIONS

1:100@A3 DEC 21 Rev A

Peter Thompson


"Linwood"

Barnsley Road

Dodworth


Barnsley S75 3JR m. 07973251730

e-mail peter-thompson@hotmail.co.uk

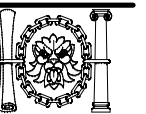

M.C.I.A.T.

t&f. 01226 201391

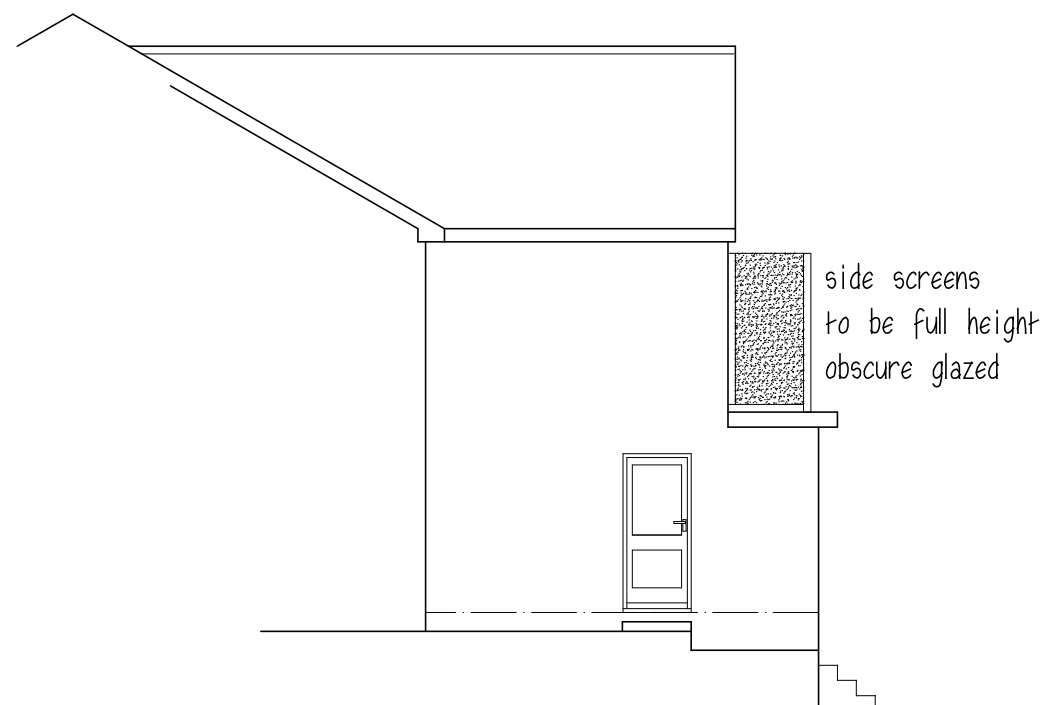

SIDE ELEVATION



REAR ELEVATION