


CAD file reference CAD FILE REFERENCE

Project Title		ALDI FOODSTORE	
		HIGH STREET ROYSTON	
Client		ALDI FOODSTORES LTD	
Status		PLANNING	
Scale		1:200	Drawing Size A1
Date		MAY 20	Drawn By WH Checked GH

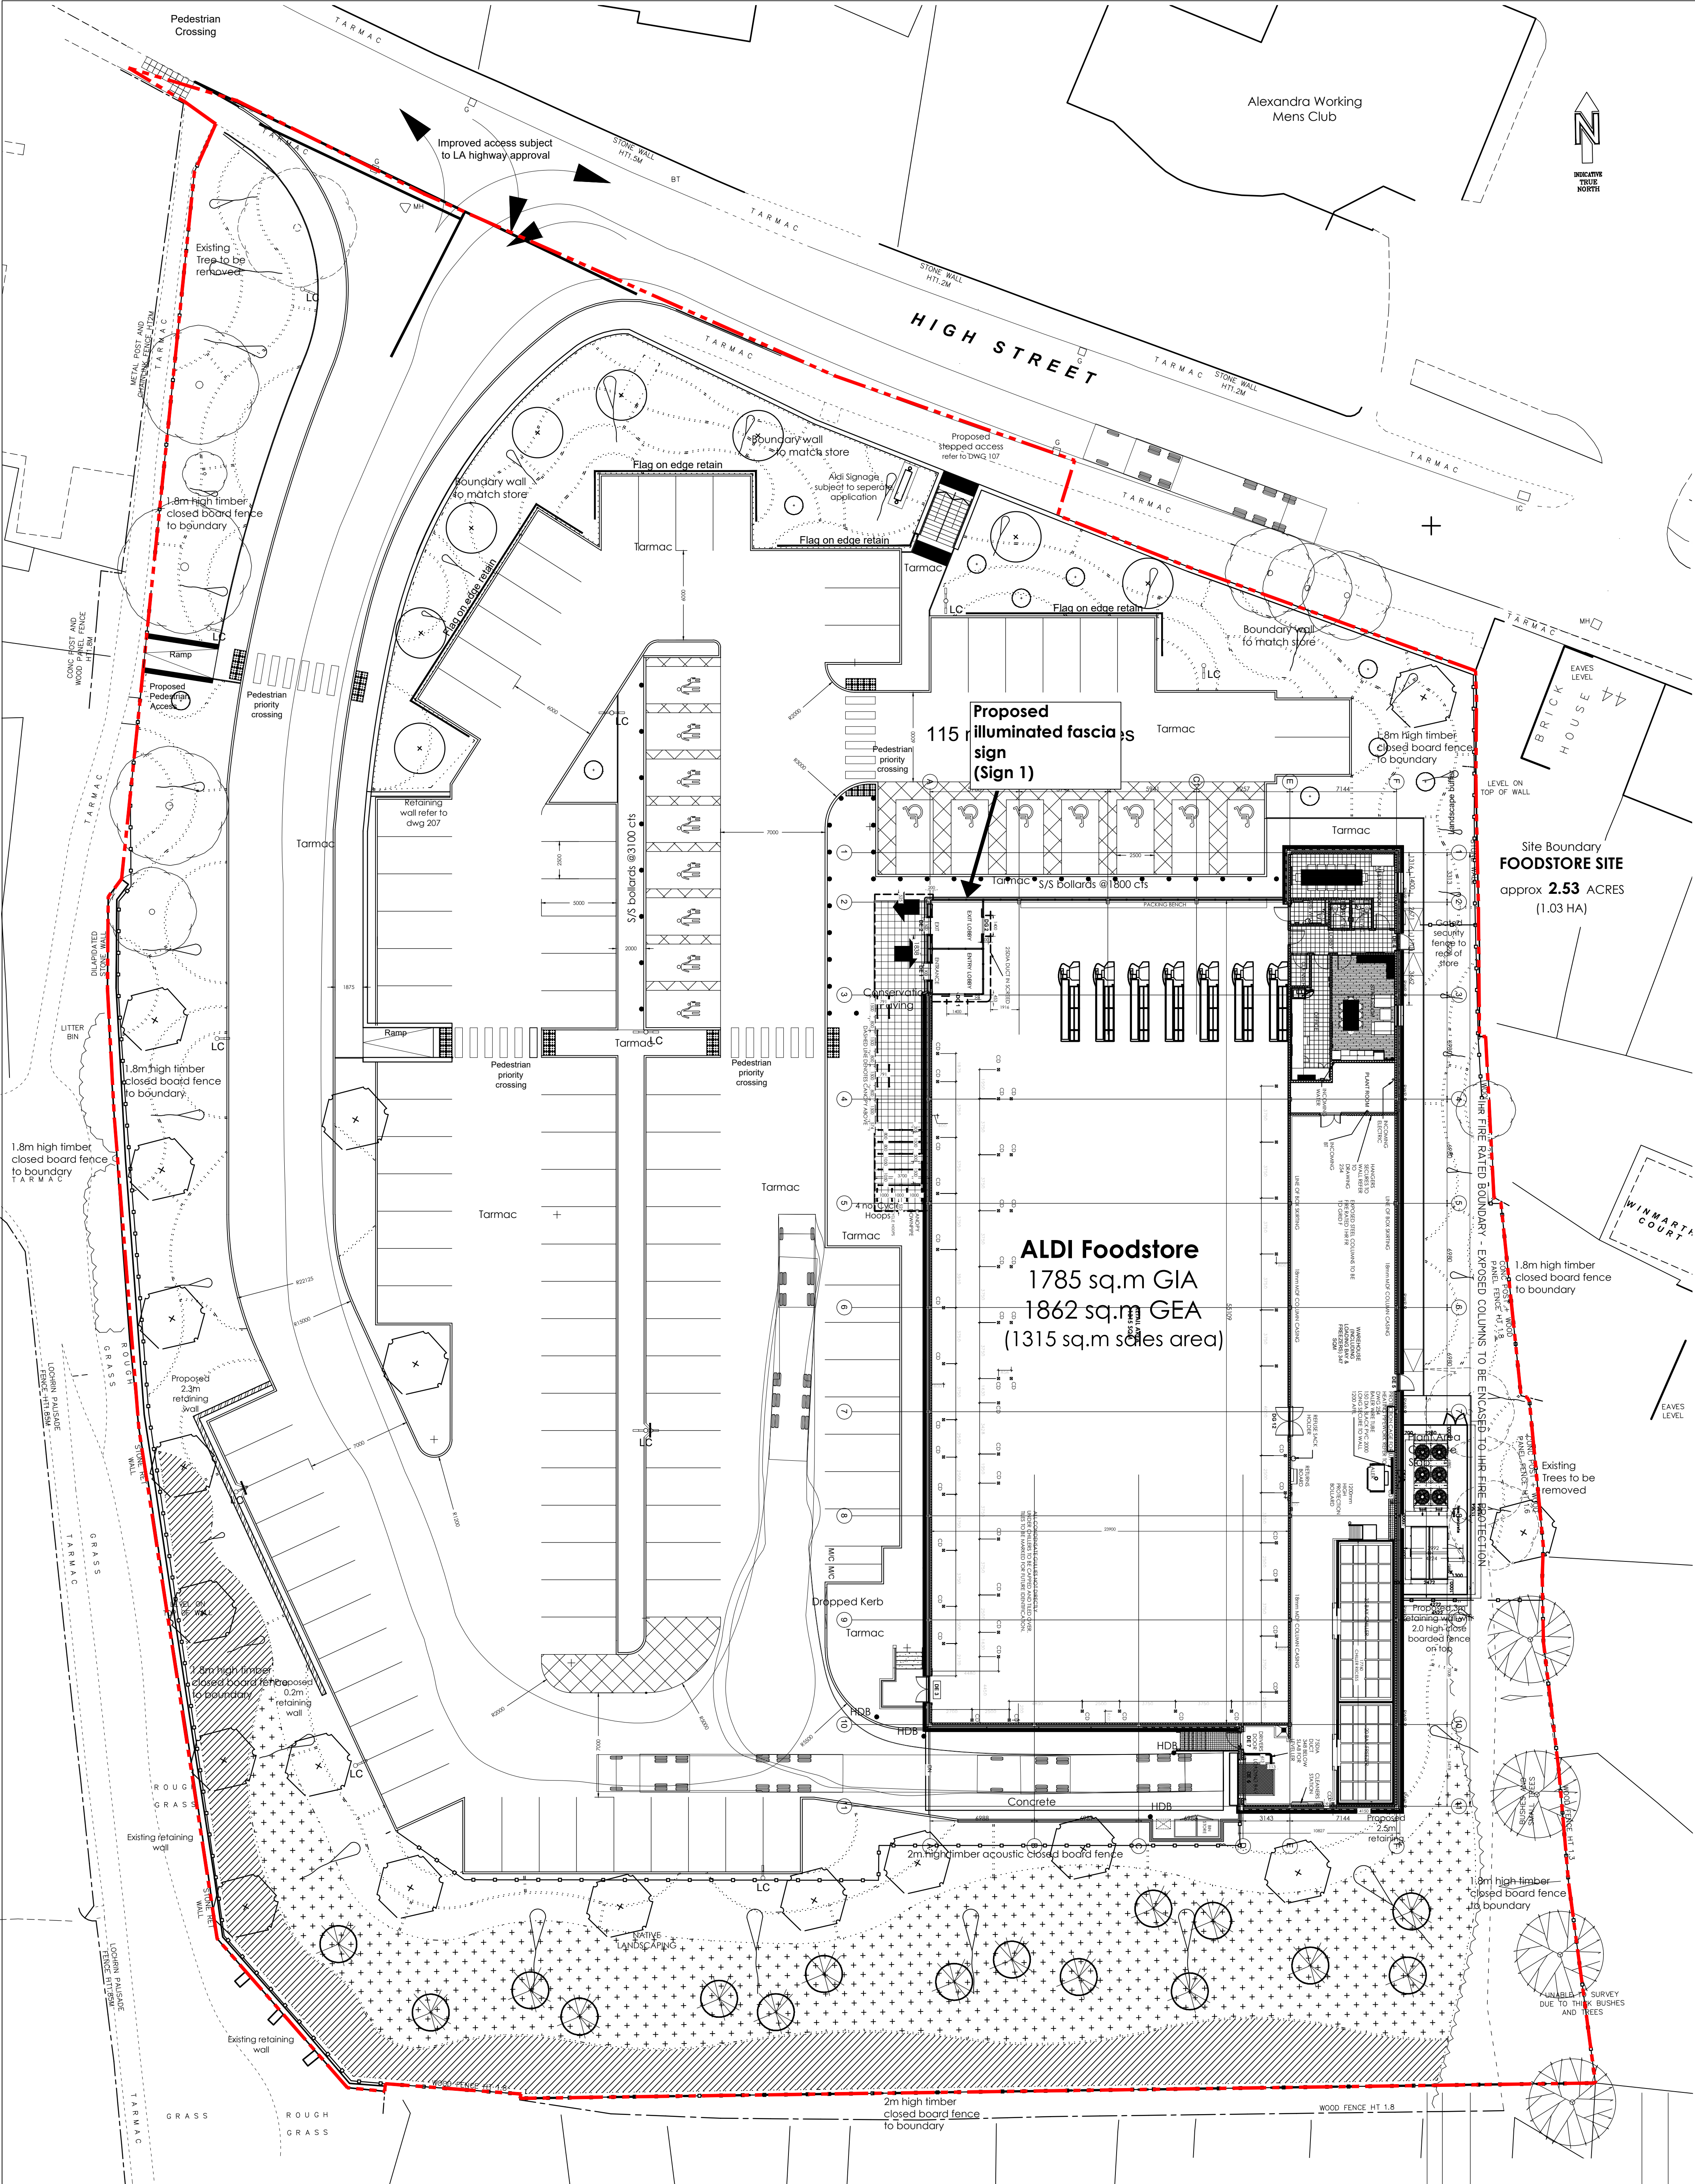

Rev	Date	Description	Rev By	Chk'd By
Drawing Title				
SIGNAGE LOCATION PLAN				
Job-Dwg No				
1125-800				
251, Johns North, Wakefield, WF1 3QA t. 01924 291800 Carvers Warehouse, 77 Dale Street, Manchester, M1 2HG t. 0161 2388555 The Old Rectory, 79 High Street, Newport Pagnell, MK16 8AB t. 01908 211577 101 London Road, Reading, RG1 5BT t. 0118 9507700 10 Gees Court, 51 Christophers Place, London, W1U 1JJ t. 0207 4091215				



This drawing's copyright and may not be reproduced in whole or part without written authority. Do not scale off this drawing.