


IF IN ANY DOUBT PLEASE ASK THE ARCHITECT FOR CLARIFICATION.
DO NOT SCALE FROM DRAWING. ALL DIMENSIONS TO BE CHECKED ON SITE
THE COPYRIGHT FOR THESE DRAWINGS REMAINS THE PROPERTY OF THE ARCHITECT,
THEY MUST NOT BE REPRODUCED IN ANY WAY WITHOUT THE ARCHITECT'S PRIOR
WRITTEN CONSENT.

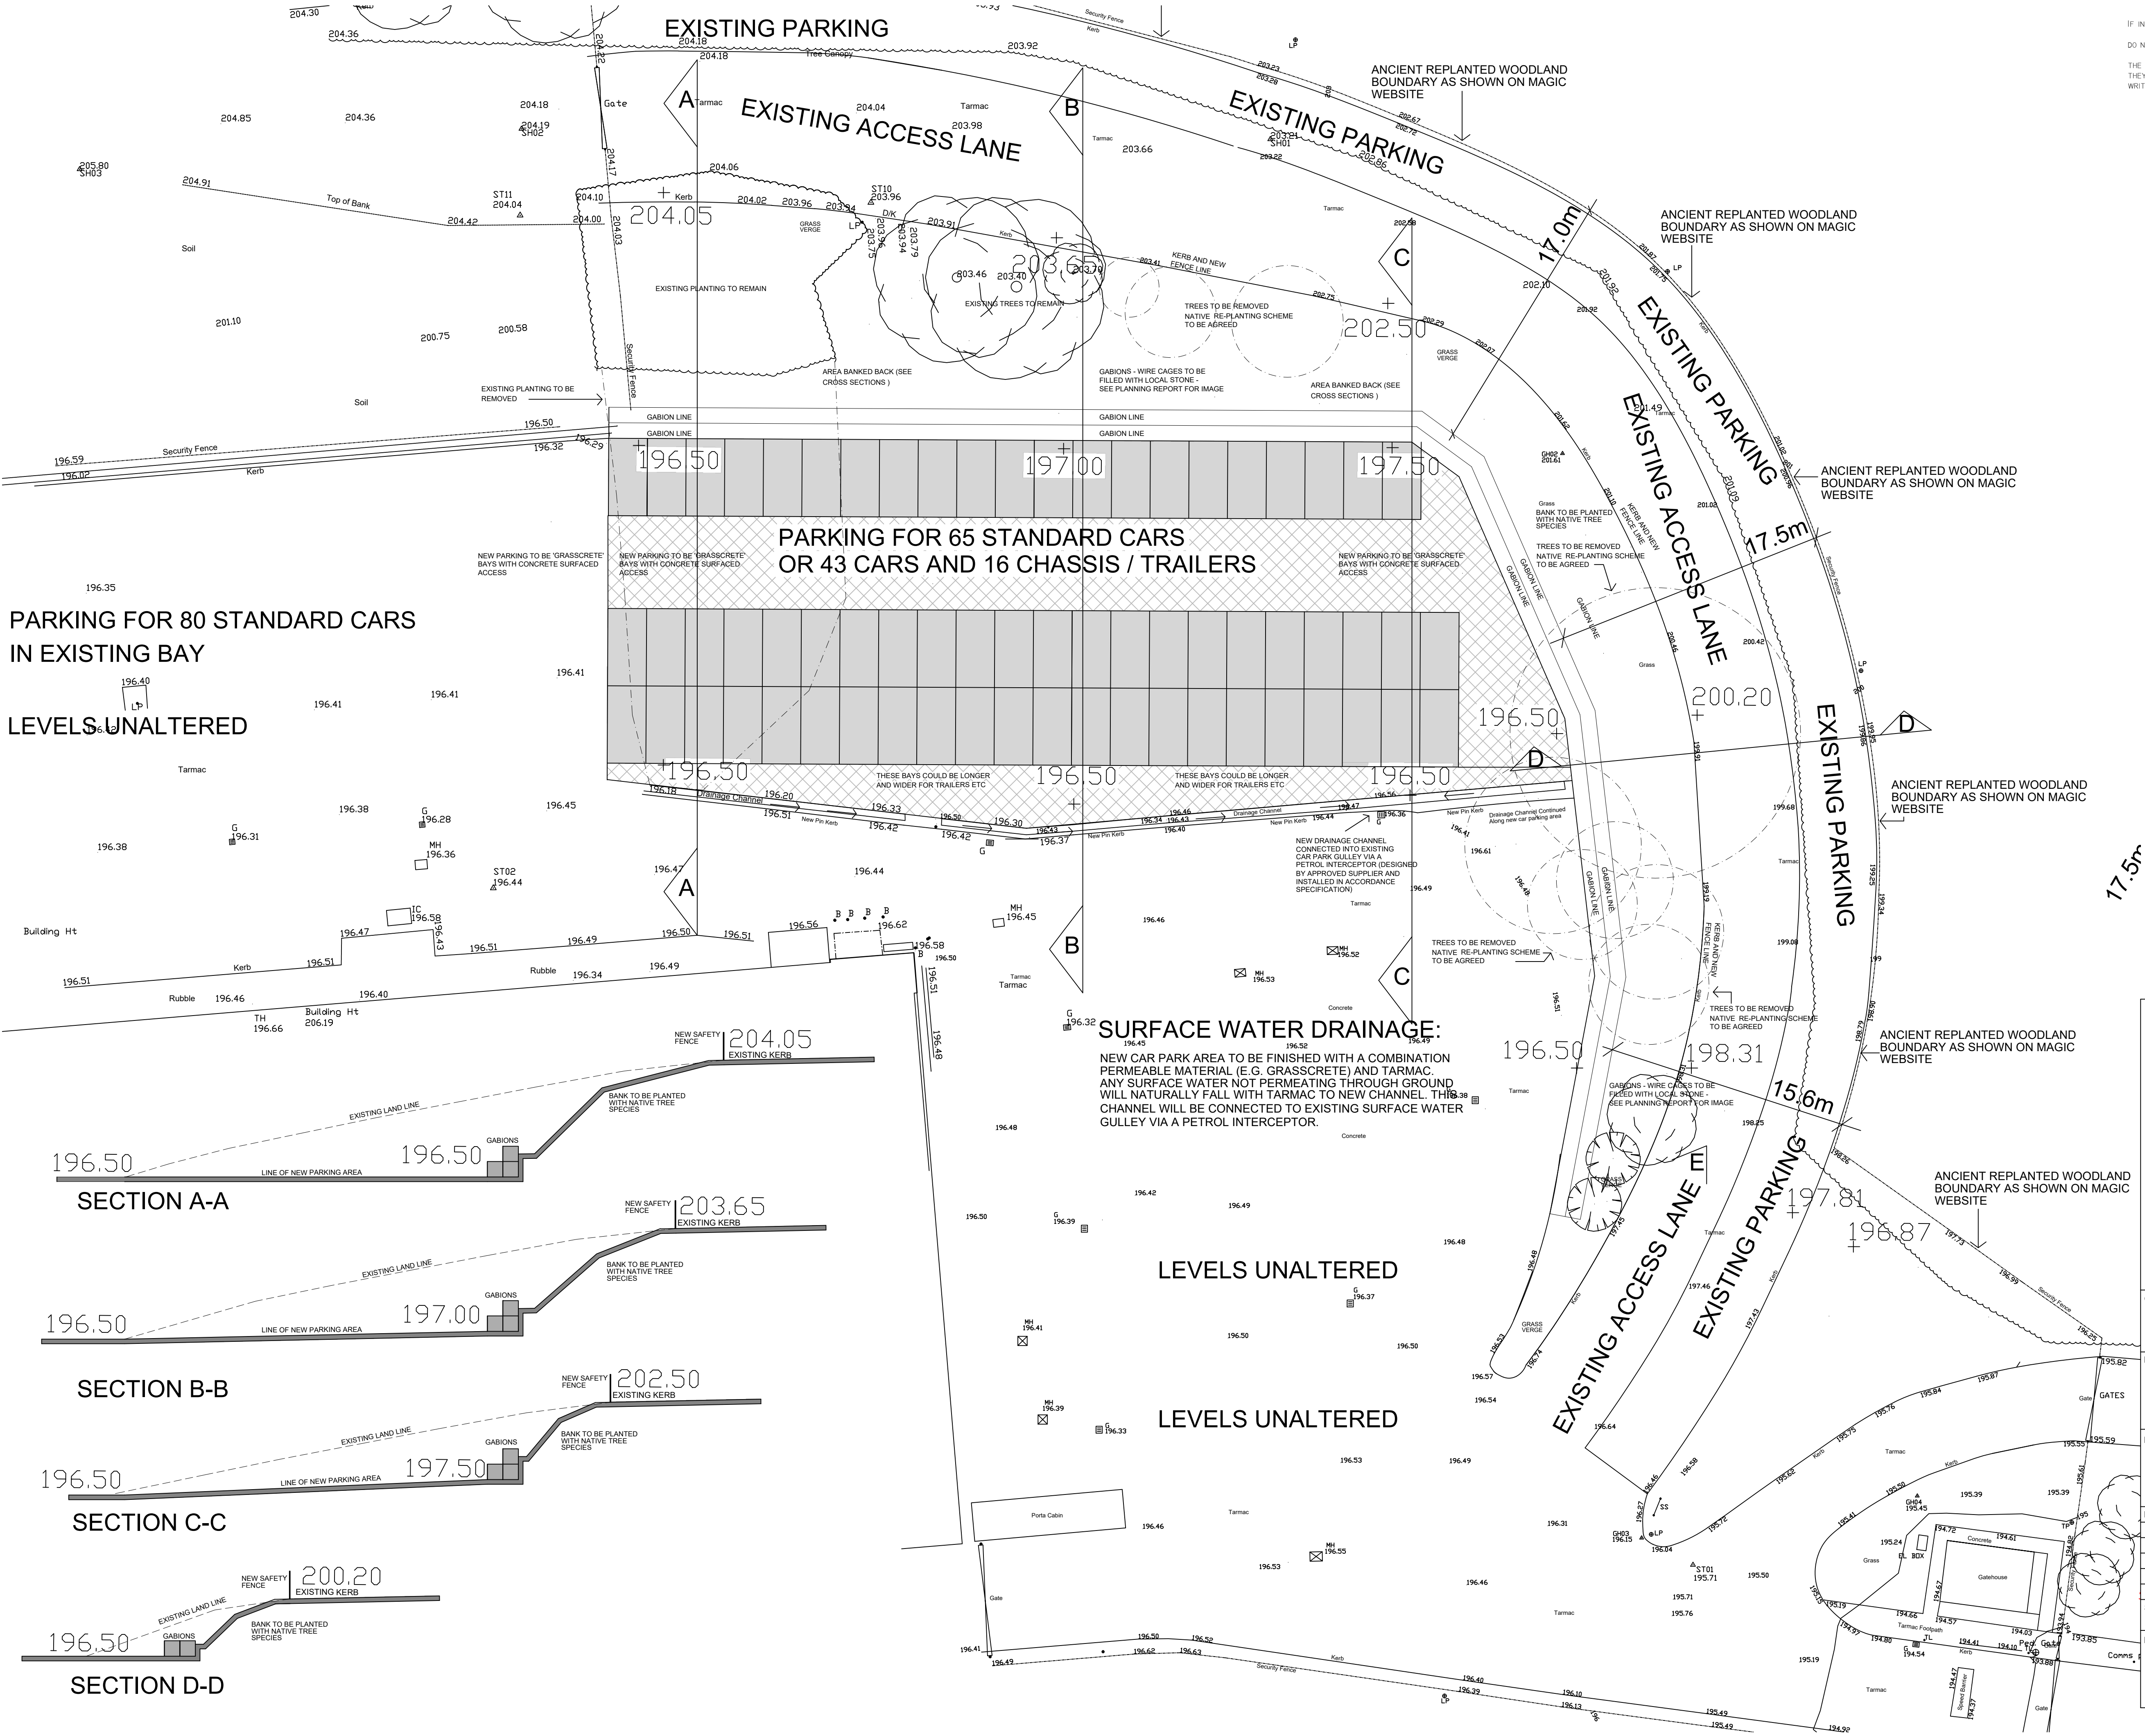


PARKING FOR 80 STANDARD CARS
IN EXISTING BAY
LEVELS UNALTERED

SURFACE WATER DRAINAGE:
NEW CAR PARK AREA TO BE FINISHED WITH A COMBINATION
PERMEABLE MATERIAL (E.G. GRASSCRETE) AND TARMAC.
ANY SURFACE WATER NOT PERMEATING THROUGH GROUND
WILL NATURALLY FALL TO NEW CHANNEL. THIS CHANNEL
WILL BE CONNECTED TO EXISTING SURFACE WATER
GULLY VIA A PETROL INTERCEPTOR.

LEVELS UNALTERED

LEVELS UNALTERED

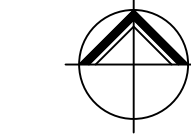

**NORTHERN
DESIGN
PARTNERSHIP**

Chartered Architects

THE CHAPEL
MILLMOOR ROAD
MELTHAM
HUDDERSFIELD HD9 5JU
TELEPHONE (01484) 854848
FAX (01484) 854949

CLIENT			
TREK GROUP LTD			
PROJECT			
MID CAR PARK AREAS MONTGOMERY HOUSE SHEEPHOUSE WOOD STOCKSBRIDGE S36 4GS			
DRAWING TITLE			
PROPOSED CAR PARKING LAYOUT AND CROSS SECTIONS			
Rev.	Notes	Date	Drawn
A	ANCIENT WOODLAND BOUNDARY INCLUDED. PARKING REDUCED BY ONE	11.20	PB
B	ADDITIONAL PARKING OMITTED	12.20	PB
C	SURFACE WATER DRAINAGE NOTES	02.21	PB
SCALE 1:200 @ A1 04.20 PB			
PROJECT No. 1966		DRAWING No. 02	Rev. C