

FAD Mr James Hyde


Planning Services

revised plans


11 HAIGHMOOR WAY

ROYSTON




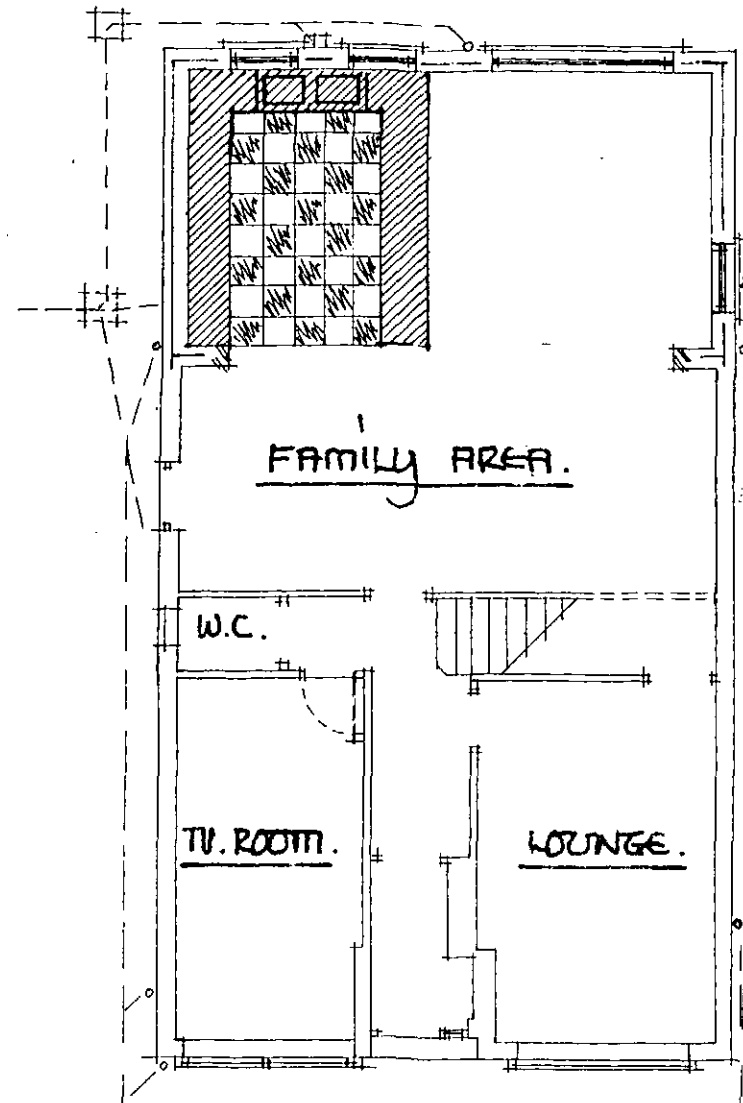


PROPOSED GROUND FLOOR.

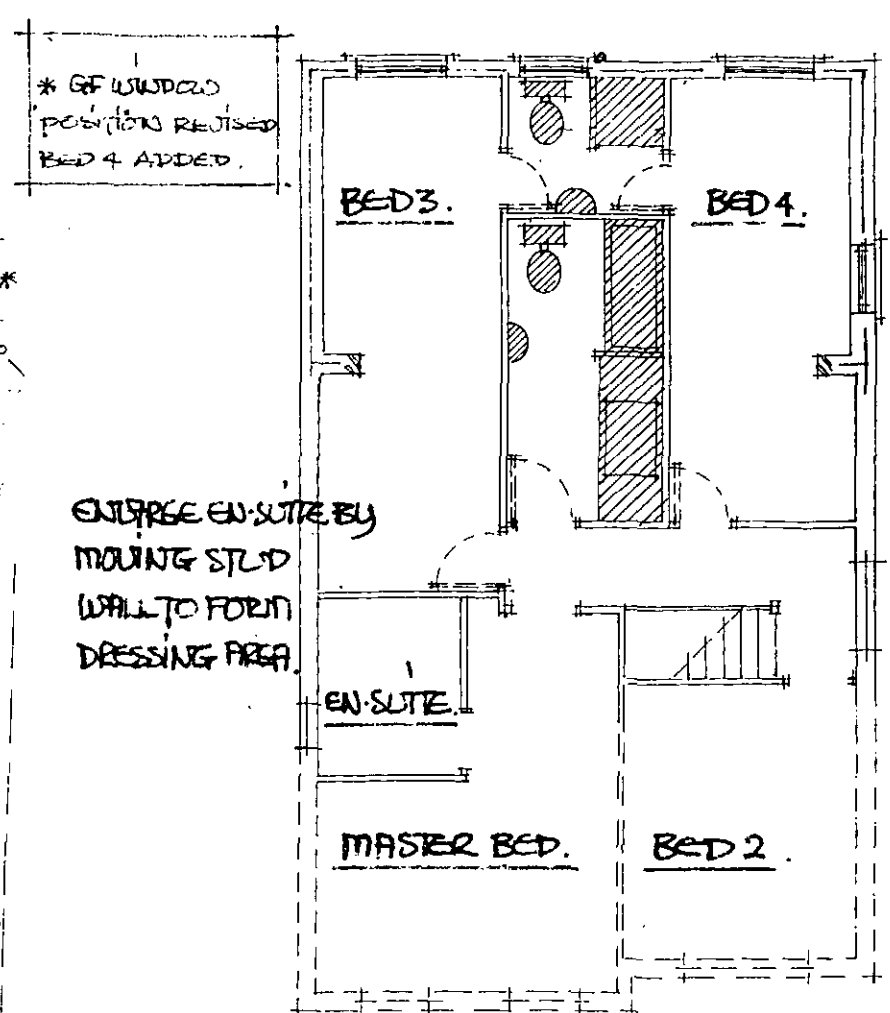


PROPOSED FIRST FLOOR.


- * ALL ELECTRICAL WORKS TO BE CARRIED OUT BY A REGISTERED ON A COMPETENT PERSONS REGISTRATION SCHEME WHO MUST PROVIDE COMPLETION CERTIFICATES FOR THE LOCAL BCO.
- * ALL HEATING WORKS MUST BE CARRIED OUT BY A MEMBER OF THE GAS SAFETY REGISTRATION SCHEME.
- * ES SHOWS FIRE ESCAPE SASH WINDOWS MIN 450MM WIDE X 750MM MIN HIGH - TO OPEN THRU 90° - BOTTOM OF SASH BETWEEN 800-1100MM ABOVE FLOOR LEVEL.

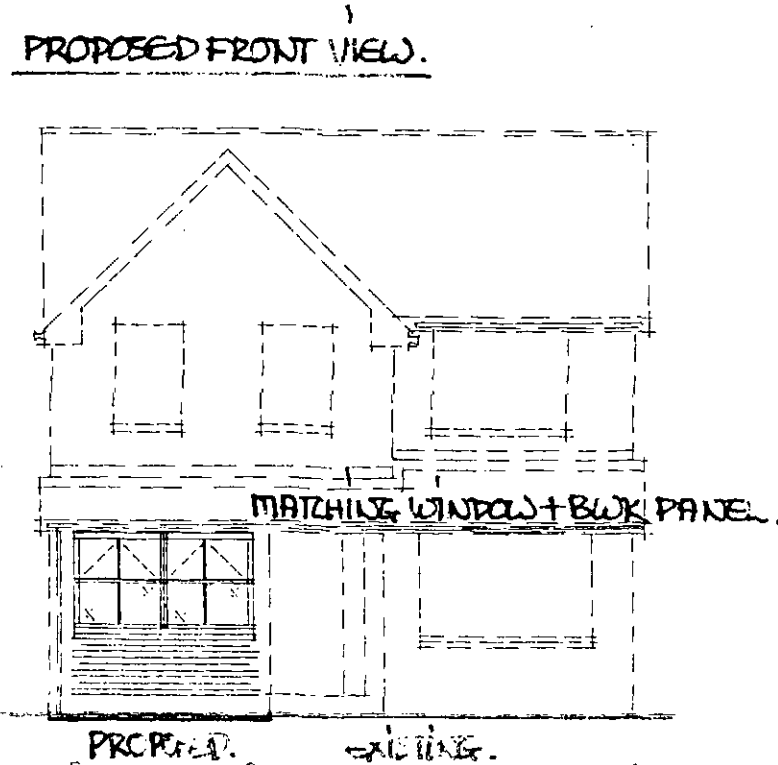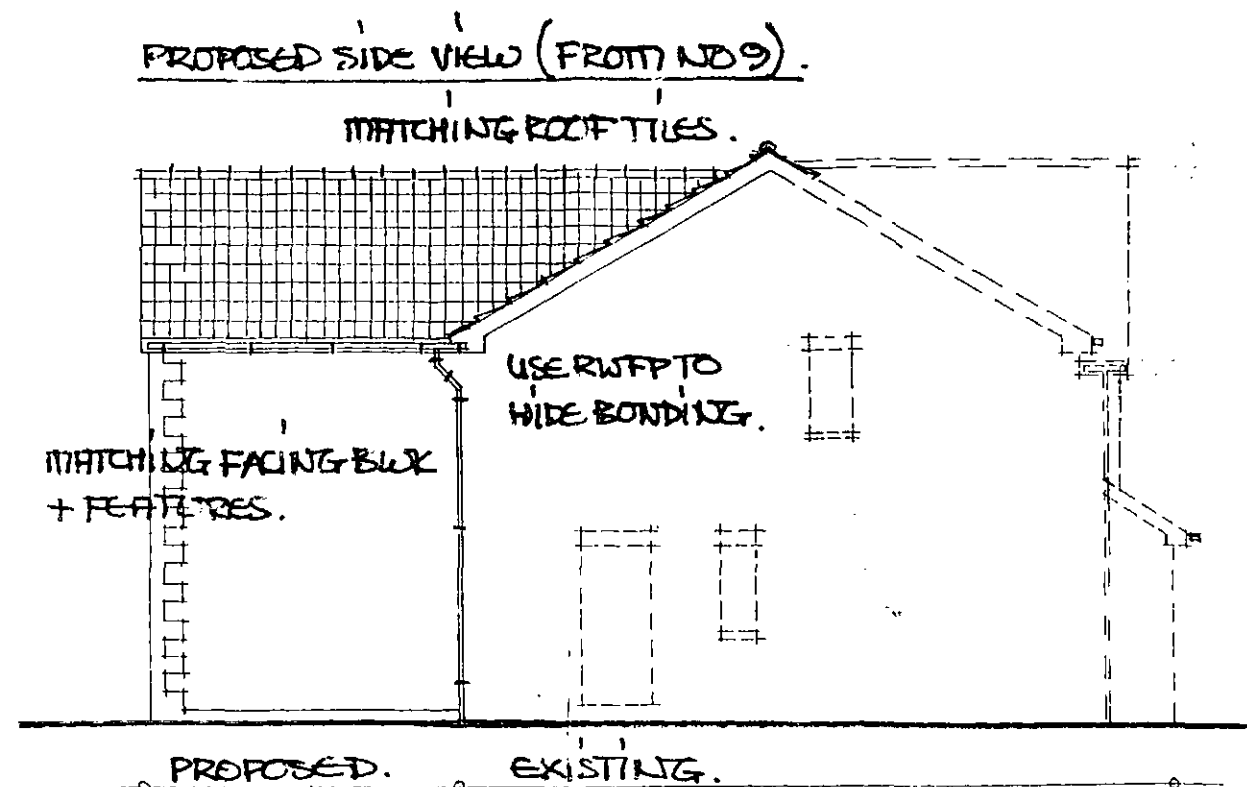

PROPOSED FRONT VIEW.

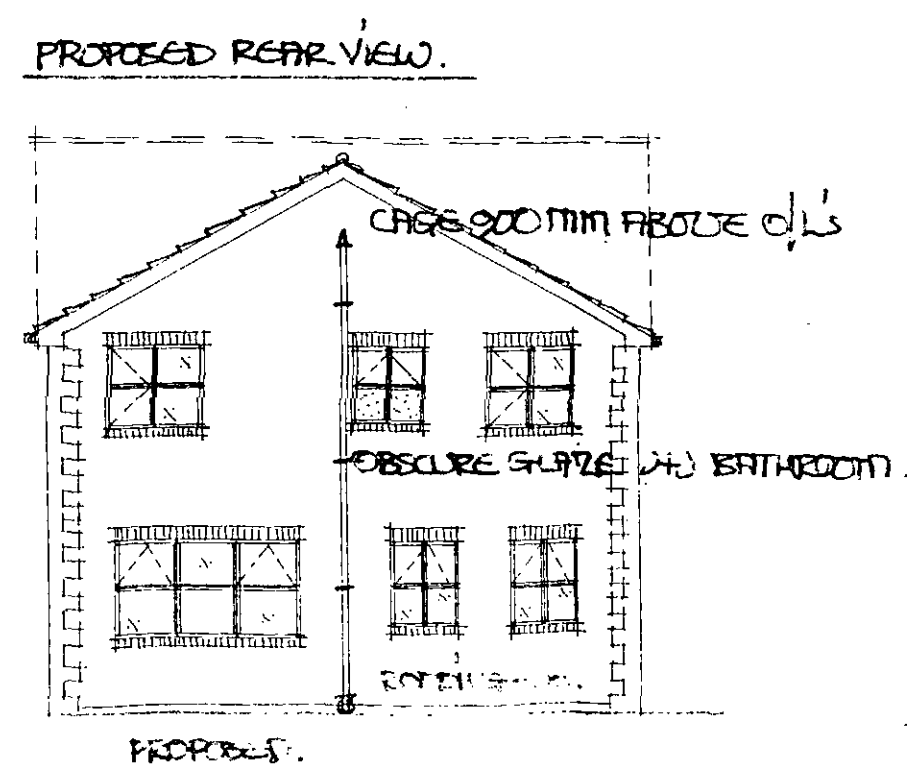

PROPOSED REAR VIEW.

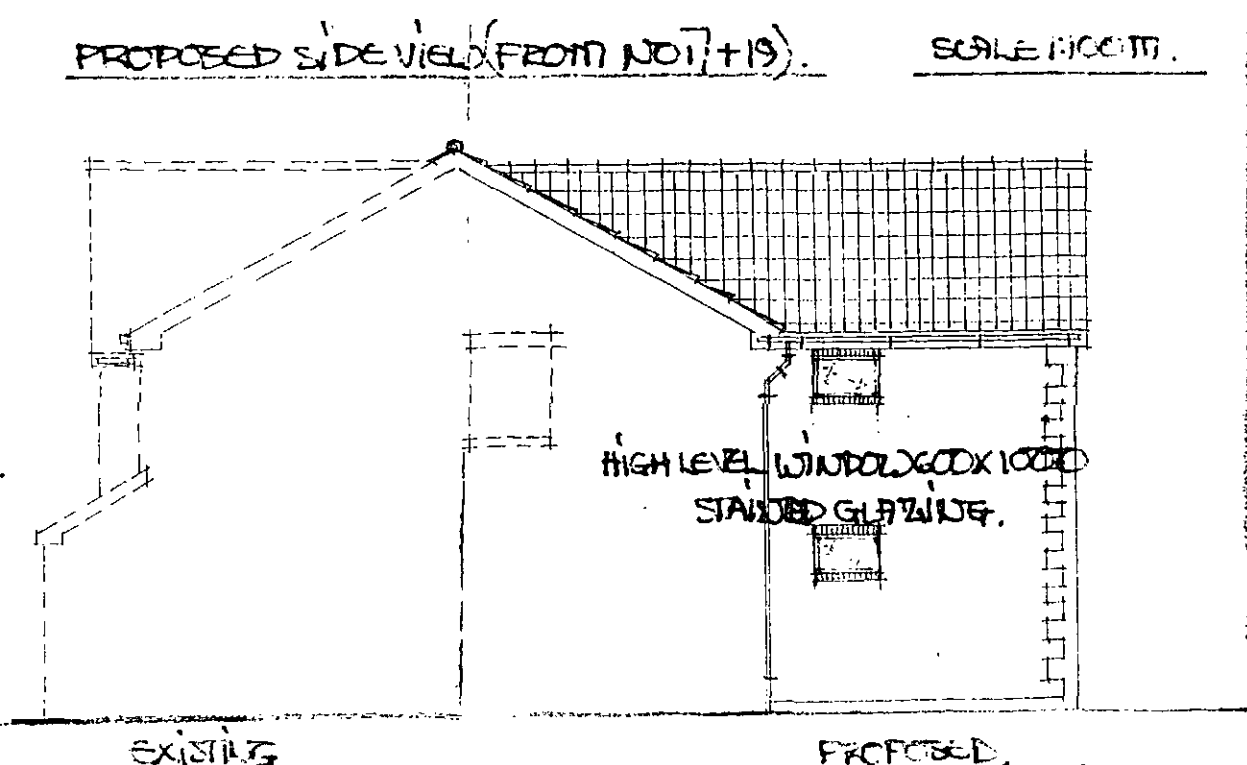

PROPOSED SIDE VIEW (FROM NO 17 + 19).

SCALE 1:100MM.