
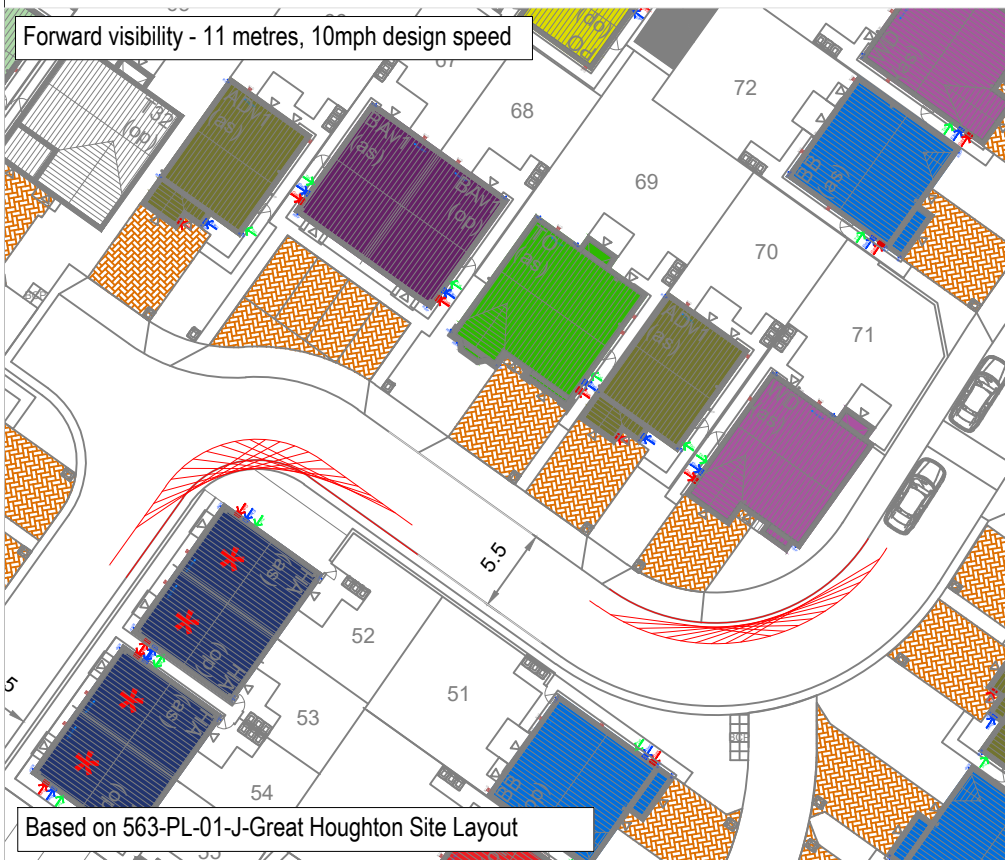
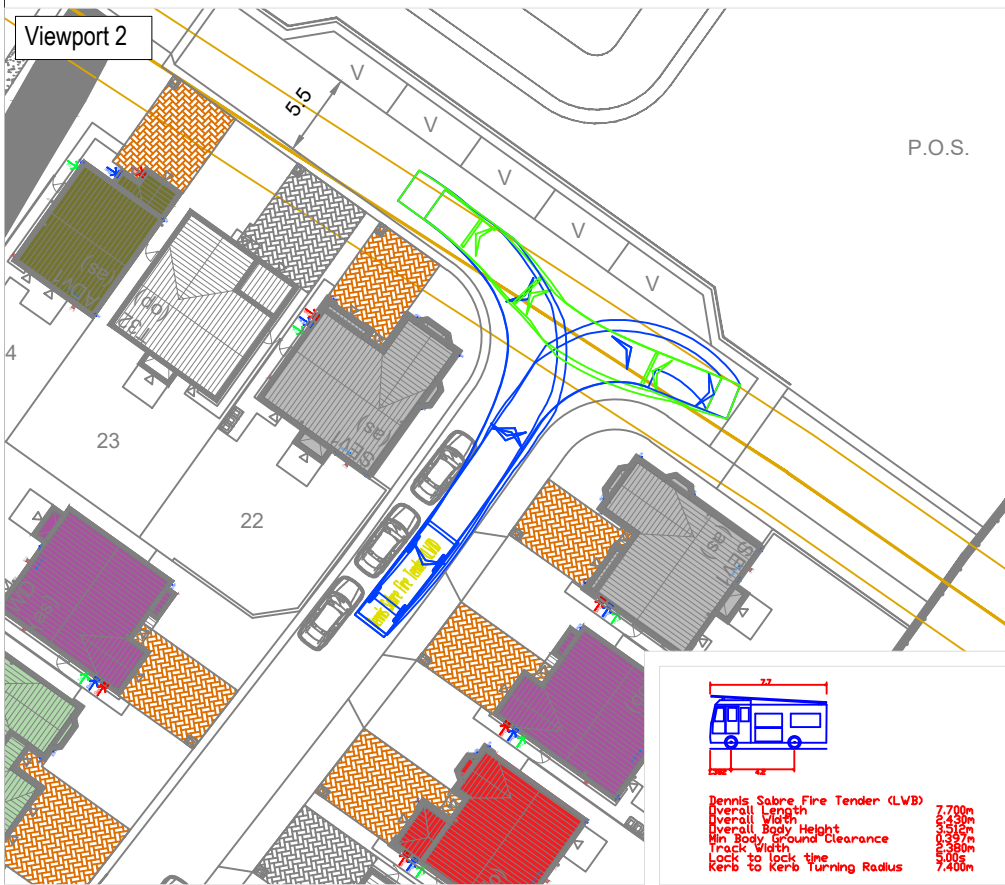
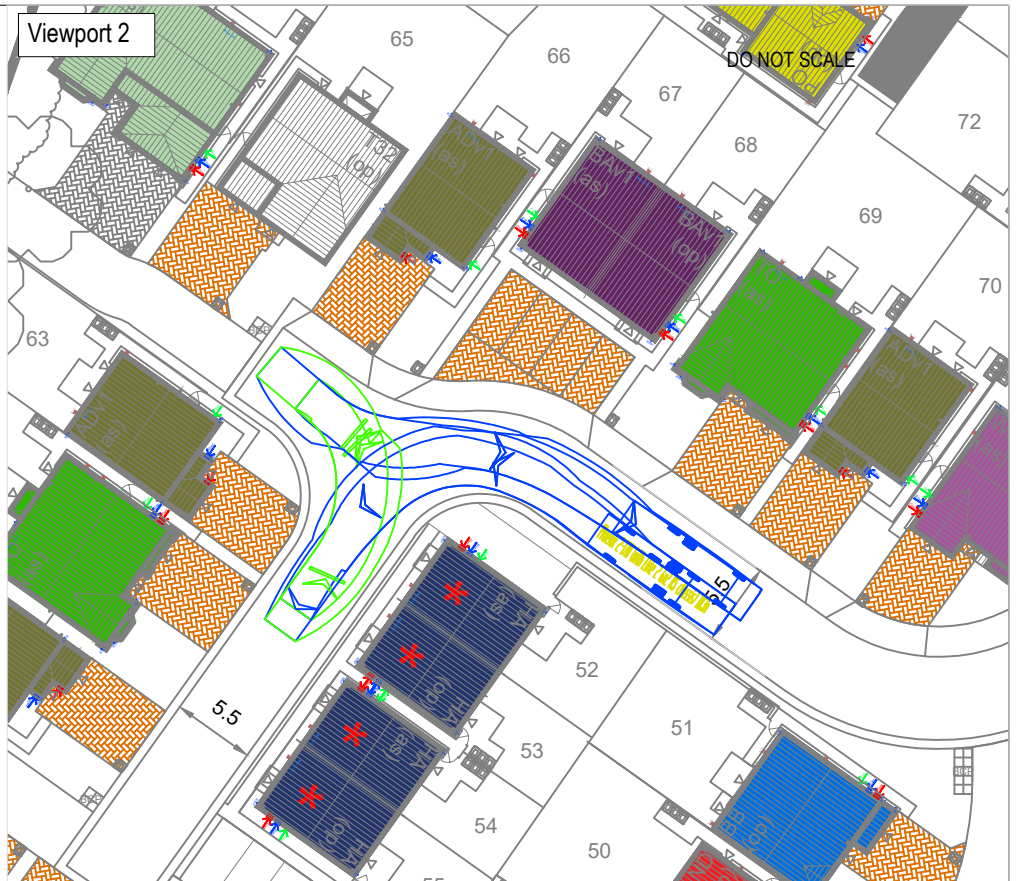


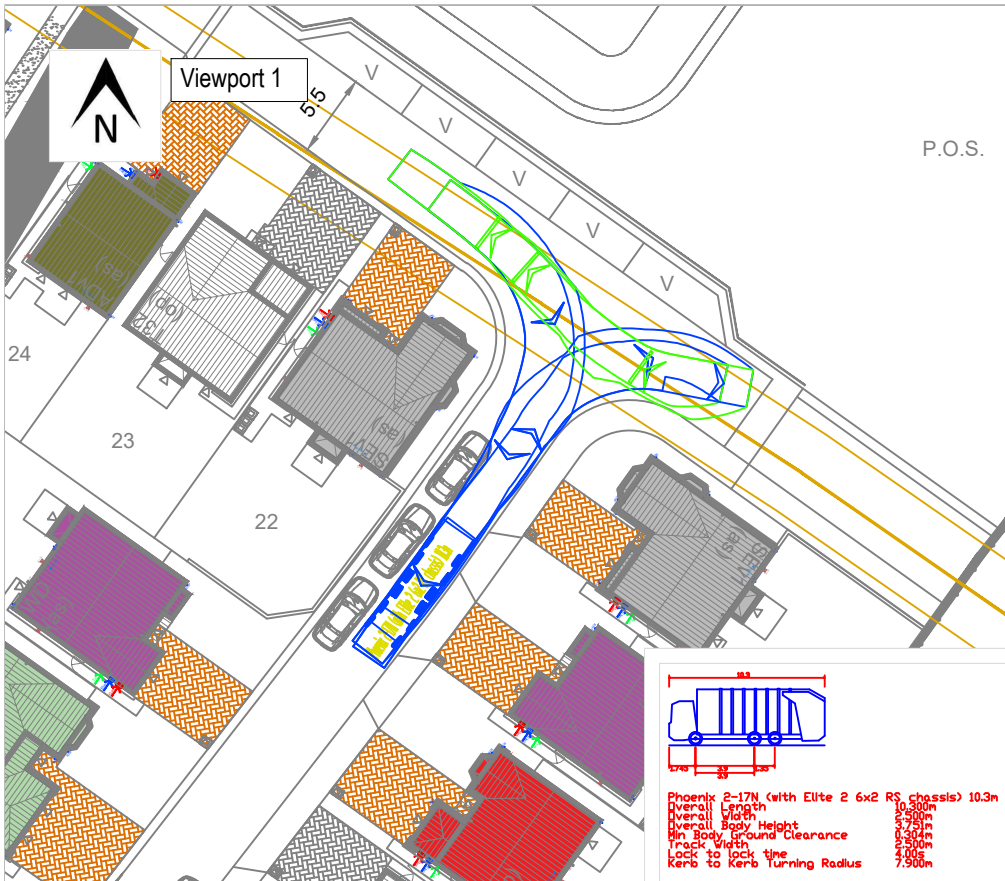

						PROJECT	CLIENT			 OPTIMA Intelligent Highway Solutions Suite 1, 3rd Floor, Goodbard House, Infirmary Street Leeds LS1 2JP optimahighways.com T 0113 245 1679	
						HIGH STREET GREAT HAUGHTON	HARRON HOMES YORKSHIRE				
-	19/11/21	KLP	INITIAL ISSUE	EAG	EAG	DRAWING TITLE	CHECKED EAG	APPROVED EAG	DRG No. 21069/ATR/01		
REV	DATE	BY	DESCRIPTION	CHK	APP	SITE LAYOUT ARRANGEMENTS VISIBILITY AND SWEEP PATH ANALYSIS	DRAWN BY: KLP	SCALE @ A3 1:500	DATE 18/11/21		REV. -
STATUS PRELIMINARY											