

Figured dimensions only to be taken from this drawing.
All dimensions to be checked on site and any discrepancies
reported to Design Services (Chesterfield) immediately.

[illegible][illegible]

← DONCASTON ROAD →

MR. F. HOMAYONFAR
10A CROSSHURST ROAD
GRENOSIDE
SHEFFIELD S35 8RX



PROPOSED ALLOCATIONS TO
CREATE 200 SHOP UNITS -
STORAGE AND OFFICE
FACILITY AT T. DONCASTER RD
BOWEN
570.1 TH.

EXISTING FLOOR LAYOUT
AND SECTION THIRD

9 Holbrook Close
Walton
Chesterfield
S40 3JP
Tel/Fax 01246 274006

SCALE: 1:50 DATE: July 2008

DRAWING NUMBER DSC-261-01

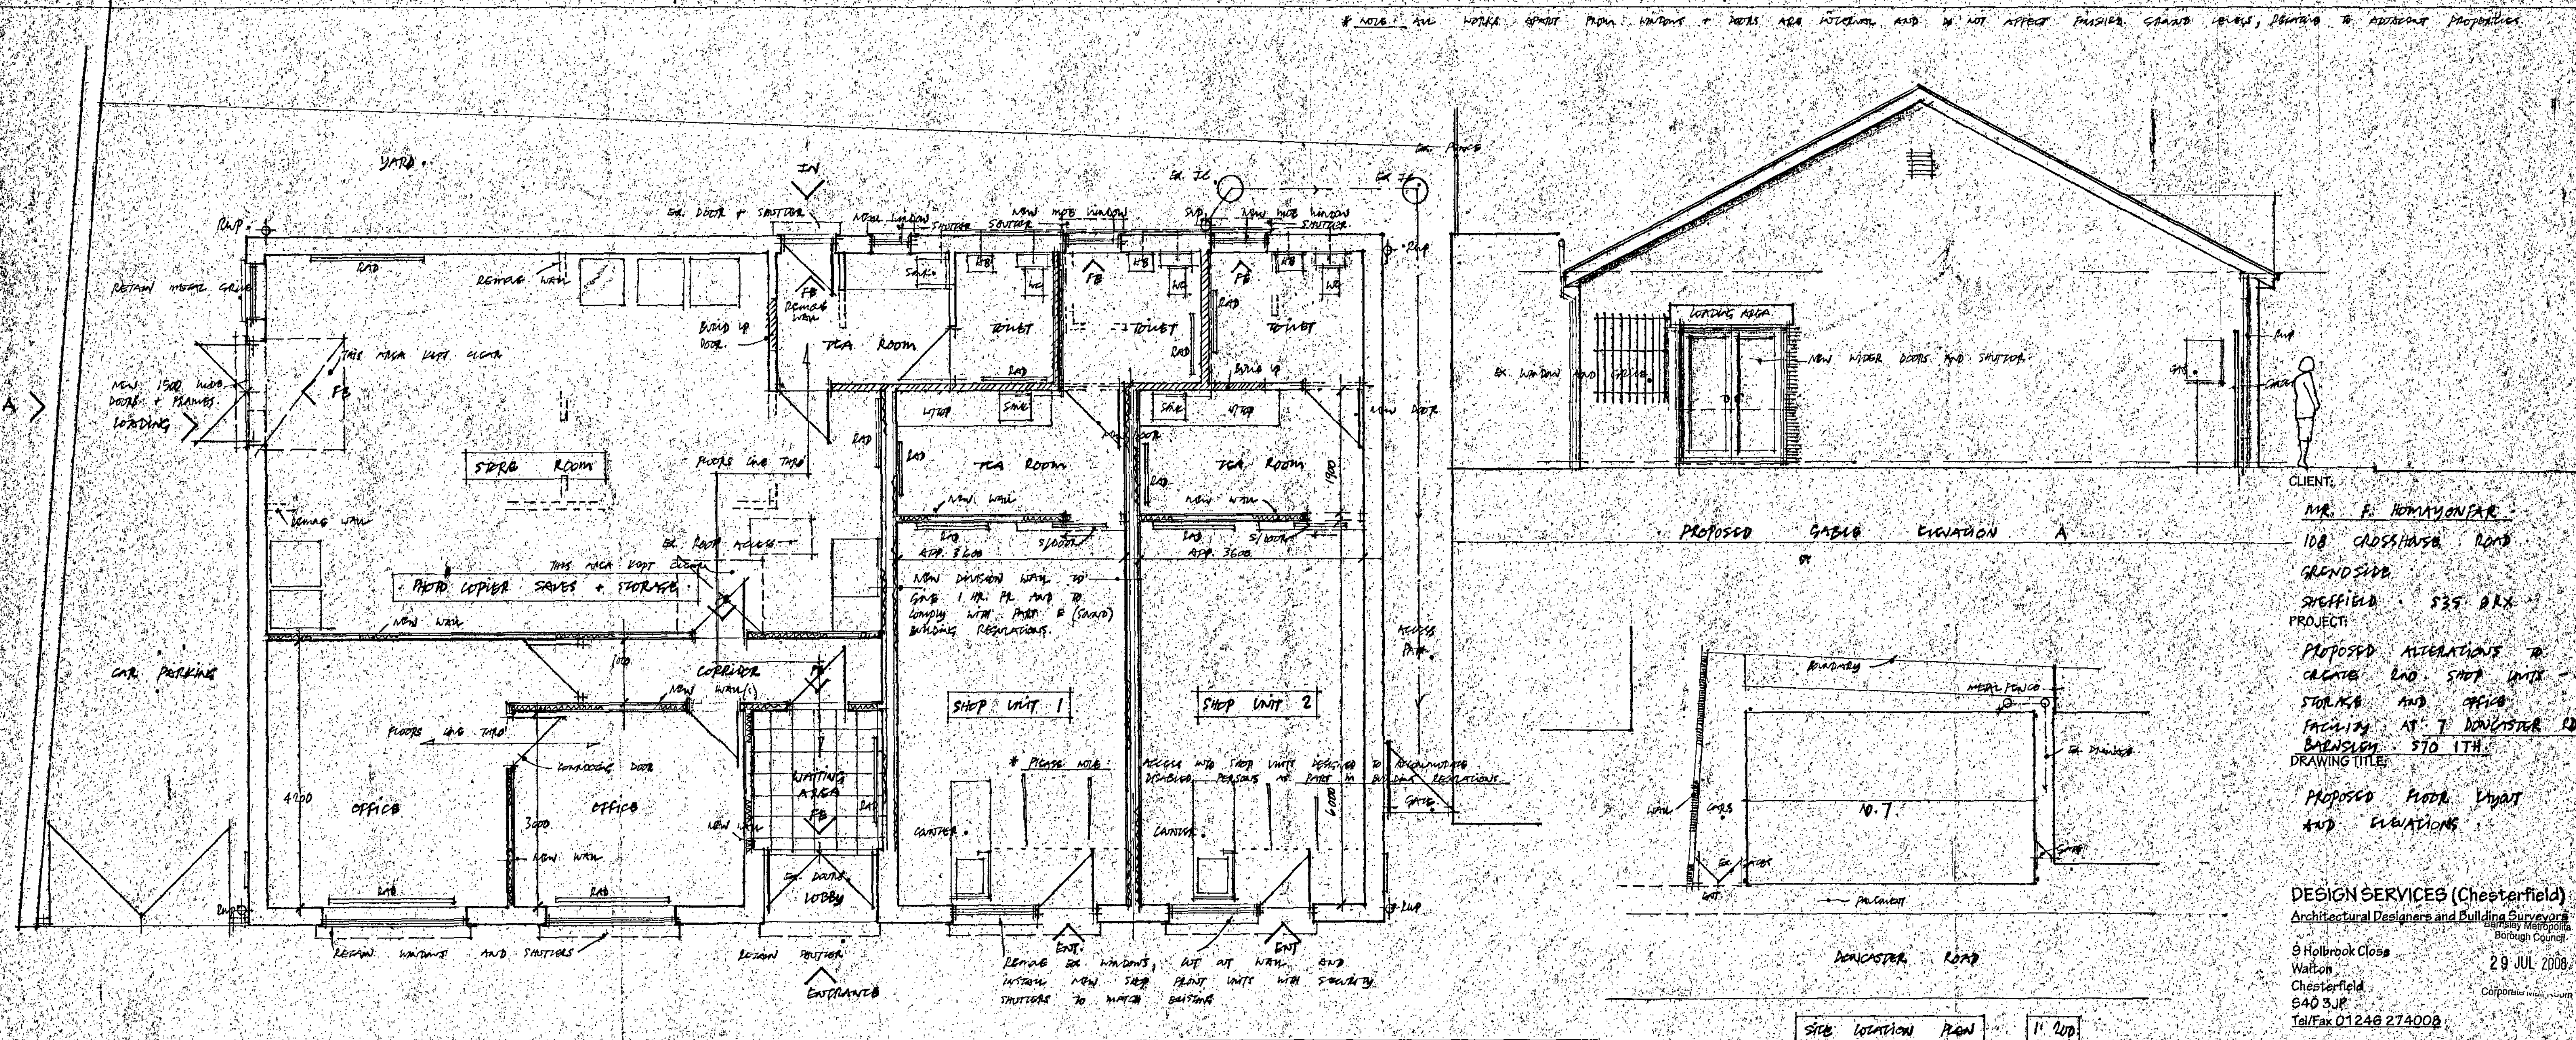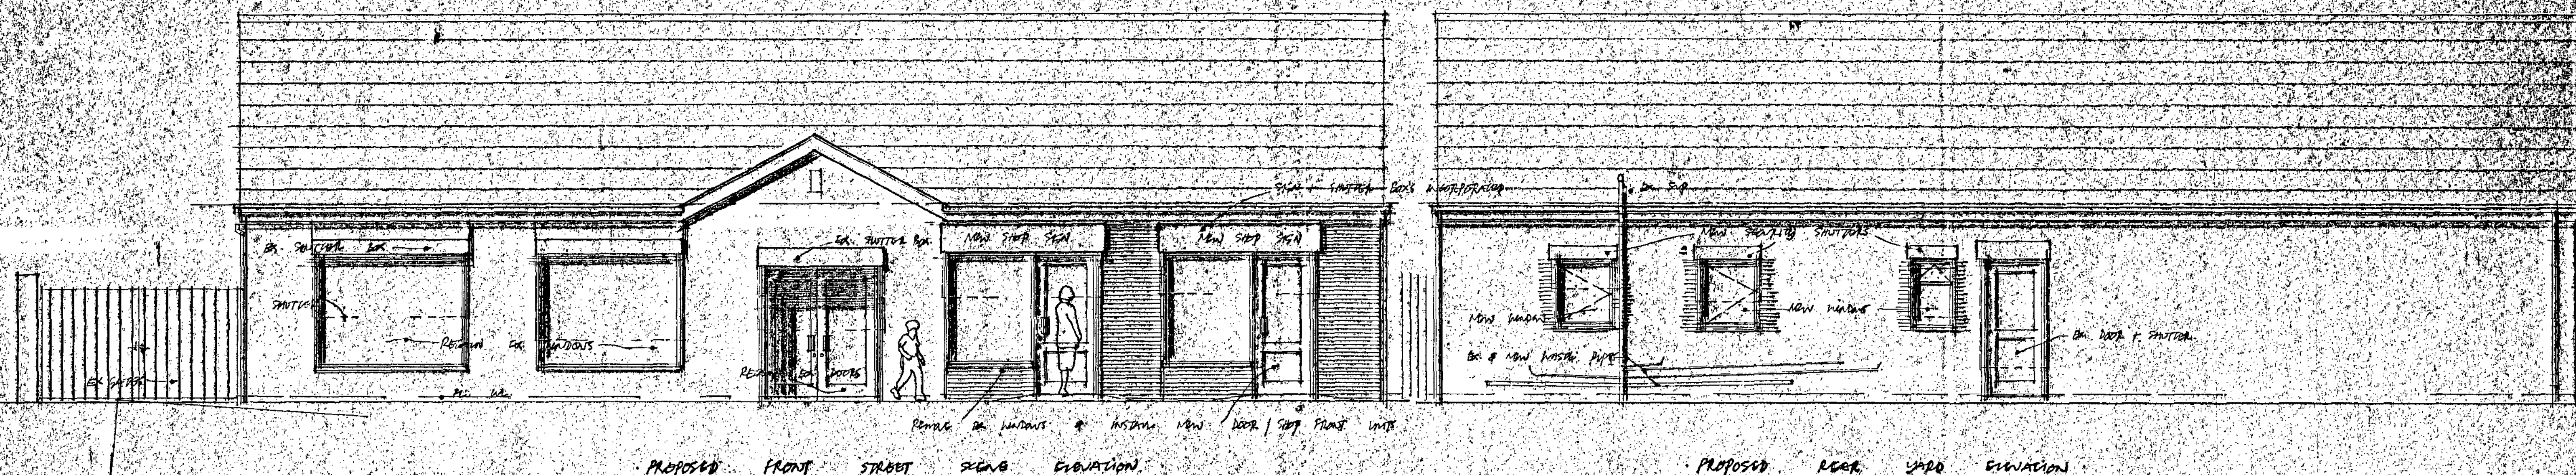

PROPOSED NEW FLOOR LAYOUT

SITE LOCATION PLAN 1:200