




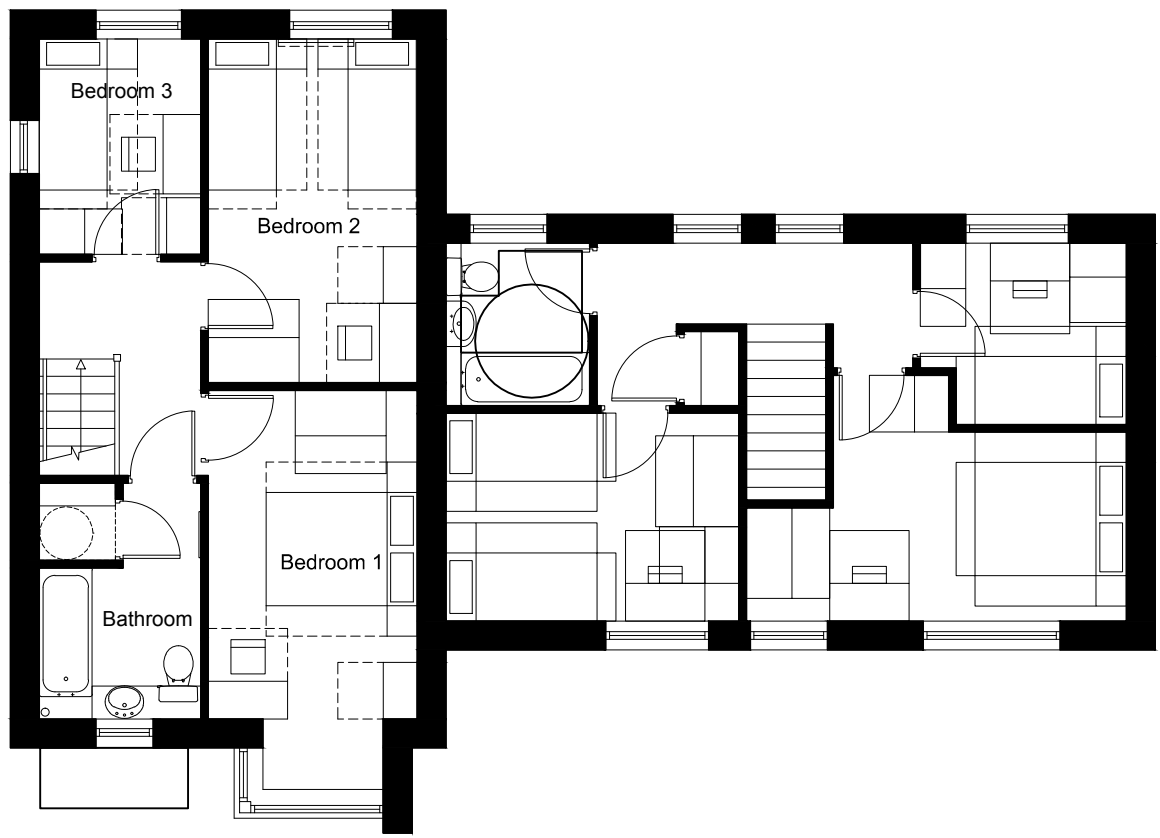

3B5P
First Floor

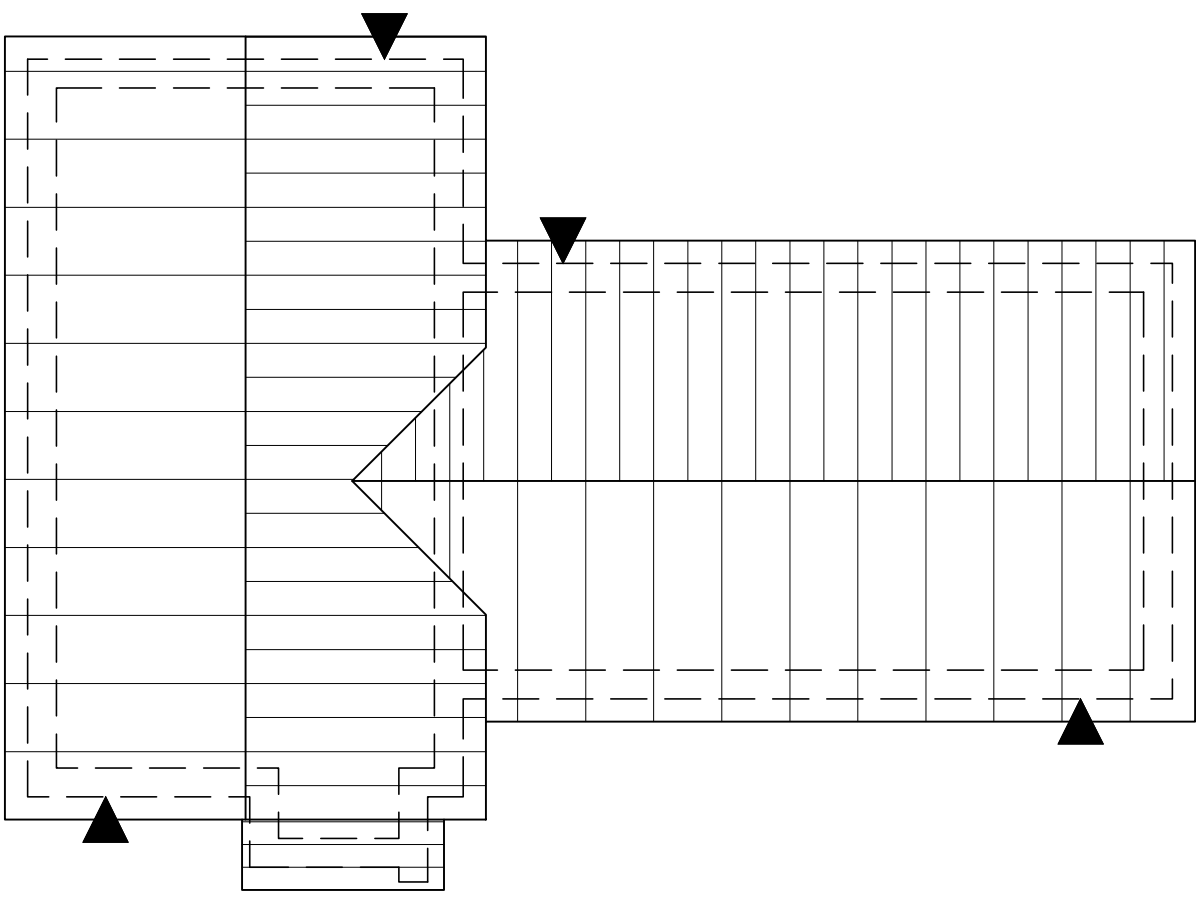

Roof Plan

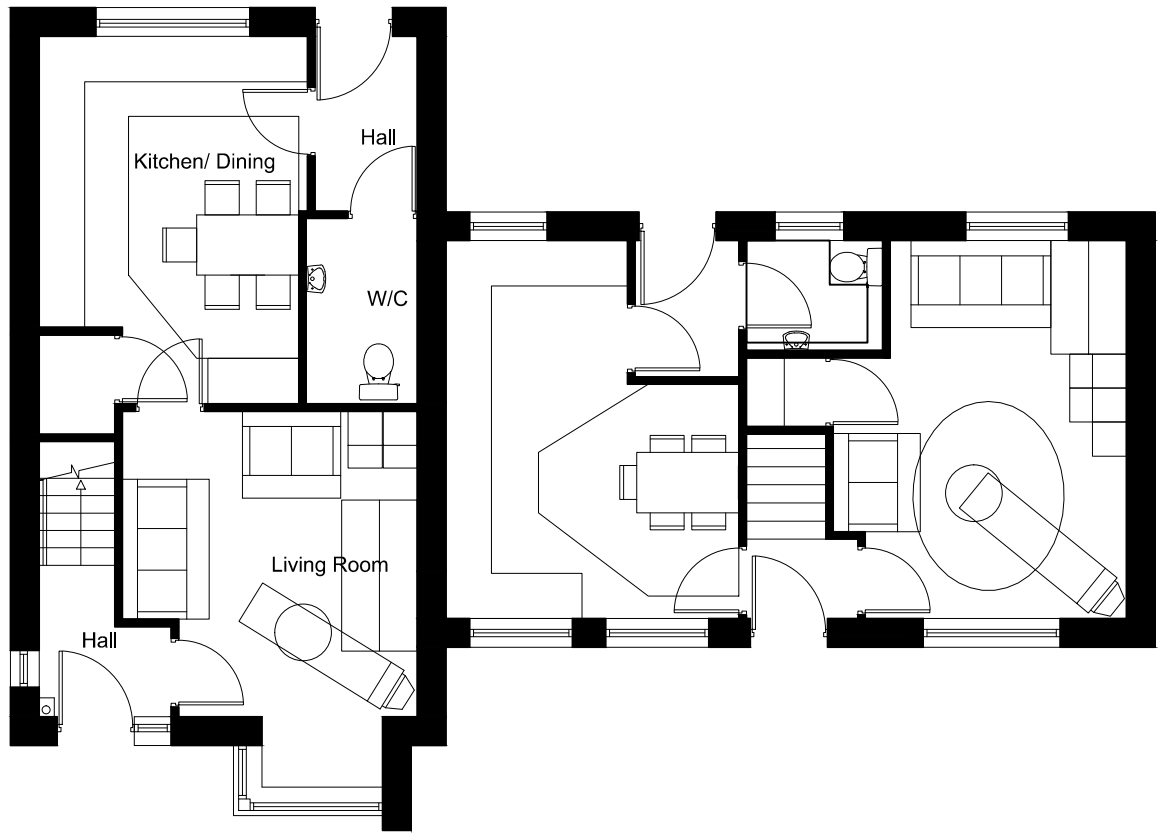


3B5P
Ground Floor

- Materials Key:
1. FL quality facing brickwork
 2. Off-white through coloured render
 3. Grey interlocking low profile tile
 4. Black UPVC rainwater goods
 5. White UPVC Fascia's and soffits
 6. Dual coloured UPVC doubled glazed window frames dark grey(RAL 7005) outer finish and white inner finish
 7. Gloss painted finish timber security door to achieve PAS-24
 8. Blue/Grey Marley Eternit Lamina external cladding panel
 9. Powder coated (grey) metal gate comprising circular bars on horizontal carrier rails
 10. Facing brickwork stepped back by 10mm.
 11. Dark grey single ply membrane flat roof with white upvc fascia, black upvc rainwater goods and Trespa Lamina "timber " effect cladding panel soffit.
 12. Lineworks "Planar" laminated glass canopy with stainless steel brackets and struts.




South-West Elevation

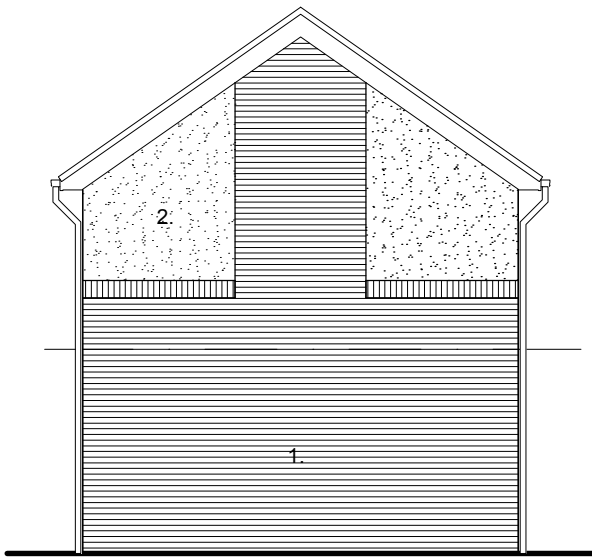

South-East Elevation




North-East Elevation

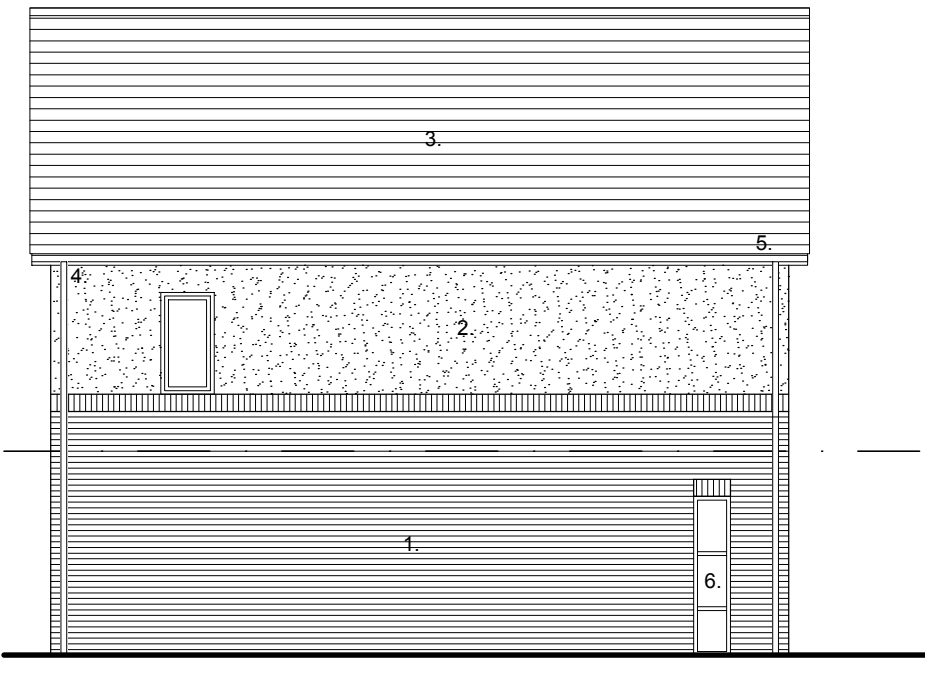


North-West Elevation


Plots 25 & 26

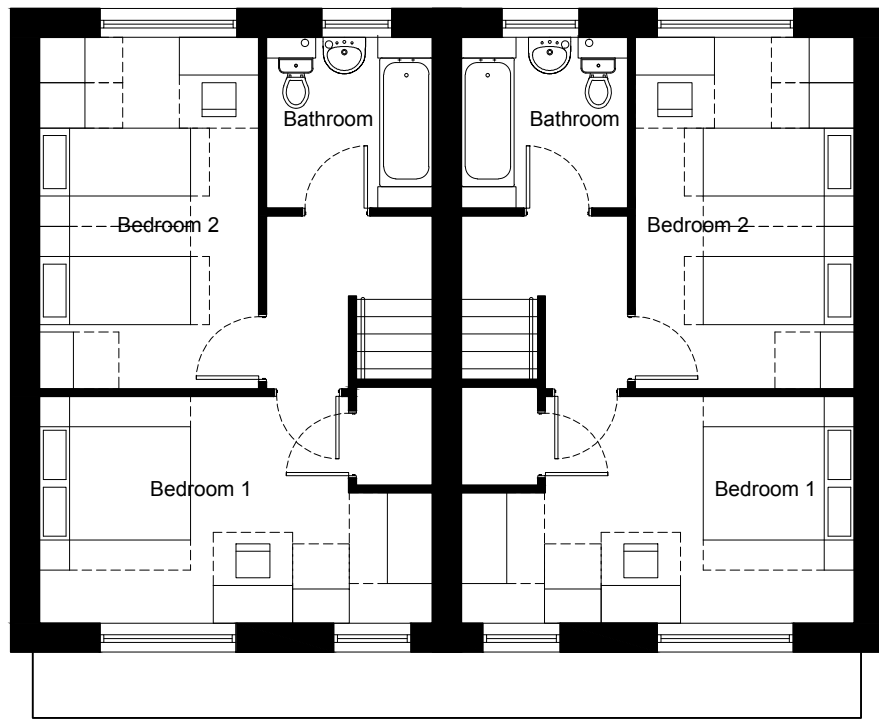

2B4P
First Floor

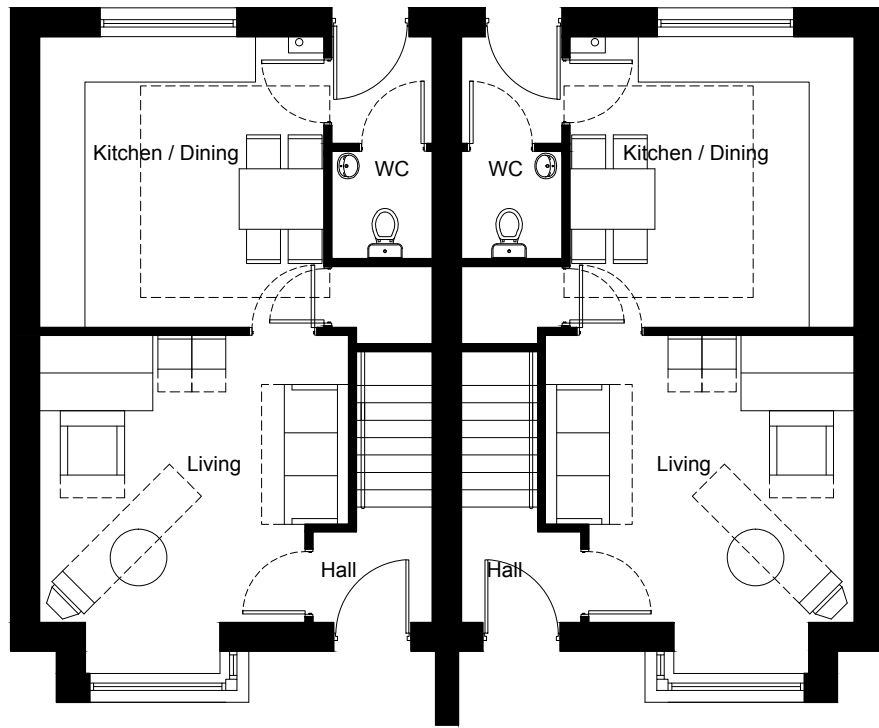


2B4P
Ground Floor

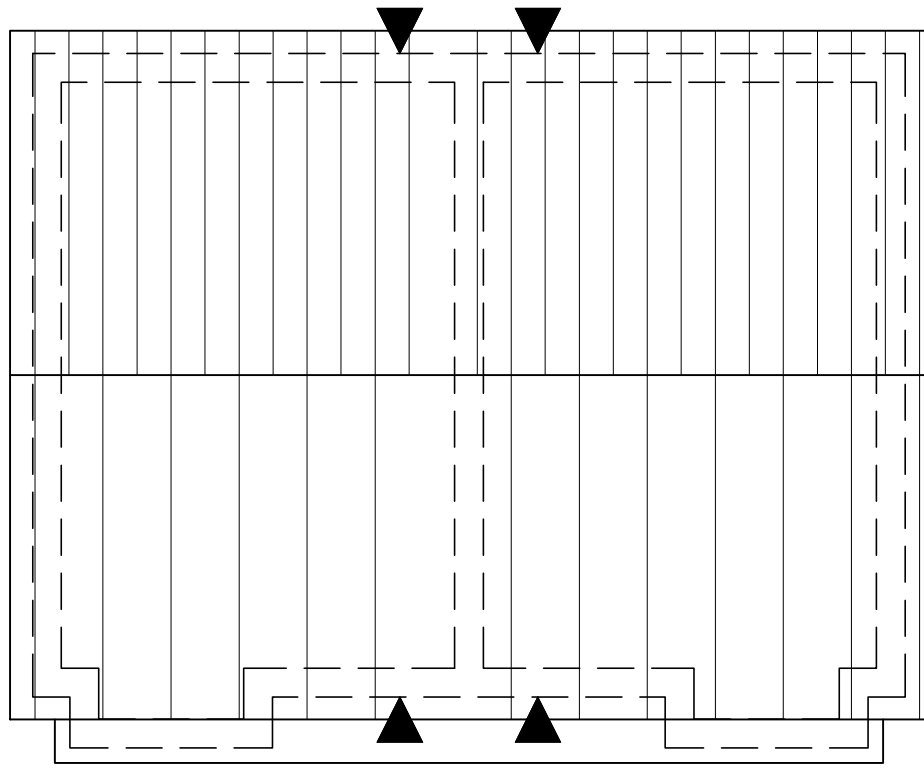


Roof Plan


- Materials Key:
1. FL quality facing brickwork
 2. Off-white through coloured render
 3. Grey interlocking low profile tile
 4. Black UPVC rainwater goods
 5. White UPVC Fascia's and soffits
 6. Dual coloured UPVC doubled glazed window frames dark grey(RAL 7005) outer finish and white inner finish
 7. Gloss painted finish timber security door to achieve PAS-24
 8. Blue/Grey Marley Eternit Lamina external cladding panel
 9. Powder coated (grey) metal gate comprising circular bars on horizontal carrier rails
 10. Facing brickwork stepped back by 10mm.
 11. Dark grey single ply membrane flat roof with white upvc fascia, black upvc rainwater goods and Trespa Lamina "timber " effect cladding panel soffit.
 12. Lineworks "Planar" laminated glass canopy with stainless steel brackets and struts.

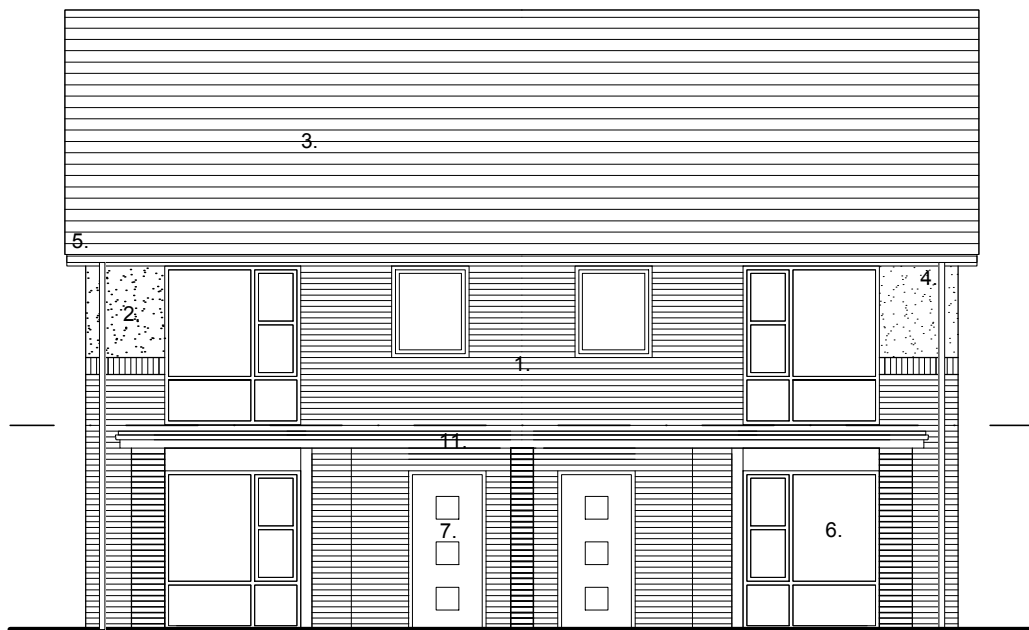


South-West Elevation

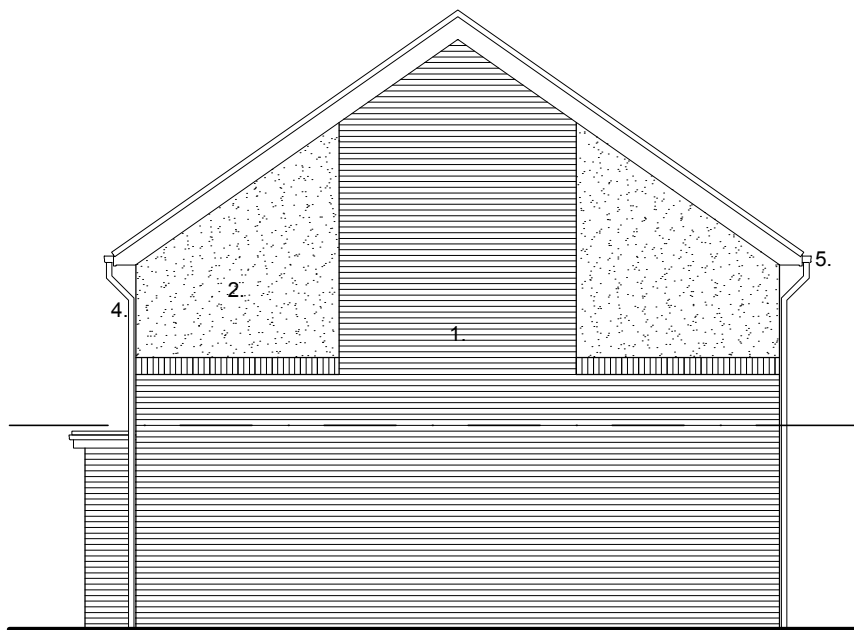

South-East Elevation

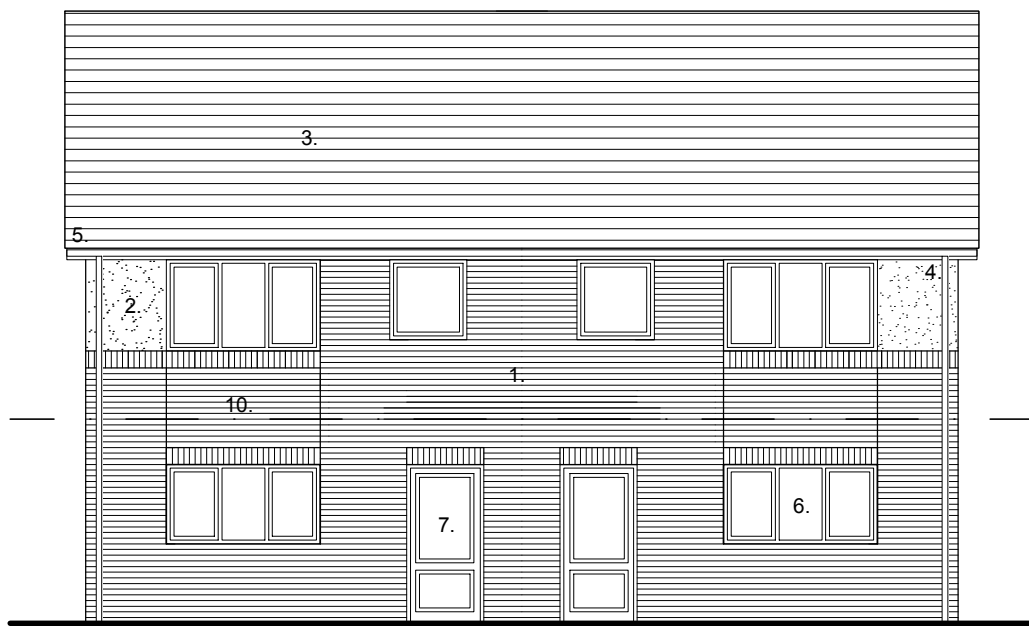

North-East Elevation

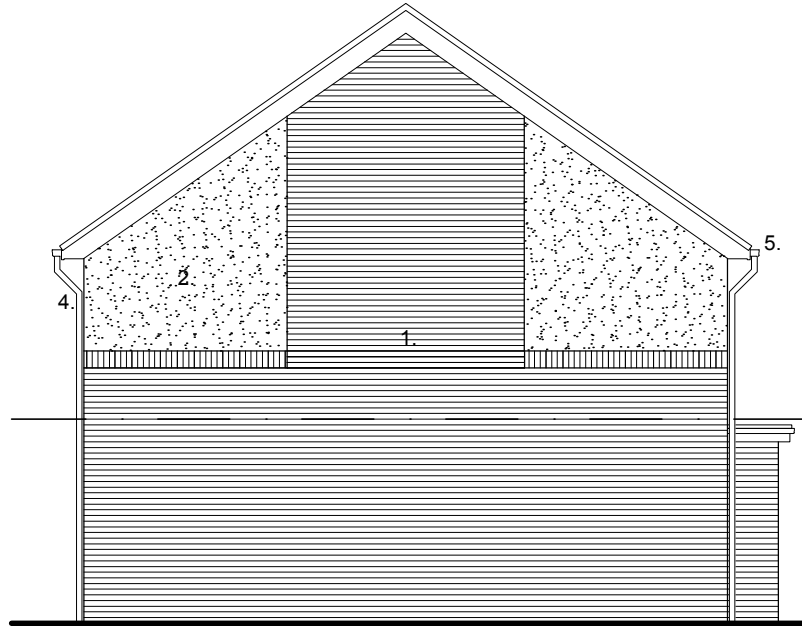

North-West Elevation

Plots 27 & 28

The general contractor is responsible for the verification all dimensions on site and the architect is to be informed of any discrepancy.

The status of information contained in a computer copy of this drawing shall be limited to that conveyed by the paper copy.

Revisions:
A 24/02/11 JJK/PDG Elevations updated following revisions to FFL's
B 08/03/11 PDG/PDG Window specification amended.