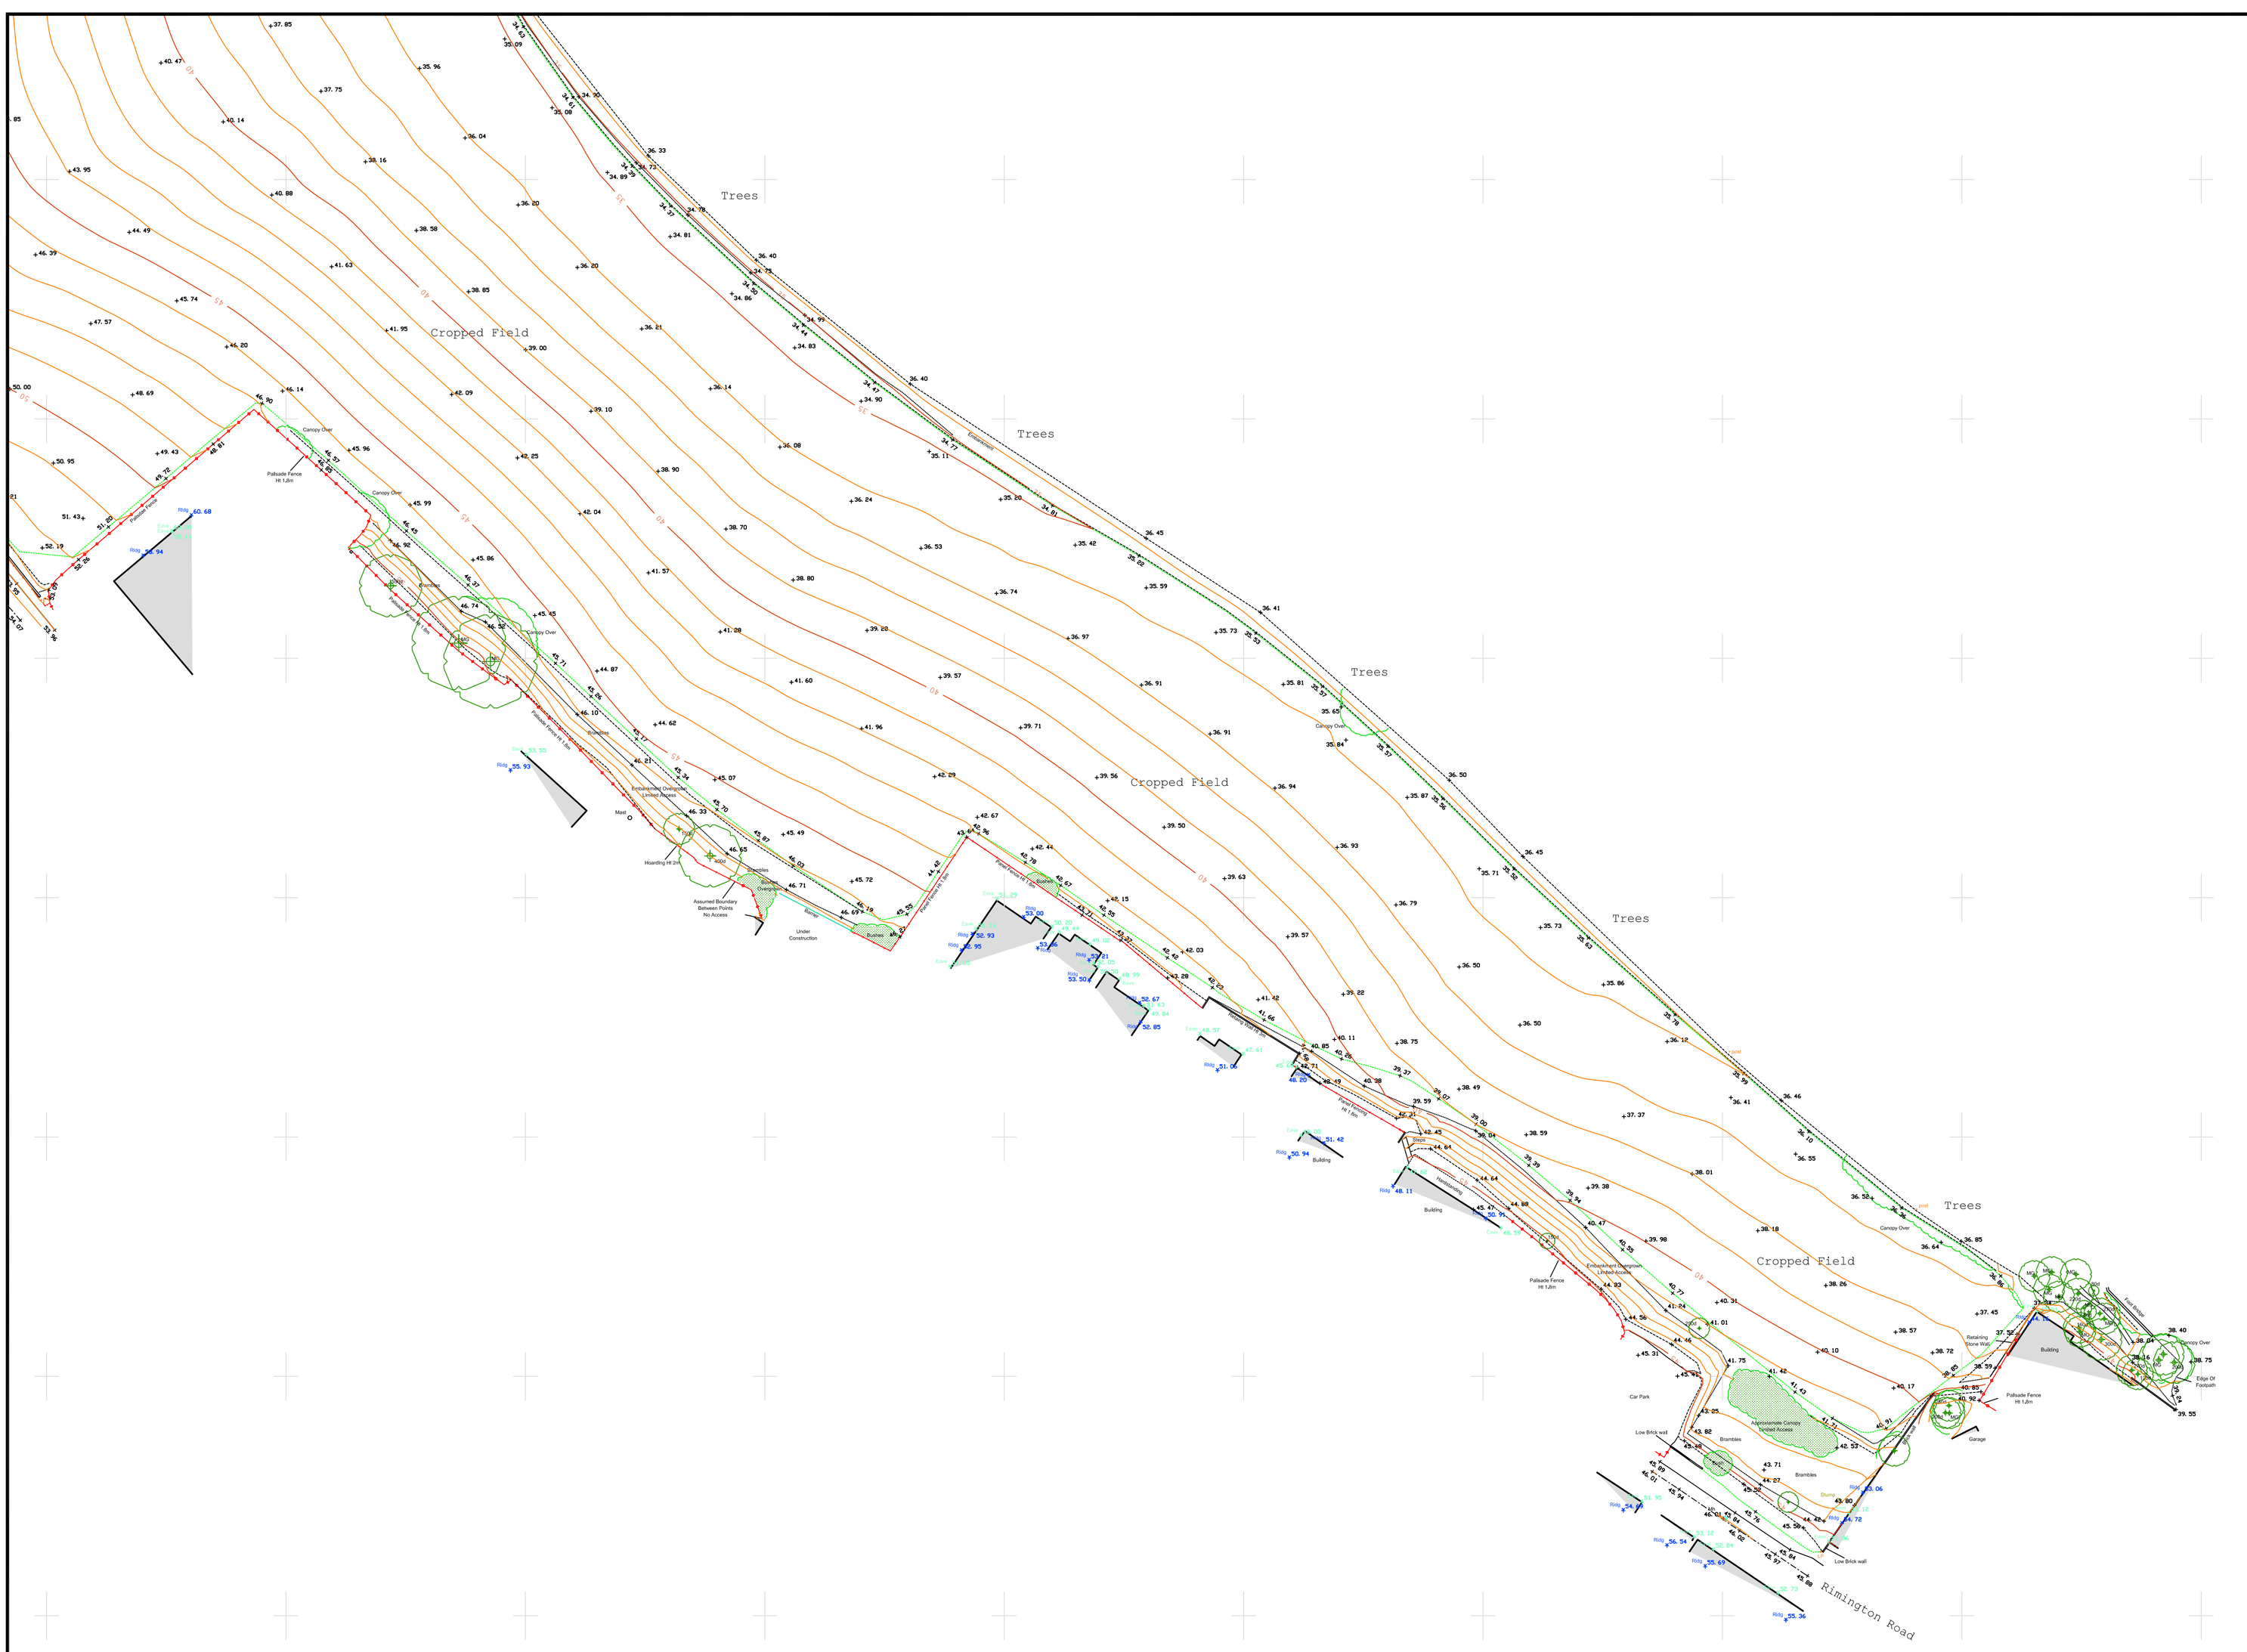

Trees
Cropped Field
Trees
Trees
Cropped Field
Trees
Cropped Field
Trees
Rimington Road
Canopy Over
Palisade Fence Ht 1.2m
Retaining Stone Wall
Building
Garage
Car Park
Low Brick wall
Brambles
Hedge
Under Construction
Assumed Boundary Between Points No Access
Hoarding Ht 2m
Palisade Fence Ht 1.8m
