


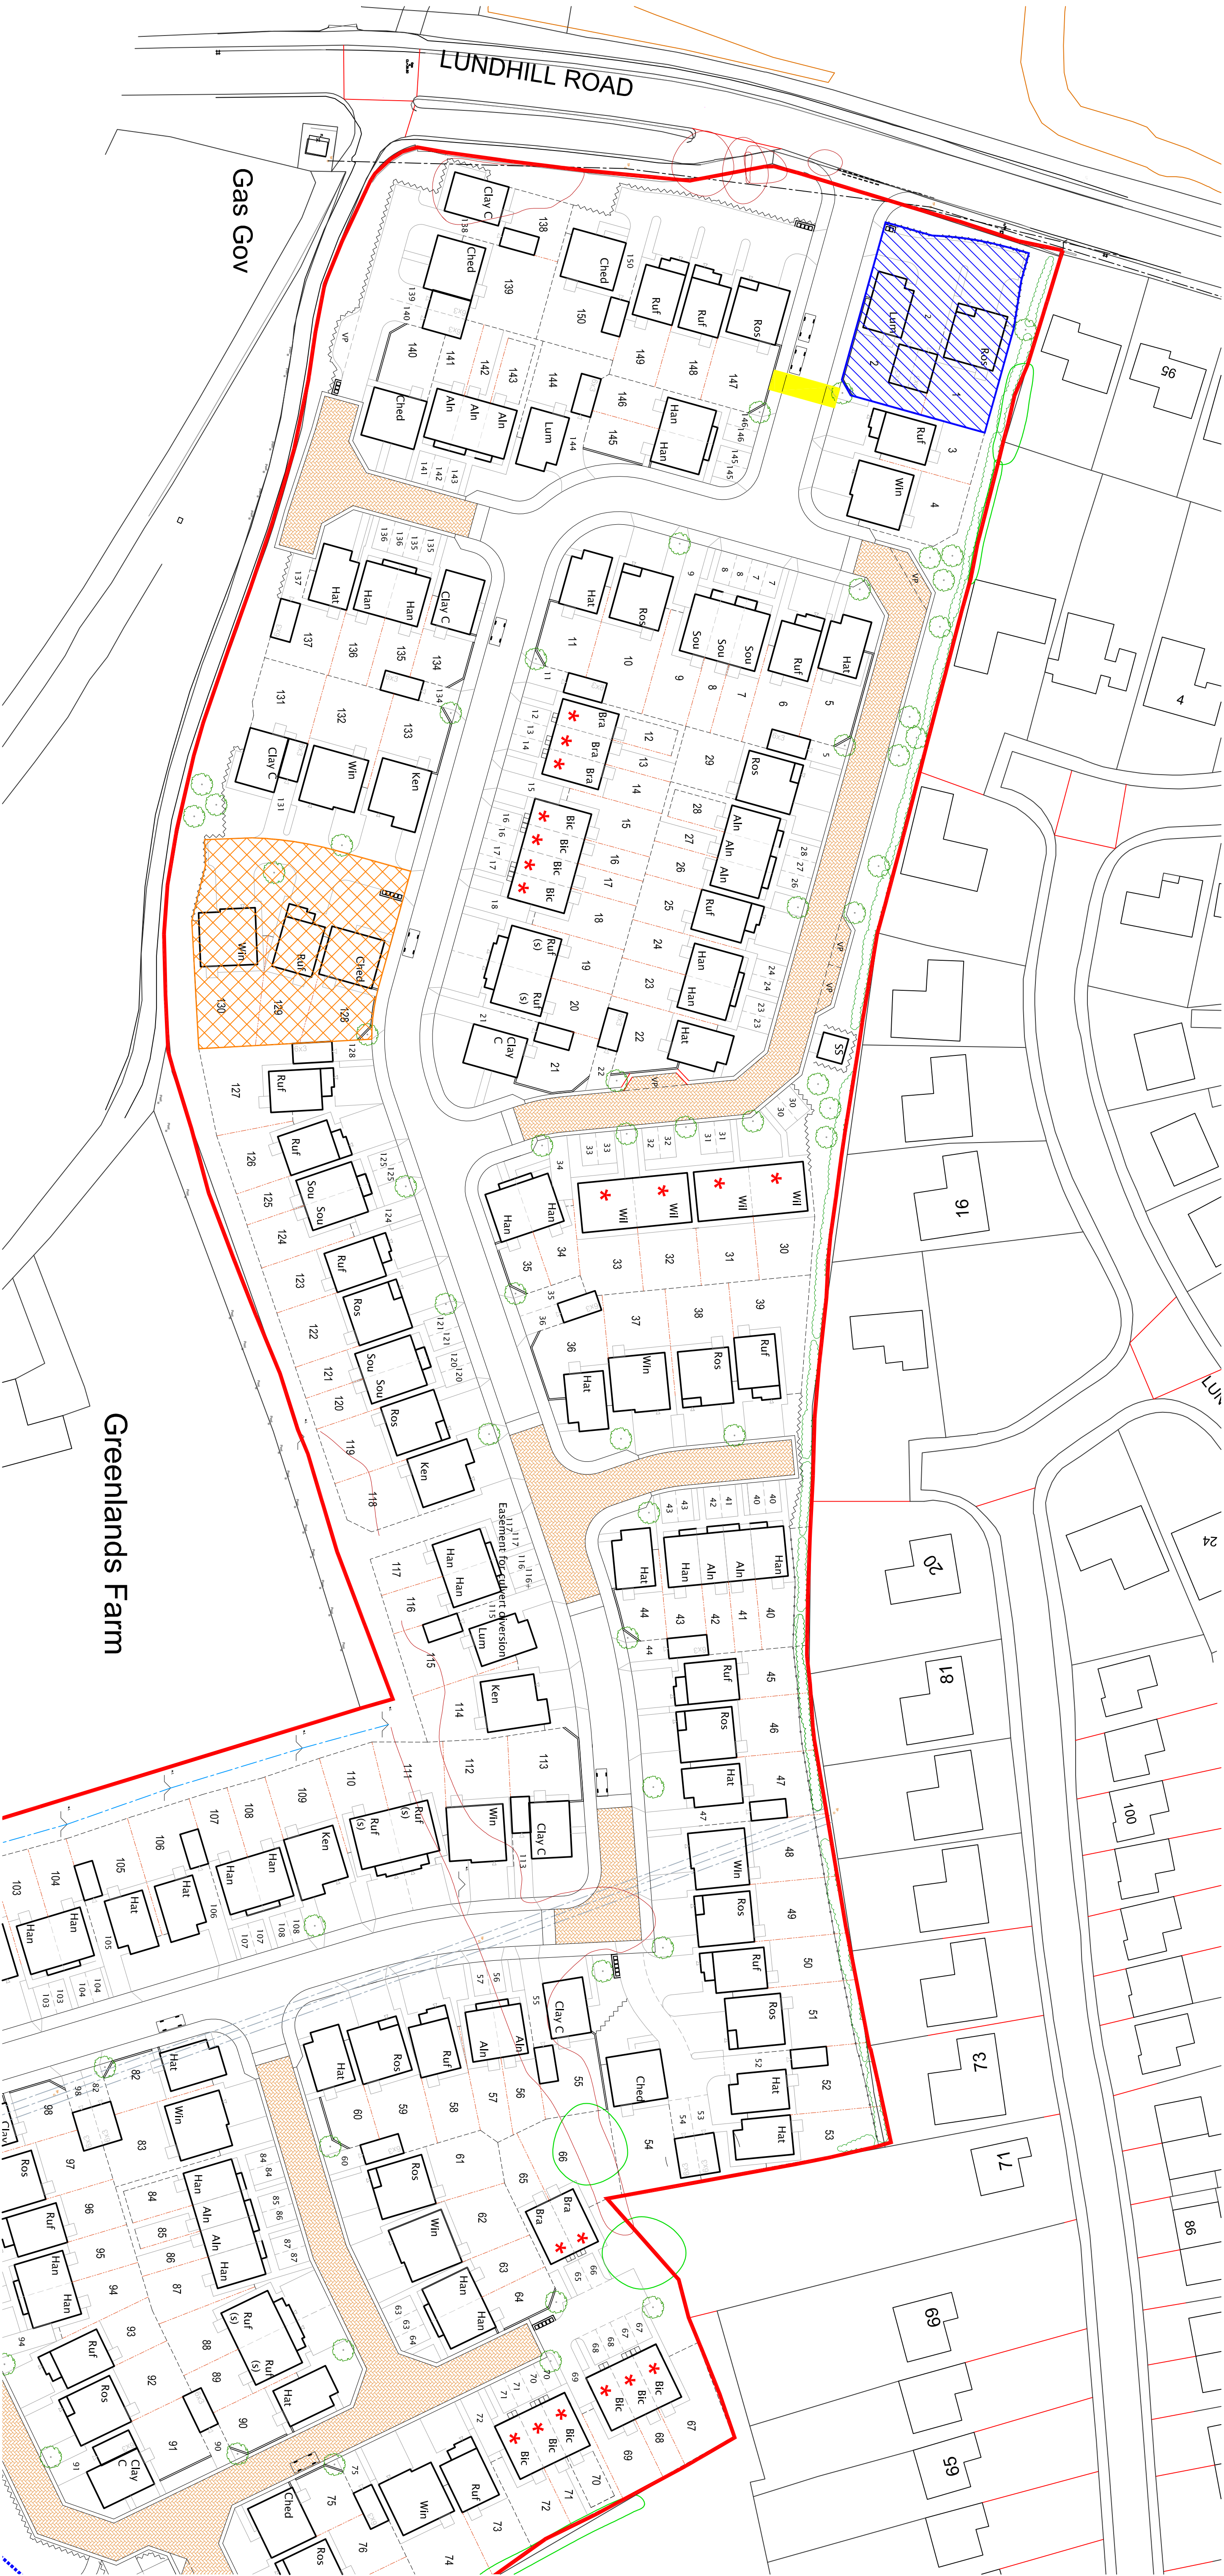

KEY:

- CONSTRUCTION COMPOUND
- SALES OFFICE, SHOW HOUSE & PARKING
- WHEEL WASHING FACILITIES



Proposed Residential Development
Lundhill Road, Wombwell

Proposed Compound Plan

Scale 1:500@A1

Drawn By CJB

Checked By SAC

Drawing Number

LRW-2018014

SEPT 18