
Contractor must verify all dimensions on site before commencing any work or shop drawings.
If this drawing exceeds the quantities taken in any way, the building designers are to be informed before the work is initiated.
Only figured dimensions to be taken from this drawing, Do not scale off this drawing.
Drawing based on Ordnance Survey and/or existing record drawings - design and drawing content subject to Site Survey, Structural Survey, Site Investigations, Planning and Statutory Requirements and Approvals.
All drainage layouts are schematic and invert levels must be established prior to construction.



Front Elevation 1:100



Side 01 Elevation 1:100

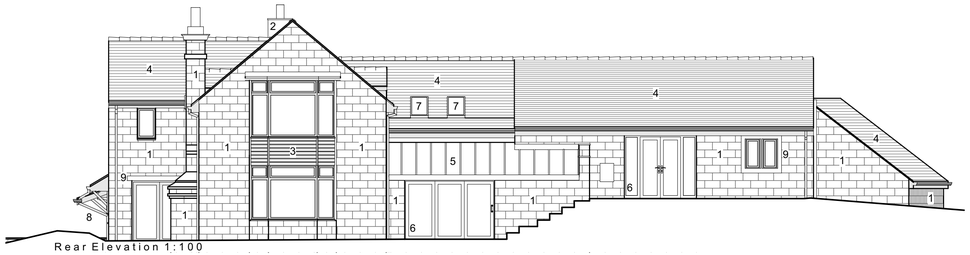


Rear Elevation 1:100

Material Key:

1. Buff stonework.
2. White render.
3. Horizontal timber cladding in grey.
4. Slate roof tiles.
5. Glazed roof.
6. Brown windows and doors.
7. Rooflights.
8. Grey canopy structure.
9. Stone window surrounds

Note:
All grey soffits, fascias, gutters and rainwater pipes.
All grey white windows and doors (unless otherwise stated.)

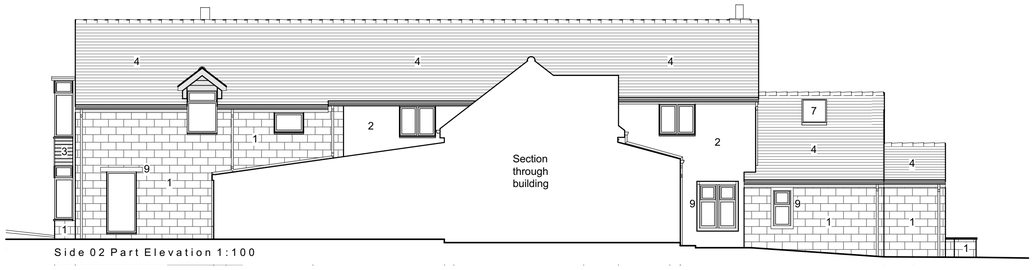

Side 02 Part Elevation 1:100



Side 02 True Elevation 1:100

Rev A 22/01/2019 Updated the material reference key as per the planners request. NP

Project Status:	PLANNING ONLY

transform architects...
Defining problems with beautiful solutions...

4 Rushmead Court, Ossett, WF5 0NZ
tel: 01924 275 594
web: www.transformarchitects.co.uk email: info@transformarchitects.co.uk

Project Address:	Guyder Bottom Farm, Cooper Lane, Hoylandswaine, Sheffield, S36 7JE
Client:	Mr & Mrs Walton
Drawing Title:	Existing Elevations A1
Scale:	1:100
Date:	18.10.2018
Drawn By:	MNB
Drawing Number:	T1003 - PL13
Revision:	Rev A