





FRONT ELEVATION




SIDE ELEVATION

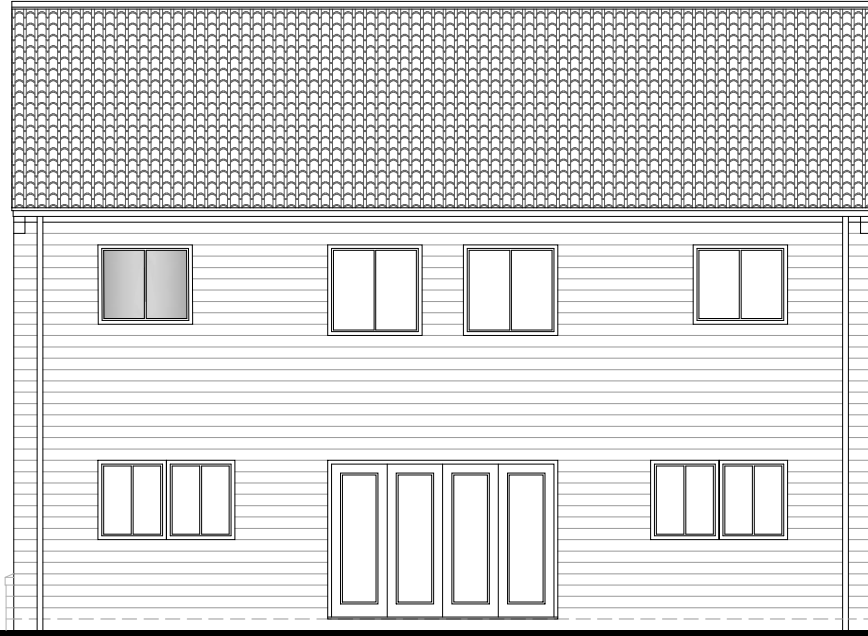


REAR ELEVATION

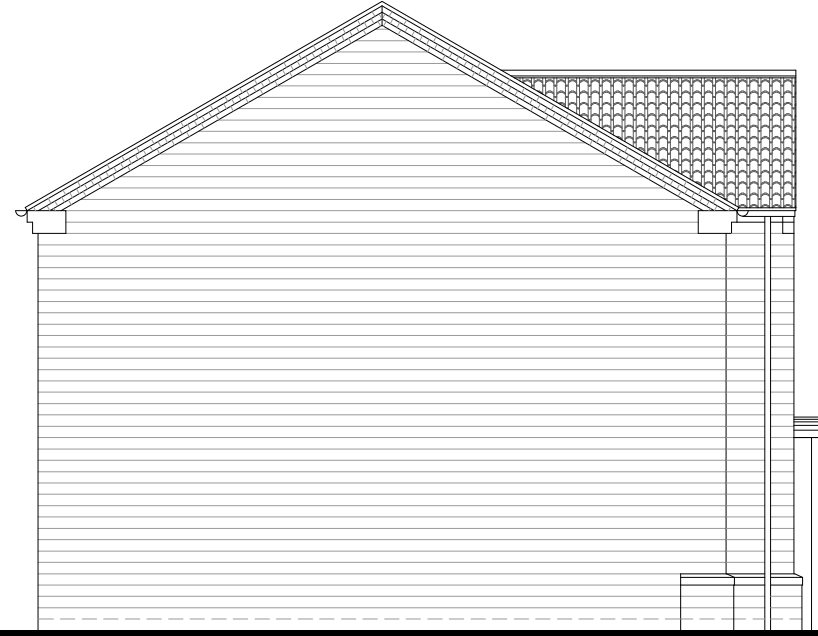


SIDE ELEVATION

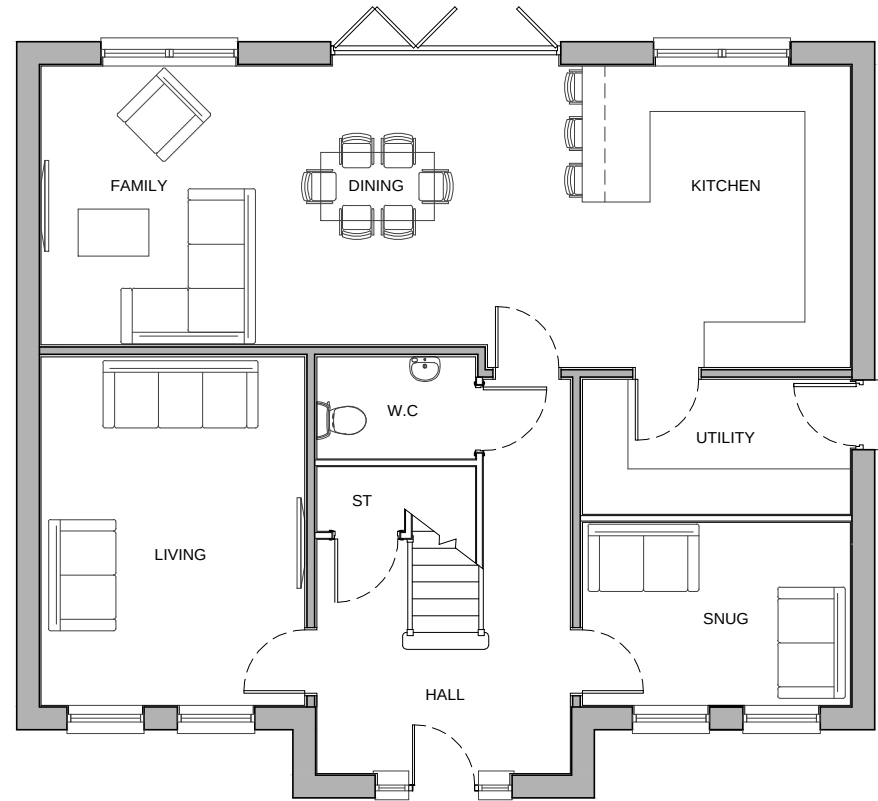

GROUND FLOOR PLAN

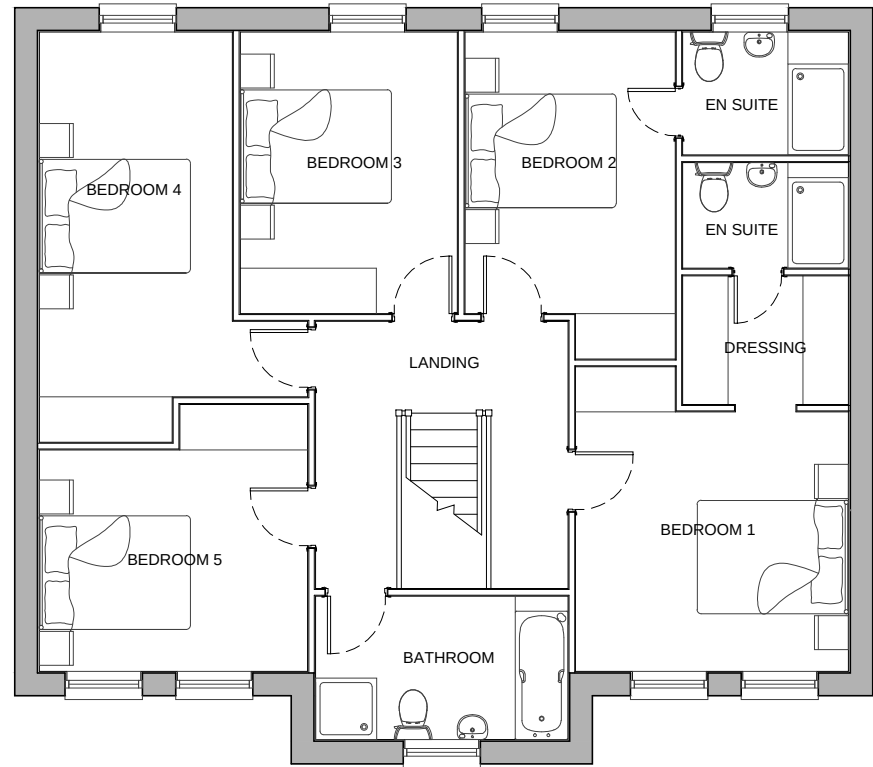

FIRST FLOOR PLAN

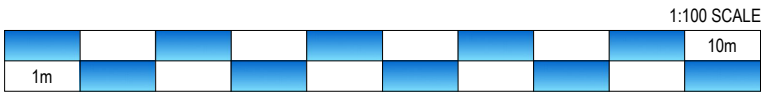

CLIENT: BERKELEY DEVEER		DRAWING NUMBER: P17:5149:19	
PROJECT: PROPOSED RESIDENTIAL DEVELOPMENT COTE LANE, THURGOLAND		SCALE @ A2: 1:100	
DRAWING: T502 - PLOT 14 PLANS & ELEVATIONS		DRAWN: RAN	DATE: FEB 18
		CHECKED: VS	DATE: FEB 18