



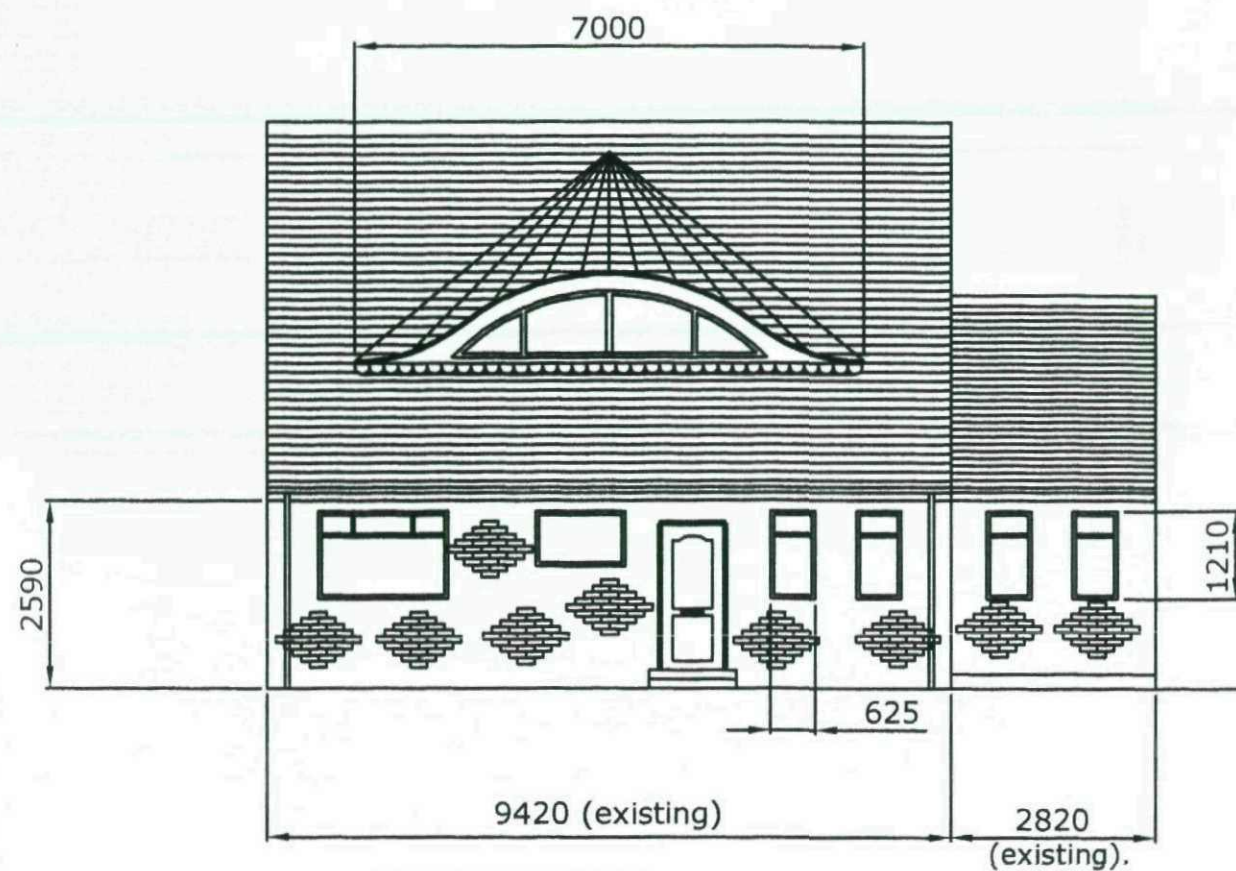

FRONT ELEVATION.

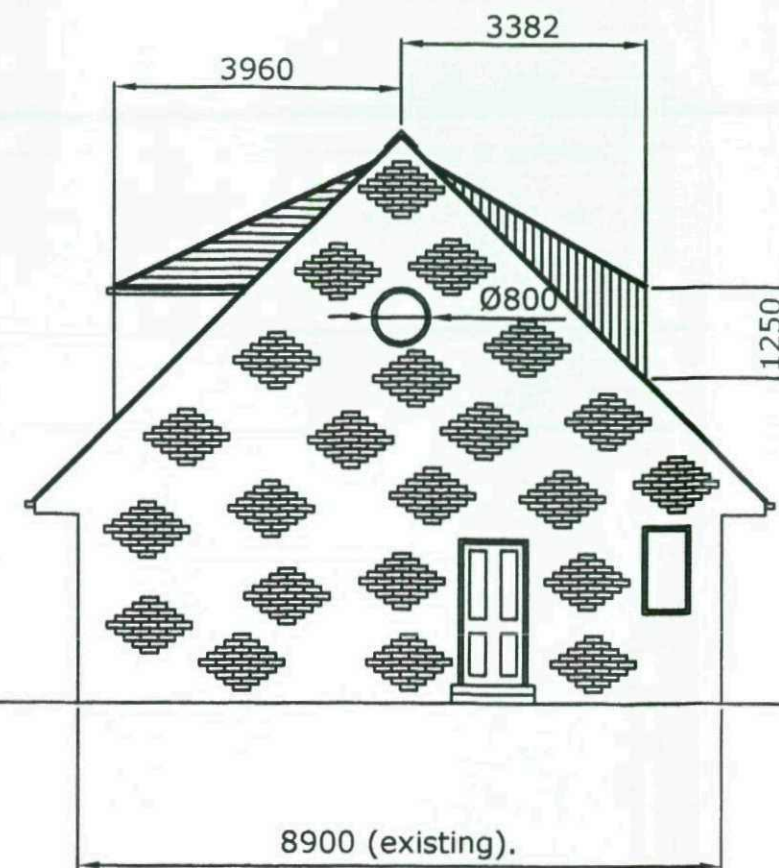


EAST ELEVATION.



REAR ELEVATION.

Notes:-

- 1) New gable brickwork to match existing red brick external walls etc. Lower walls to be existing and retained.
- 2) All roof tiles to be in Red Rosemary roof tiles.
- 3) Roof details and vertical cladding of rear dormers, to be in Red Rosemary tiles.
- 4) New windows and doors throughout to be in either dark brown or white UPVC etc.

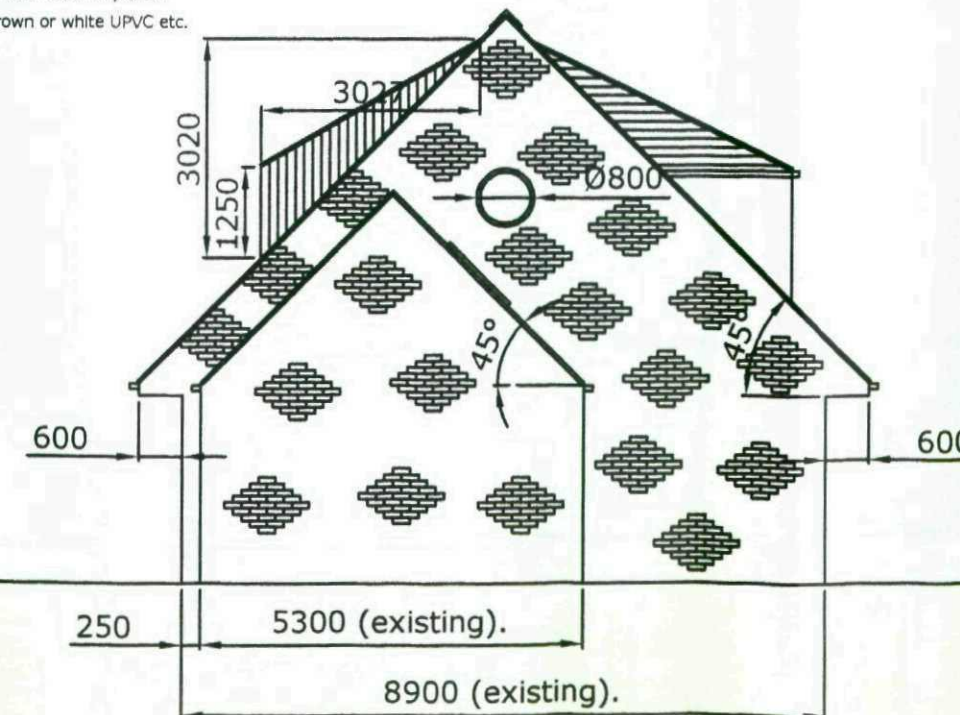

WEST ELEVATION.

151, BARNSELEY ROAD, S73 9PE.

revision no. 0.	
Modified Bungalow Elevations.	
Proposed Bungalow Conversion. Planning Application only.	
Proposed development to the detached dwelling house at 151, Barnsley Road, Darfield, S73 9PE. for Mr. W. Glover.	
scale. 1:100.	date. April 2010
drg.no.WG.P3	revision no. 0.



ALLEN ARCHITECTURAL
2, Cupola Lane, Grenoside,
Sheffield. S35 8NQ.
Tel/fax. 0114-257 1938.
mob. 07977-386510.