




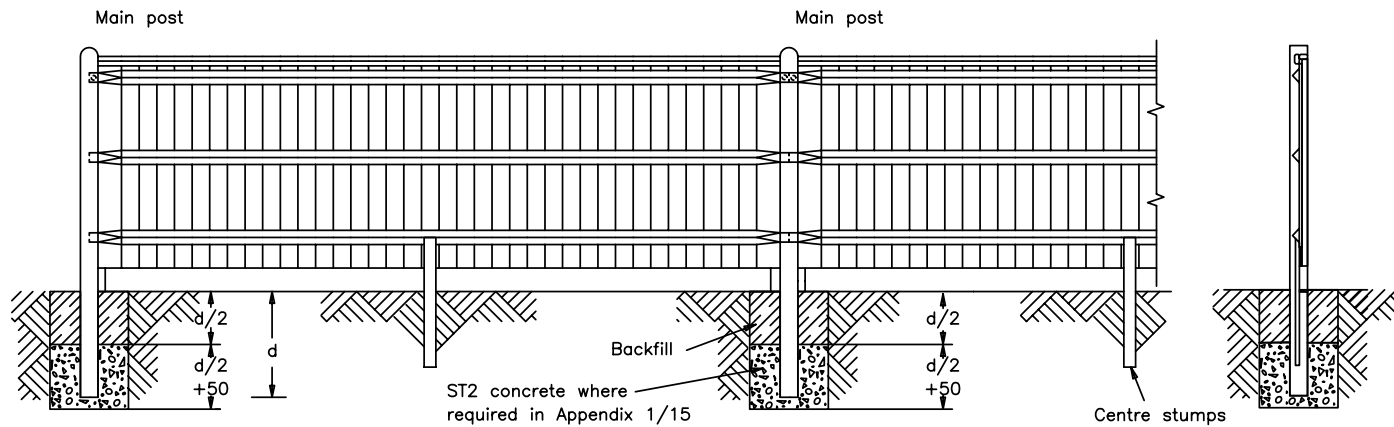

FENCE - Timber Posts
(B.S. 1722 Part 5)

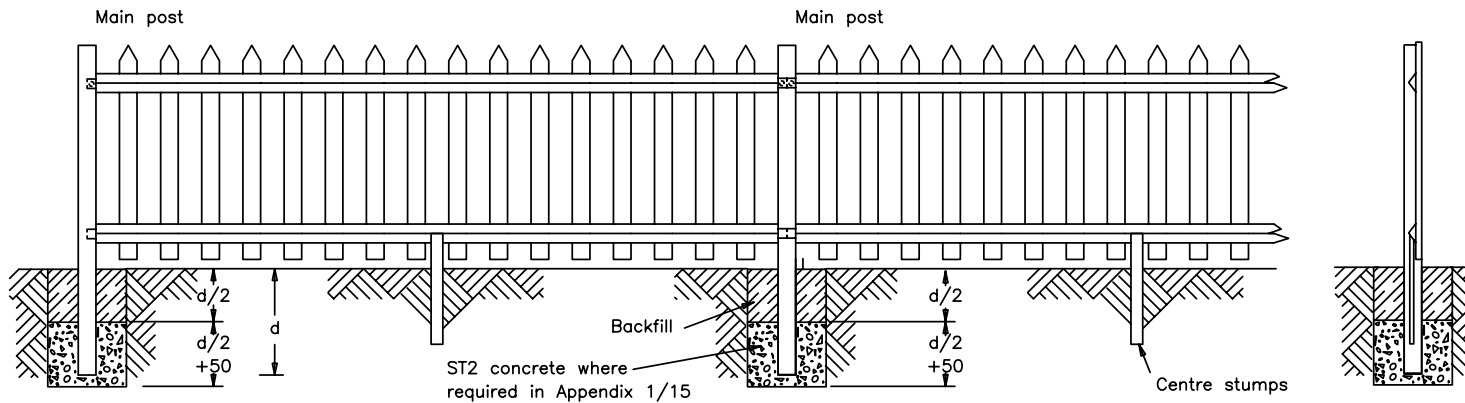

FENCE - Timber Posts
(B.S. 1722 Part 5)

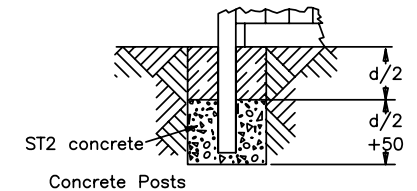

NOTES

1. B.S. 1722 Part 5 applies unless otherwise stated.
2. Dimension d and types and sizes of posts, rails, palisades and feather edged board fitting shall be taken from B.S. 1722 Part 5 as appropriate to the height and type of fence and with any other requirements described in Appendix 1/15 and on the Drawings.
3. All timber shall comply with Clause 304 unless otherwise stated in Appendix 1/15.
4. Timber posts may be supported in rammed backfill unless otherwise stated in Appendix 1/15.
5. ALL DIMENSIONS ARE IN MILLIMETRES.

HIGHWAY CONSTRUCTION DETAILS

FENCES, STILES &
GATES

E	MAY 04
D	MAY 01
C	MAR 98
B	AUG 93
A	DEC 91
Issue	Date

ACCOMMODATION WORKS
TIMBER PALISADE AND
CLOSE BOARDED FENCES

Drawing No.

H14