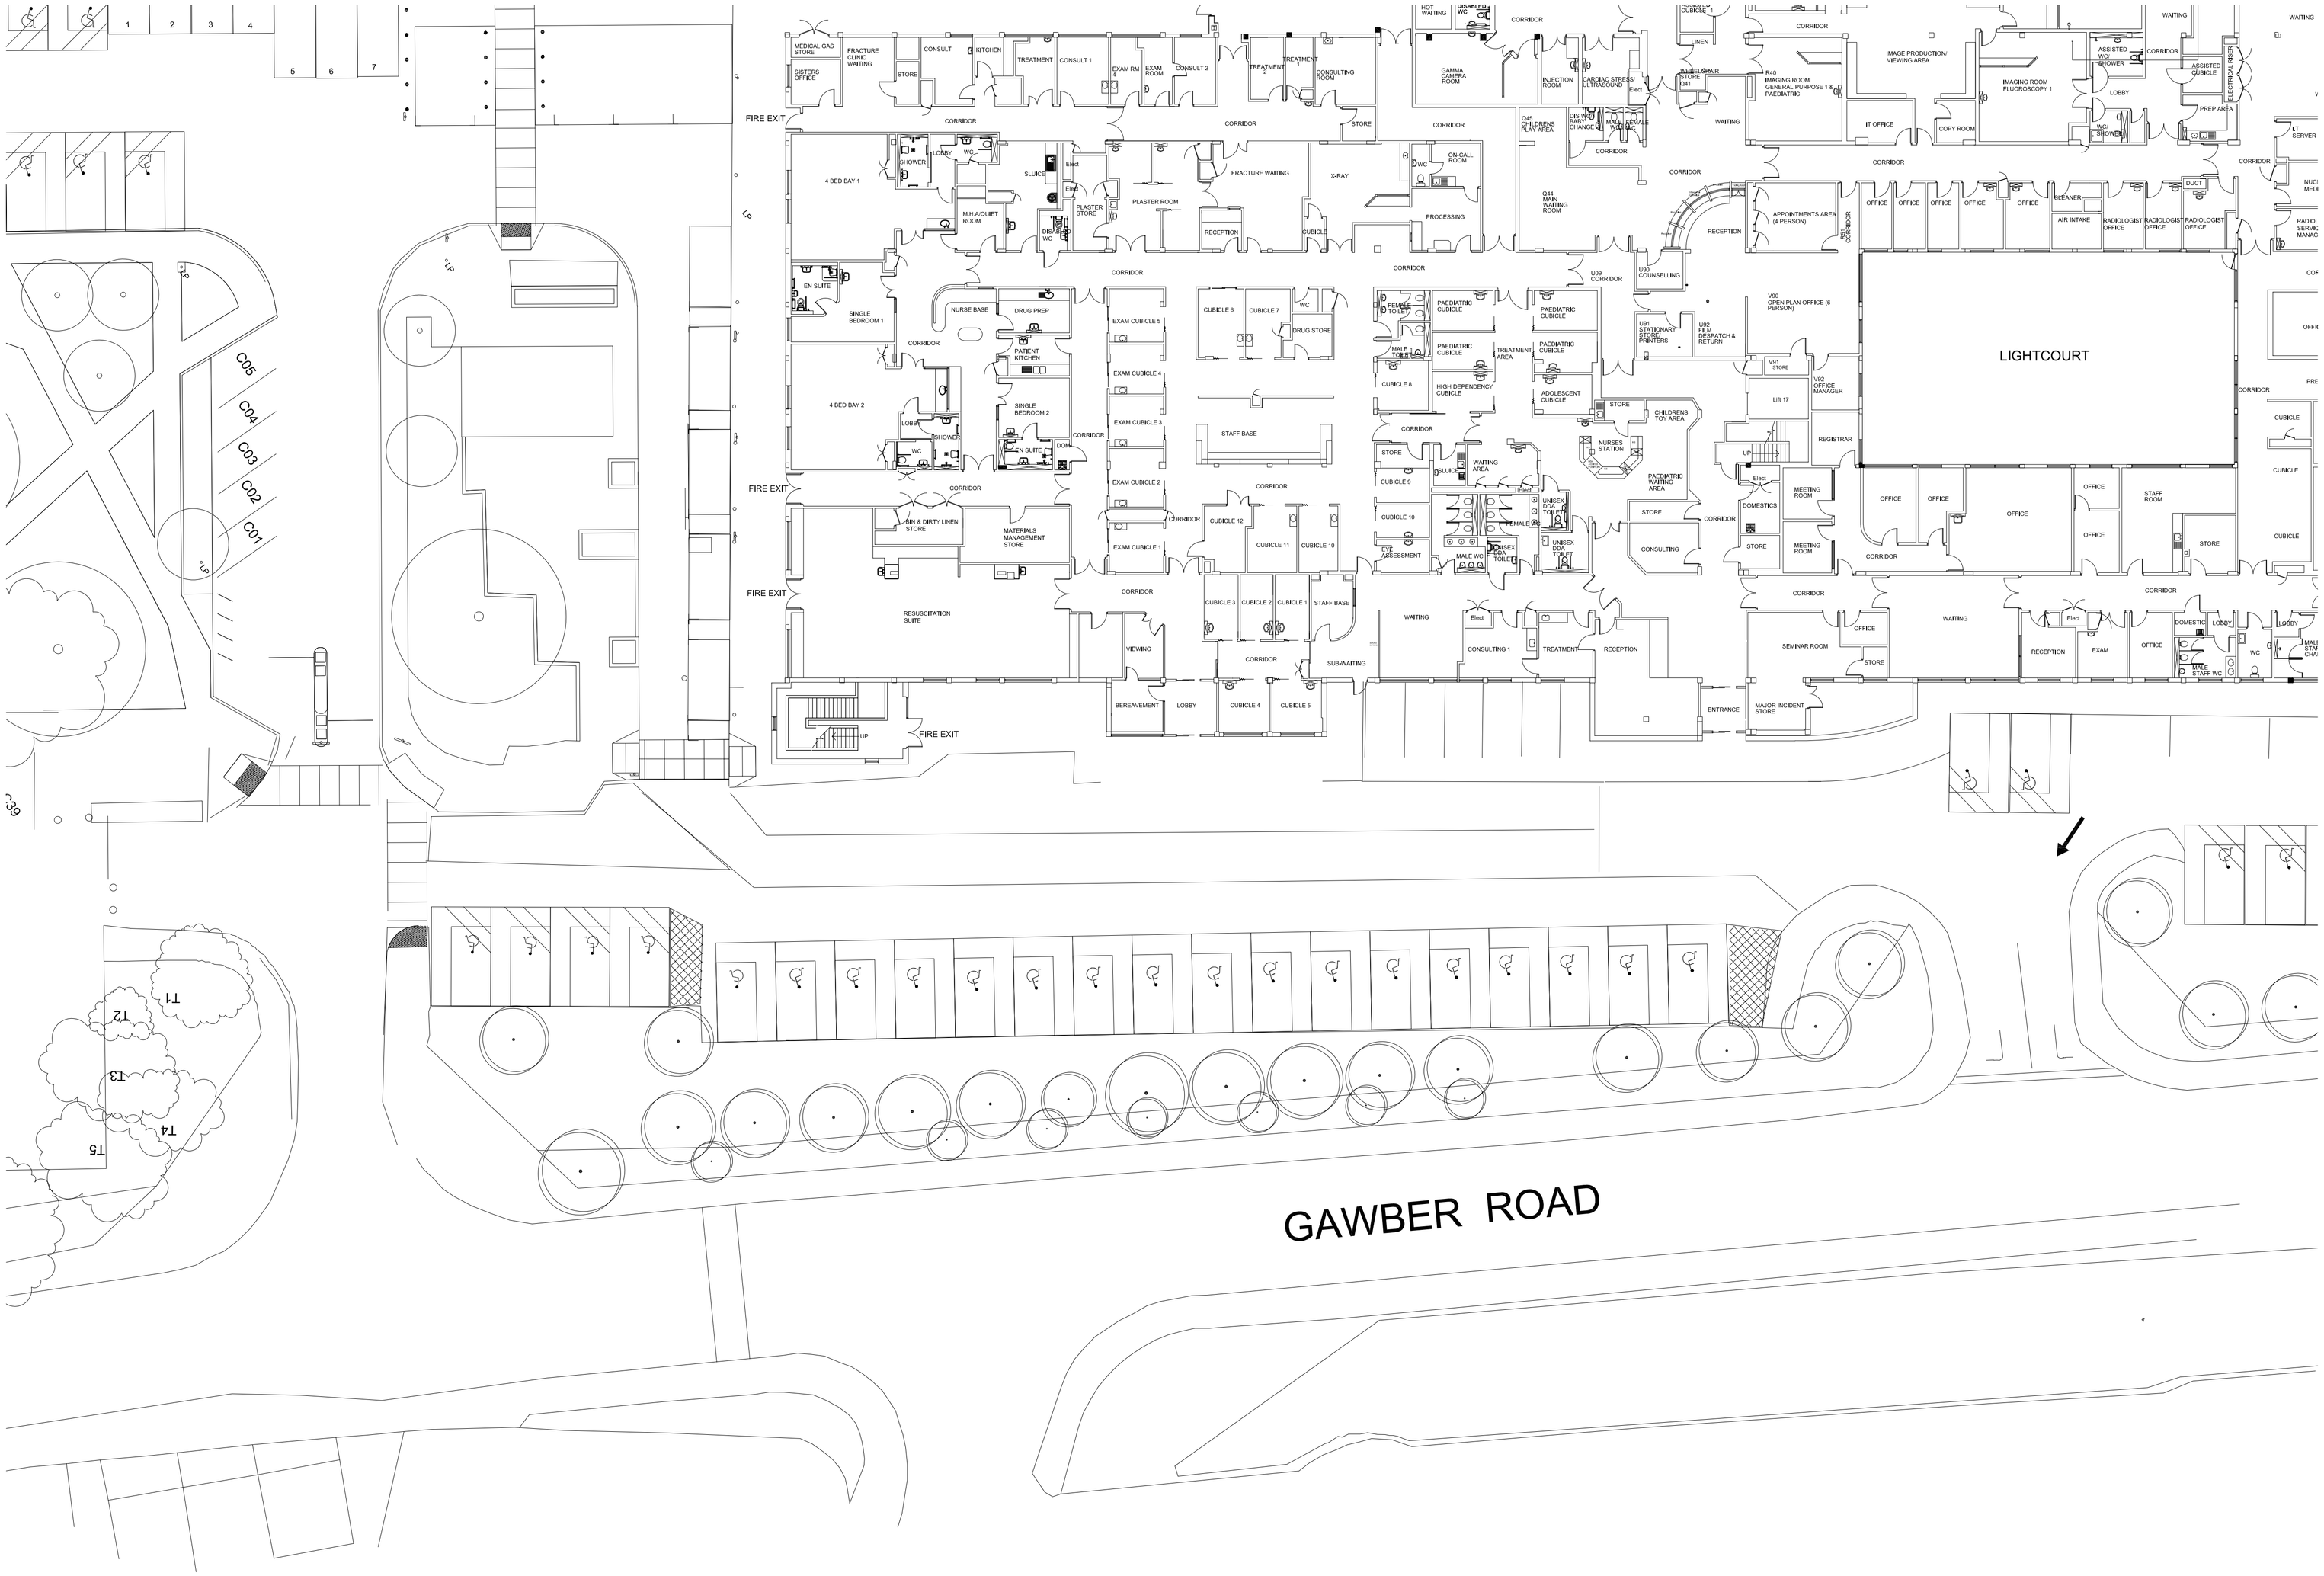

Graphical Scale 1:200

0 1 2 3 4 5 10 15m

Drawn by : AJP		Date : 19.06.2018	Scale : 1:200 @				A1
Status :	Preliminary	Presentation	Tender	Construction	Last Issue		
Date :	19.06.18						
Approved by :	TR						

Revision		Date	Drawn	Approved
P1	Issued for planning approval	28.06.2018	AJP	TR

Client :
Barnsley Hospital NHS Foundation Trust

Project :
New Co-located Childrens ED and CA Unit

Drawing No. :
0102

Project No. :
3350-03

Drawing Title :
BPU-RCA-00-00-DR-A-0102-Existing_Site_Gnd_Floor_Plan S1 P1
[Project Code] [Originator] [Volume Div.] [Level Div.] [File Type] [Role] [File Number] [File Description] [Suitability.] [Rev.]

Sheffield Studio | 3 Vincent House | Solly Street | Sheffield | S1 4BB | 0114 2737050
www.racecottam.com

RACE
COTTAM
ASSOCIATES

© This drawing is the copyright of Race Cottam Associates Ltd

Existing Site Plan/ Ground Floor Plan