


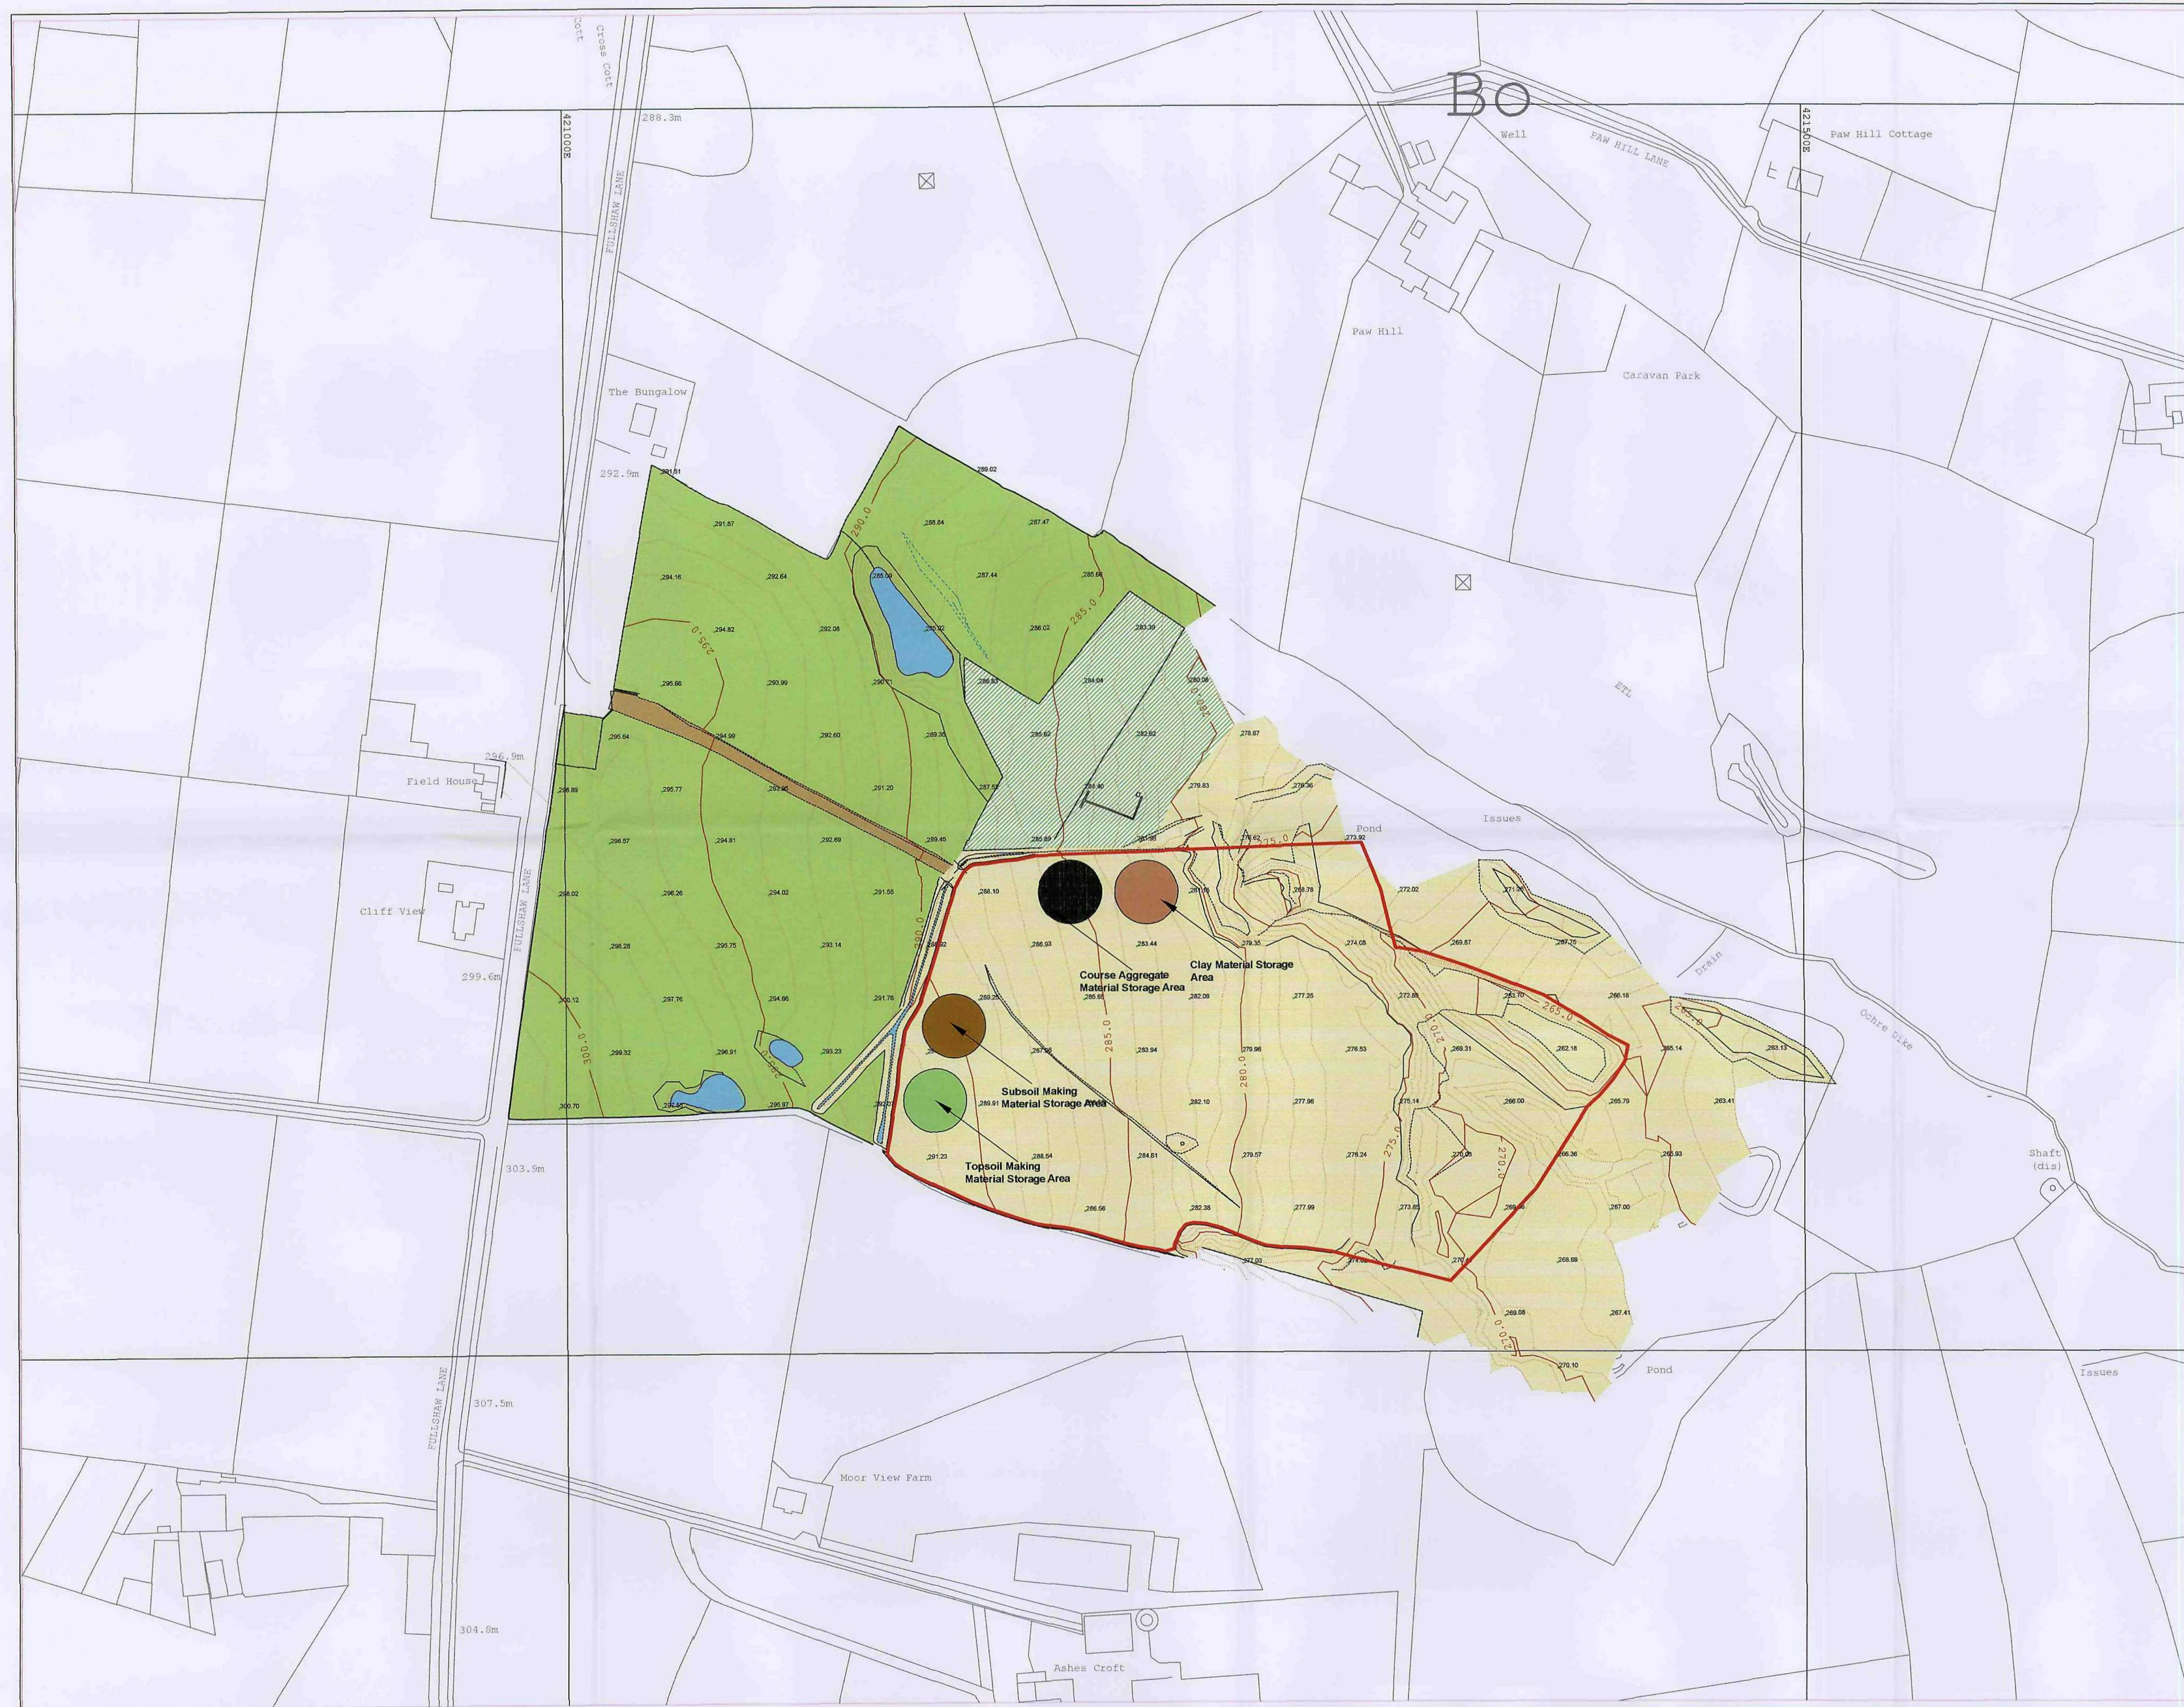

REVISIONS		
Date	Description	By
11/11/08	Initial	SW
11/11/08	Initial	SW
11/11/08	Initial	SW
11/11/08	Initial	SW
11/11/08	Initial	SW

Legend:

Top of Bank	BH	Borehole/Trial Pit
Top of Quarry face	BM	Ordinance Survey Bench Mark
Bottom of Bank	SCS	Survey Control Station
Road	EP	Electricity Pylon
Track	TP	Telegraph Pole
Verge	LP	Lamp-post
Fence Type 1	MH	Man Hole
Fence Type 2	ST	Stop Tap (Gas/Water/Telecom)
Fence Type 3	WL	Water Level
Gate	Tree	Tree (broadleaved)
River/Stream/Ditch/Pond		
Overhead Electricity Cable		
Building		
1m Contour Interval		
Ordinance Survey Backsight		

Application Area
Area - 3.70 Ha

F G B Fennell, Green & Bates
MINING ENGINEERS, SURVEYORS & ENVIRONMENTAL CONSULTANTS

FENNELL, GREEN & BATES
25 Smyth Street
Wakefield
West Yorkshire
WF1 1ED
Tel - 01924 372197
Fax - 01924 385559
e-mail - fgb@fgb-surveyors.co.uk

Client
JG Pears
Bella Vista Farm
Hartcliffe
Penistone
South Yorkshire

Job Title
BRADSHAW QUARRY


Project Title
Restoration Scheme

Scale	Date	Drawn by	Checked
1:1250	Mar 08	SW	

Dwg. title
Plan showing existing site levels and proposed material storage areas

DWG No. JGP/BQ	Job. no. 03	Rev. 00
--------------------------	-----------------------	-------------------


PLOT SIZE: A1. PLOT SCALE: 1:1 TYPE SCALE HERE

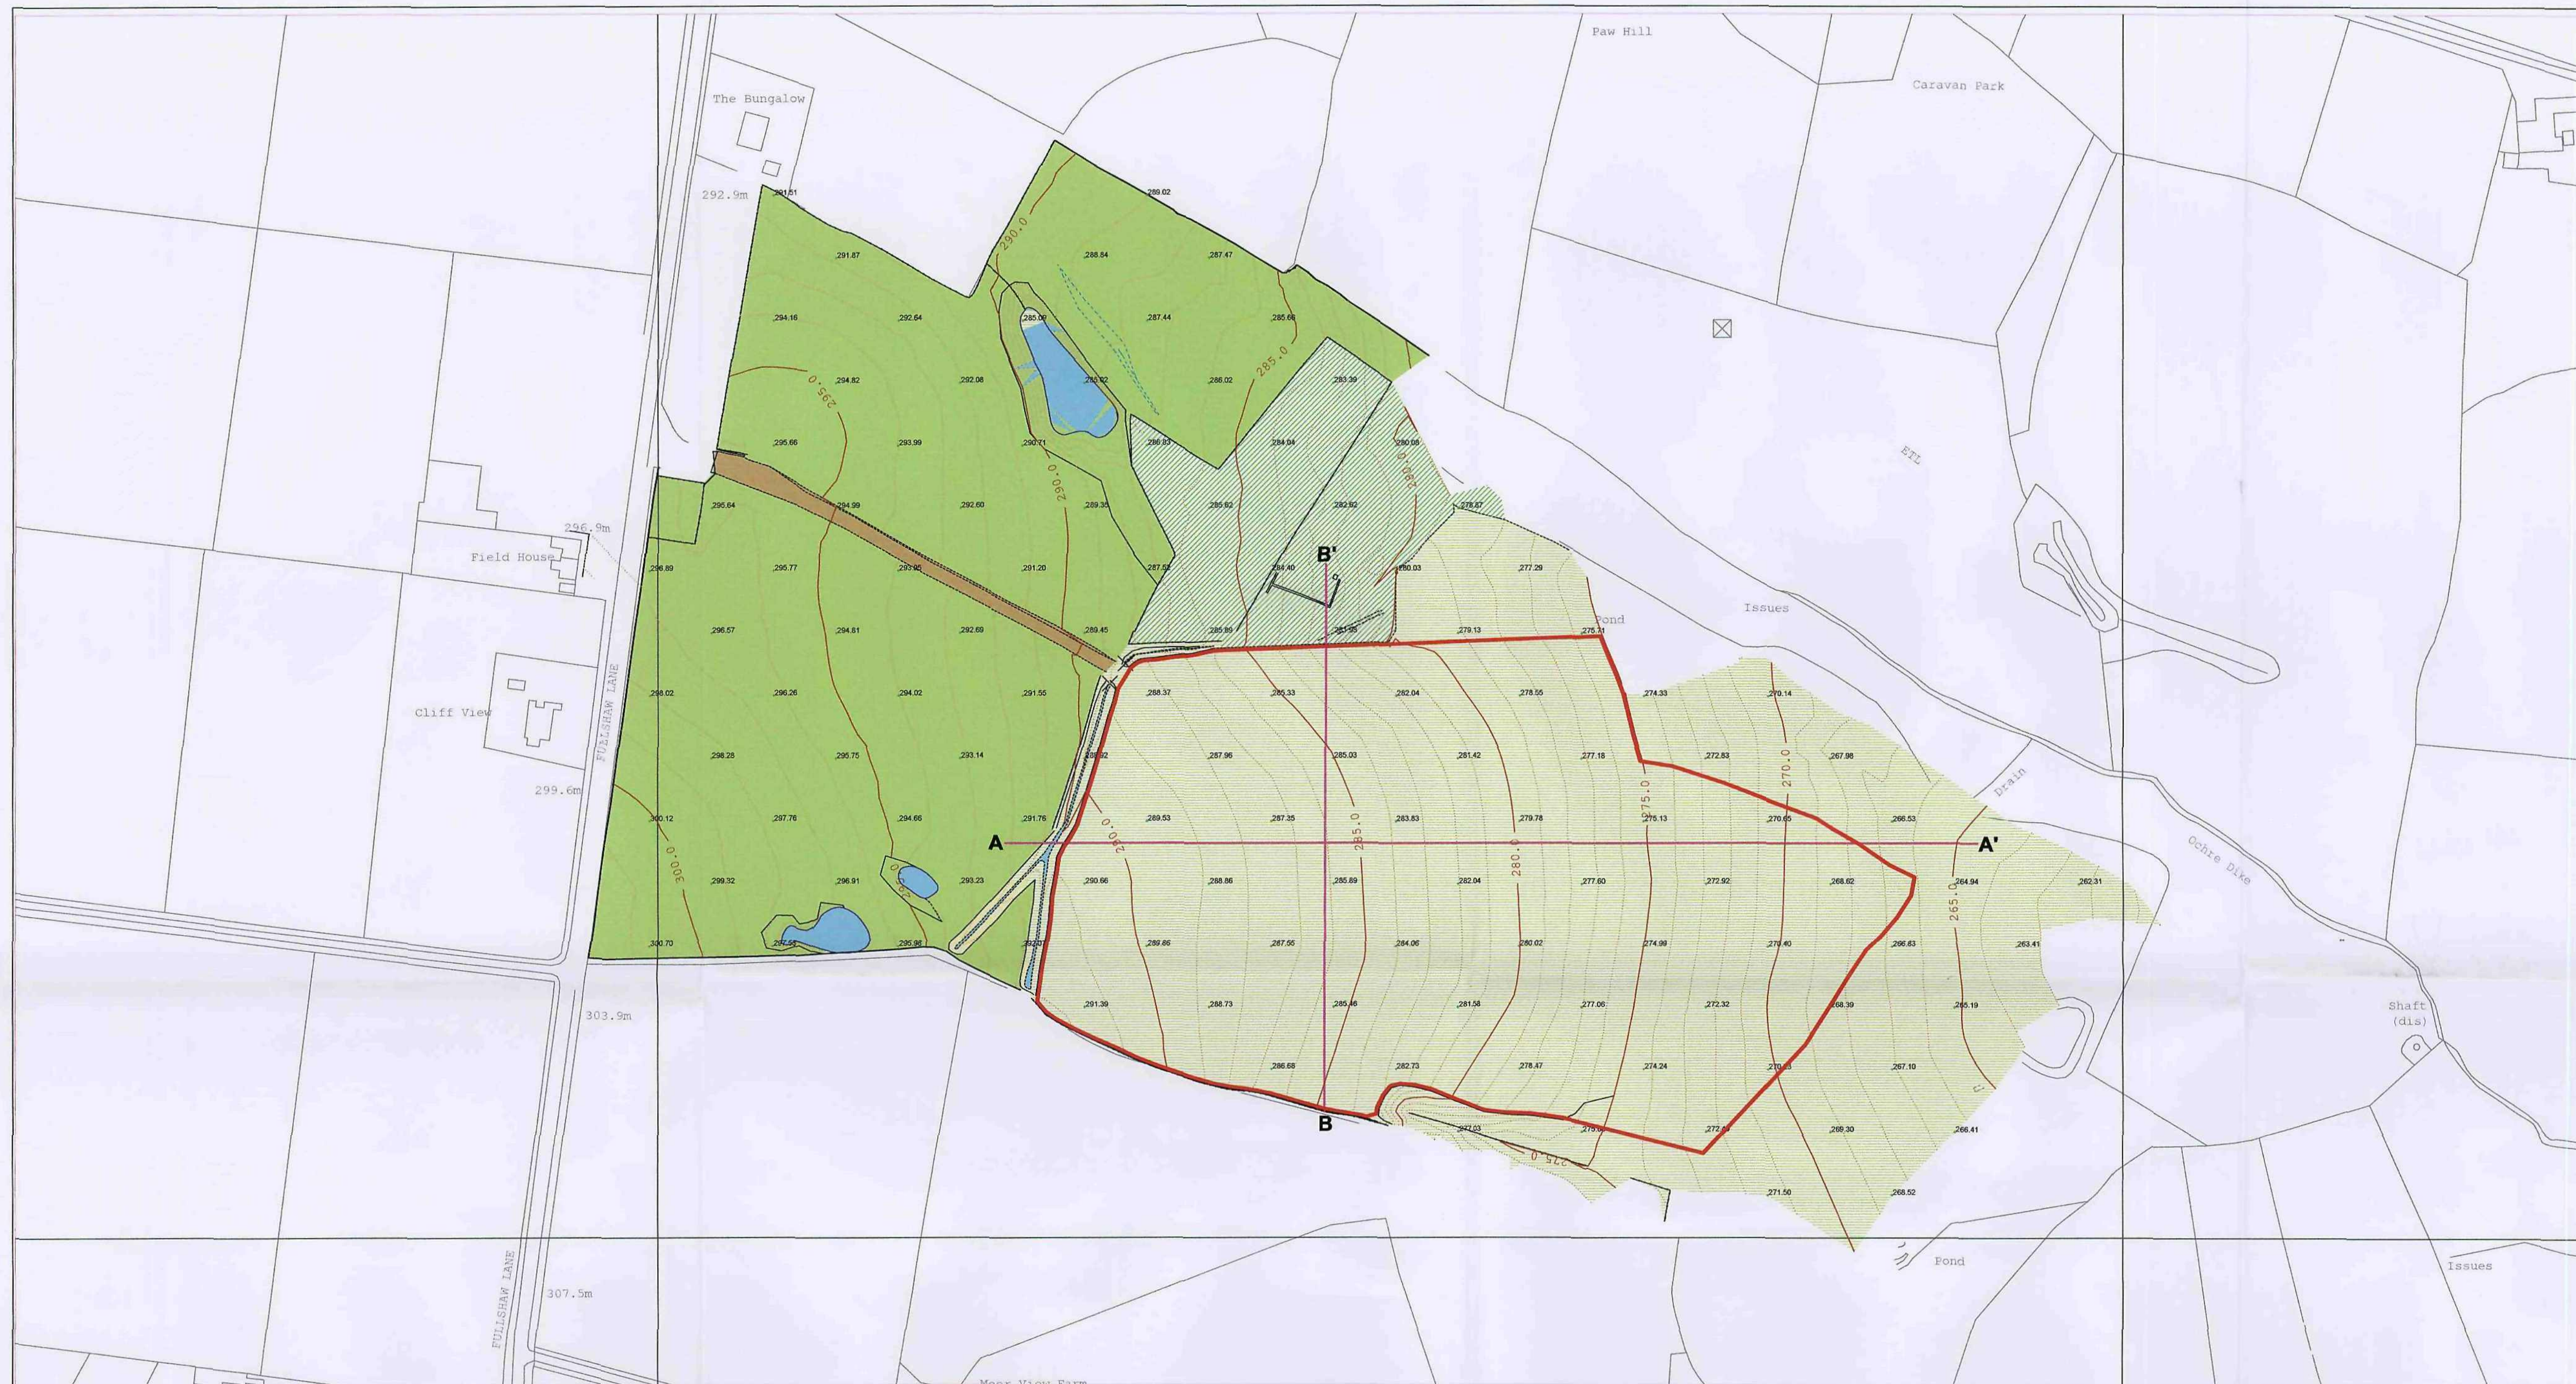

REVISIONS		
Date	Description	By
11/11	11/11	11/11
11/11	11/11	11/11
11/11	11/11	11/11
11/11	11/11	11/11
11/11	11/11	11/11

Legend:	
Top of Bank	BH Borehole/Trial Pit
Top of Quarry face	BM Ordnance Survey Bench Mark
Bottom of Bank	Survey Control Station
Road	Electricity Pylon
Track	TP Telegraph Pole
Verge	LP Lamp-post
Fence Type 1	MH Man Hole
Fence Type 2	ST Stop Tap (Gas/Water/Telecom)
Fence Type 3	WL Water Level
Gate	Tree (broadleaved)
River/Stream/Ditch/Pond	
Overhead Electricity Cable	
Building	
1m Contour Interval	
Ordnance Survey Backshot	

Application Area
Area - 3.70 Ha

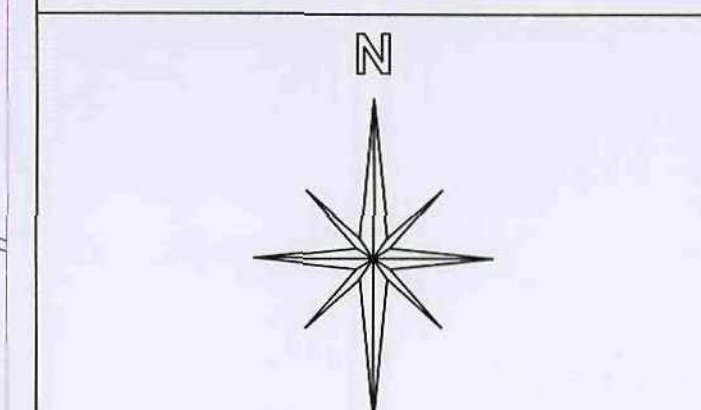

F G B Fennell, Green & Bates
MINING ENGINEERS, SURVEYORS & ENVIRONMENTAL CONSULTANTS
FENNELL, GREEN & BATES
25 Smyth Street
Wakefield
West Yorkshire
WF1 1ED
Tel - 01924 372197
Fax - 01924 365559
e-mail - fgb@fgb-surveyors.co.uk

Client
JG Pears
Bella Vista Farm
Hartcliffe
Penistone
South Yorkshire

Job Title
BRADSHAW QUARRY


Project Title
Restoration Scheme

Scale 1:1250 Date Mar 08 Drawn by SW Checked


Dwg. title
Plan showing proposed landform and cross sections

DWG No. JGP/BQ Job no. 04 Rev. 00

PLOT SIZE: A1. PLOT SCALE: 1: TYPE SCALE HERE

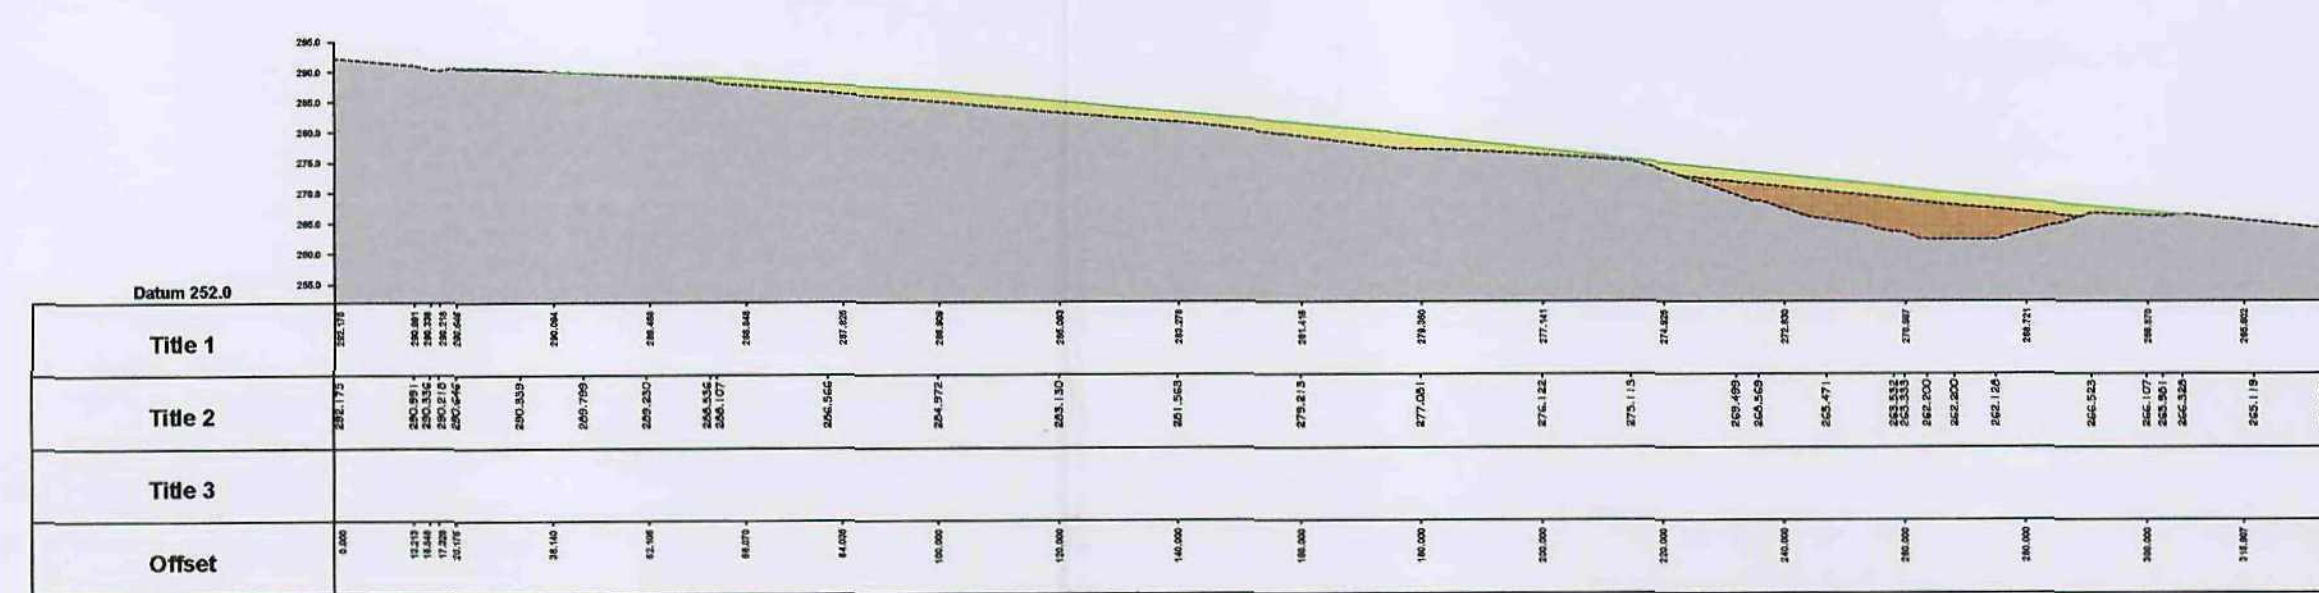

Section A-A'

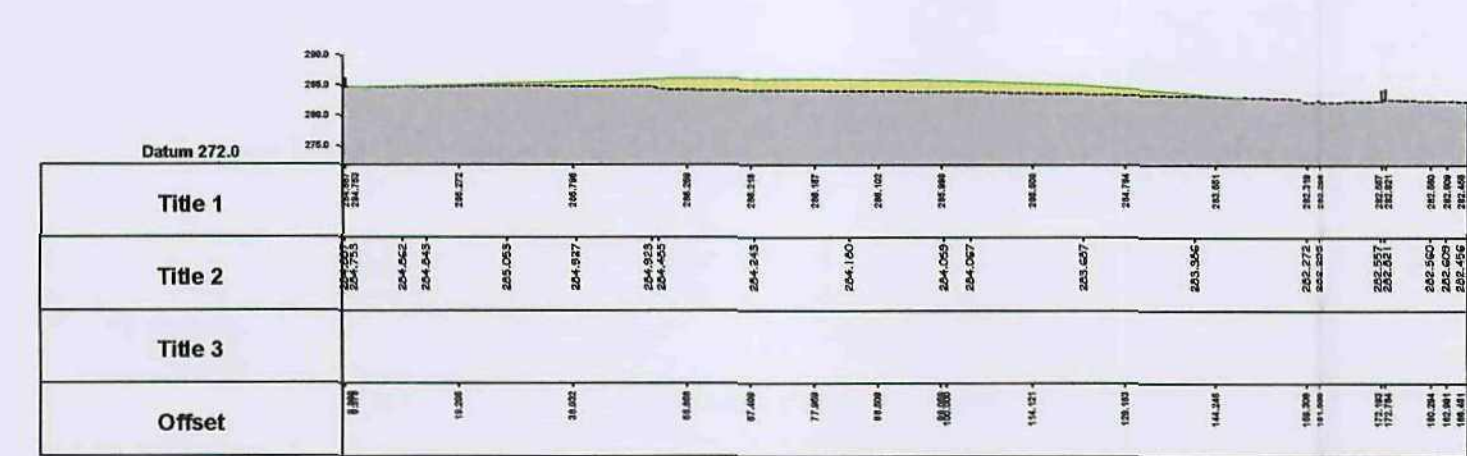

Section B-B'