



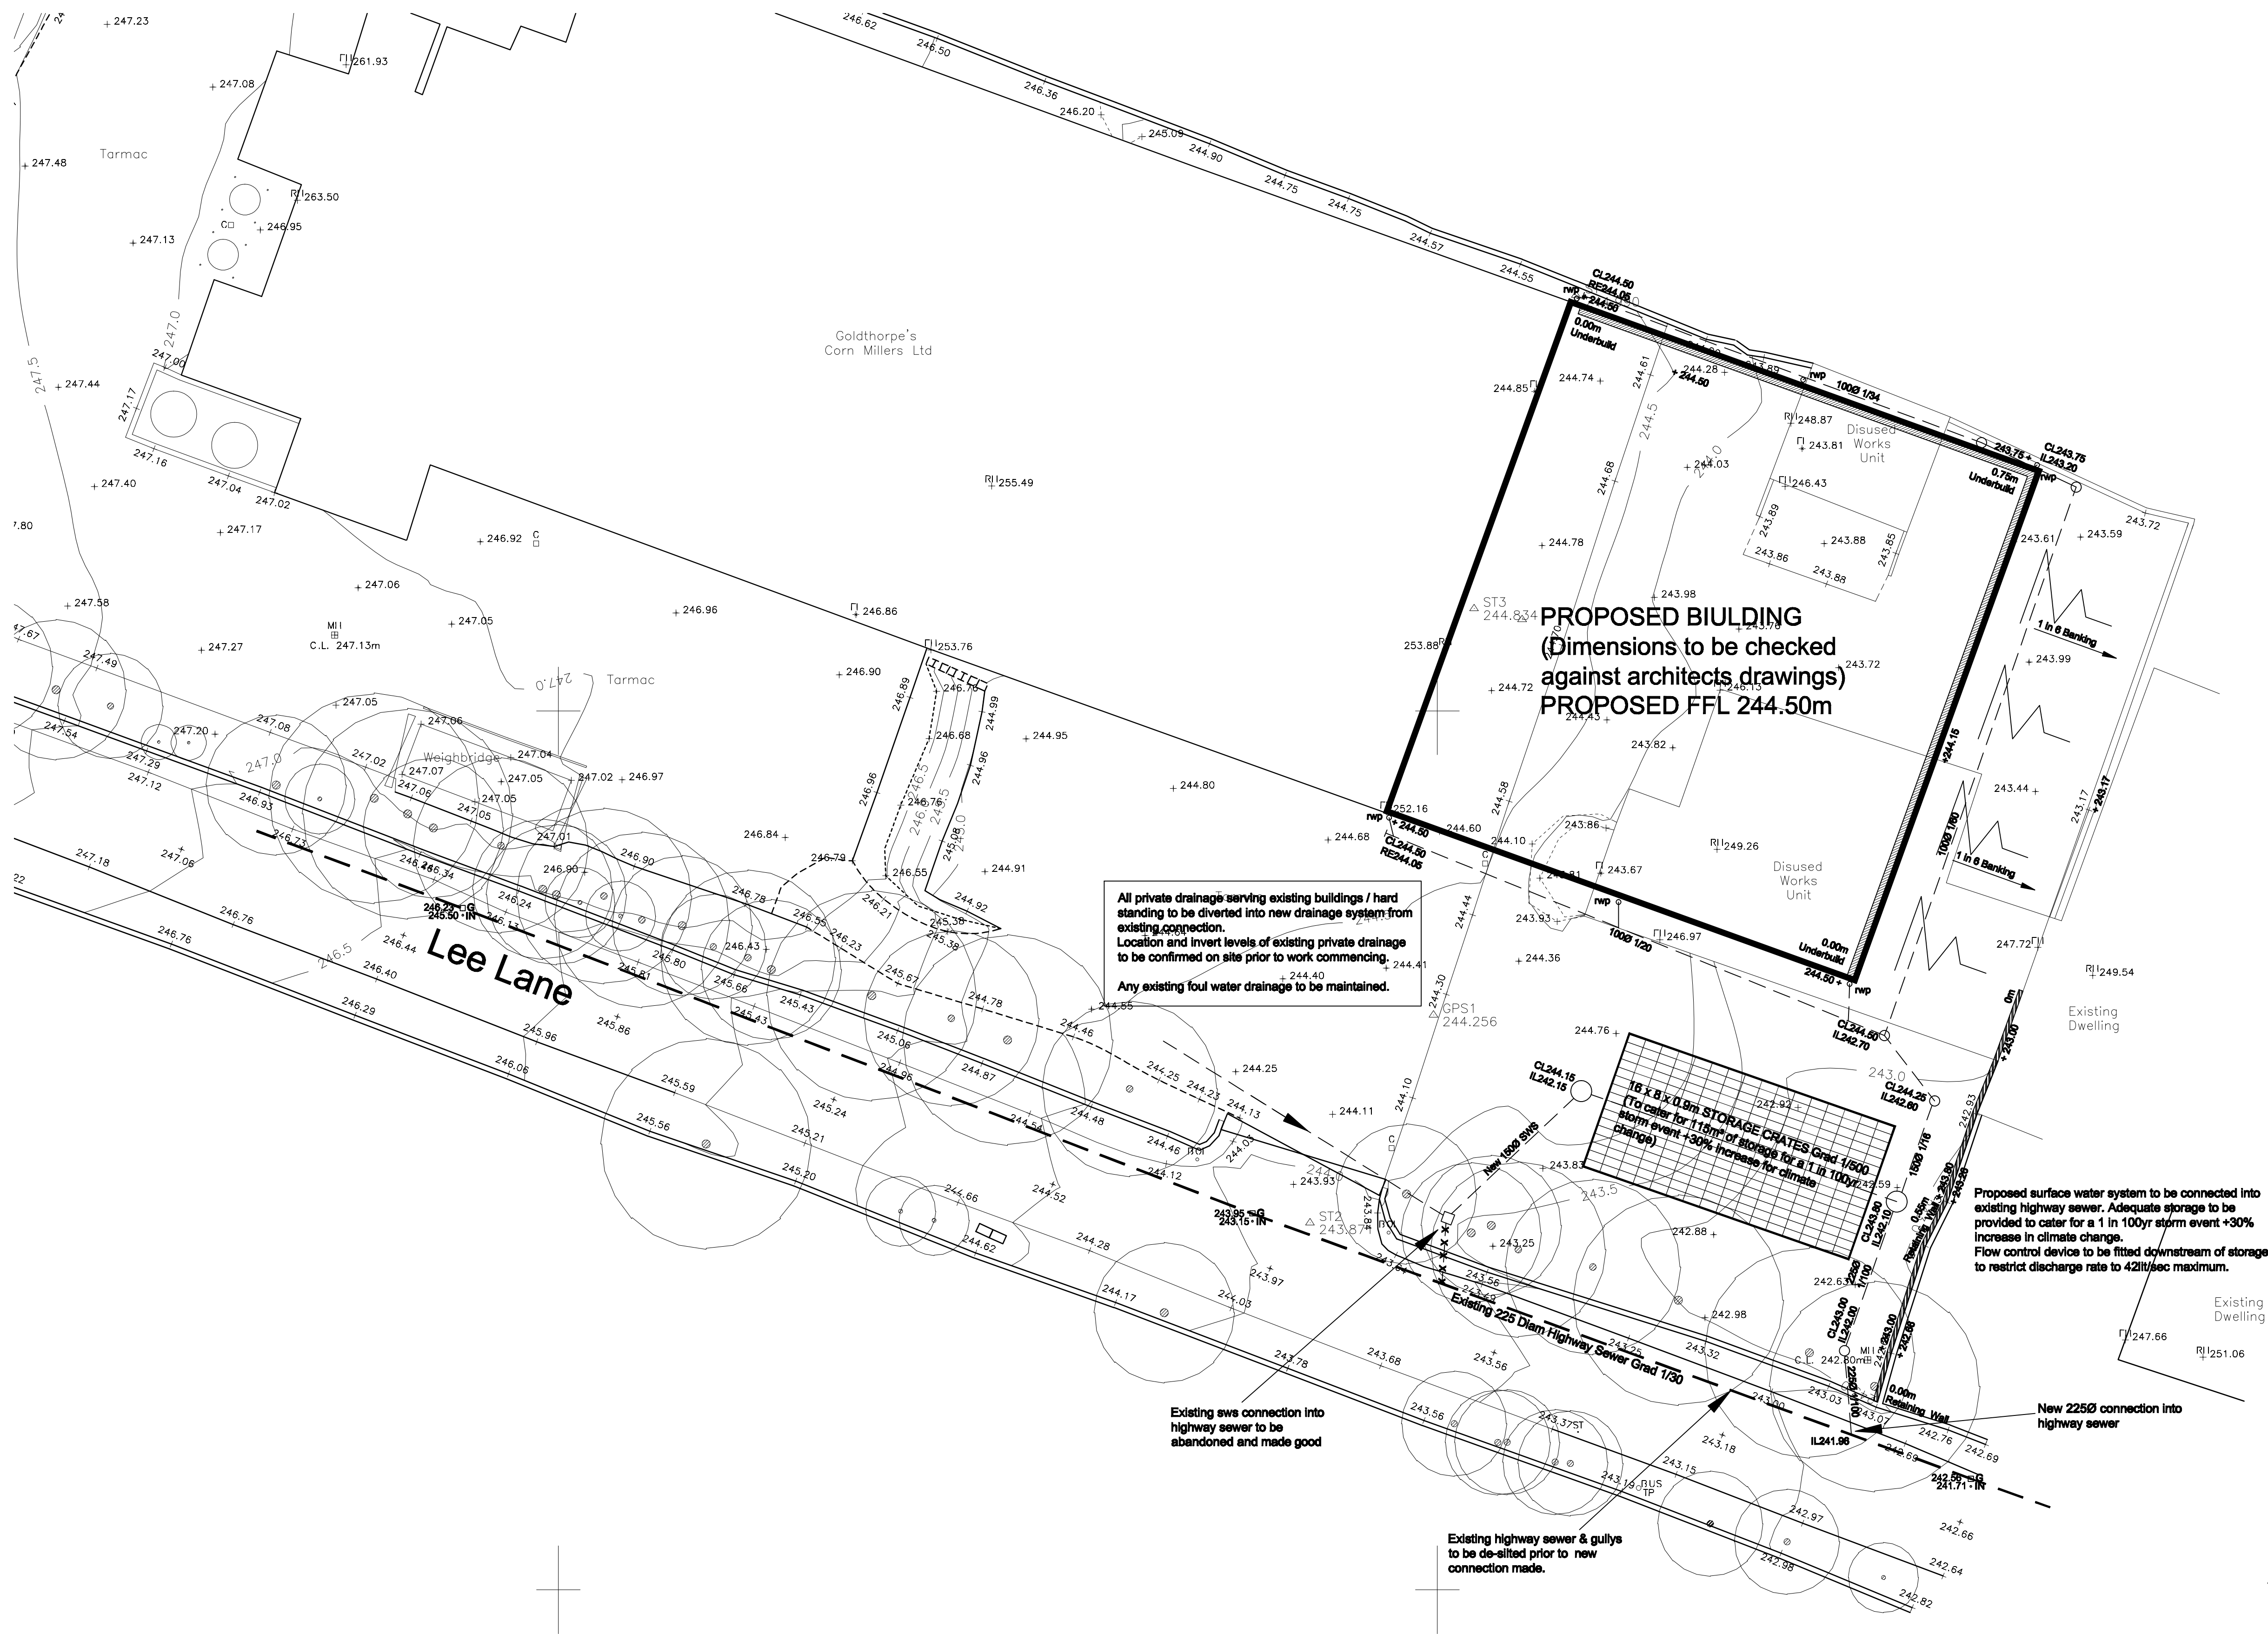

Rev A. Position of new development amended to suit clients drawings 17.08.10 JM

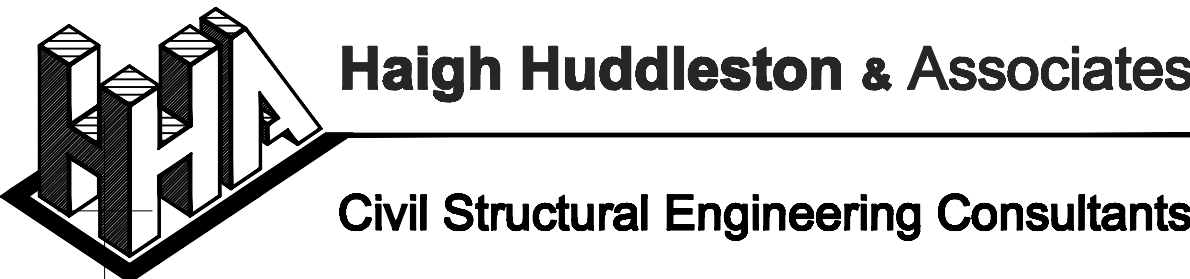

Firth Buildings, 99 - 101 Leeds Rd, Dewsbury, WF12 7BU t 01924 464342 f 01924 450662
e trevor.haigh@haighhuddleston.co.uk

Client
GOLDTHORPE'S CORN MILLERS Ltd

Project
LEE LANE MILL, MILLHOUSE GREEN

Detail
PROPOSED DRAINAGE FEASIBILITY

Dwn	Chkd	Date	Scale	Dwg No.
HS		Aug 2010	1:200@A1	E10/5225/02A