


Notes

Figured dimensions only to be taken from this drawing.
Do not scale if in doubt ask.

Rev	Date	Drawn	Description
-----	------	-------	-------------

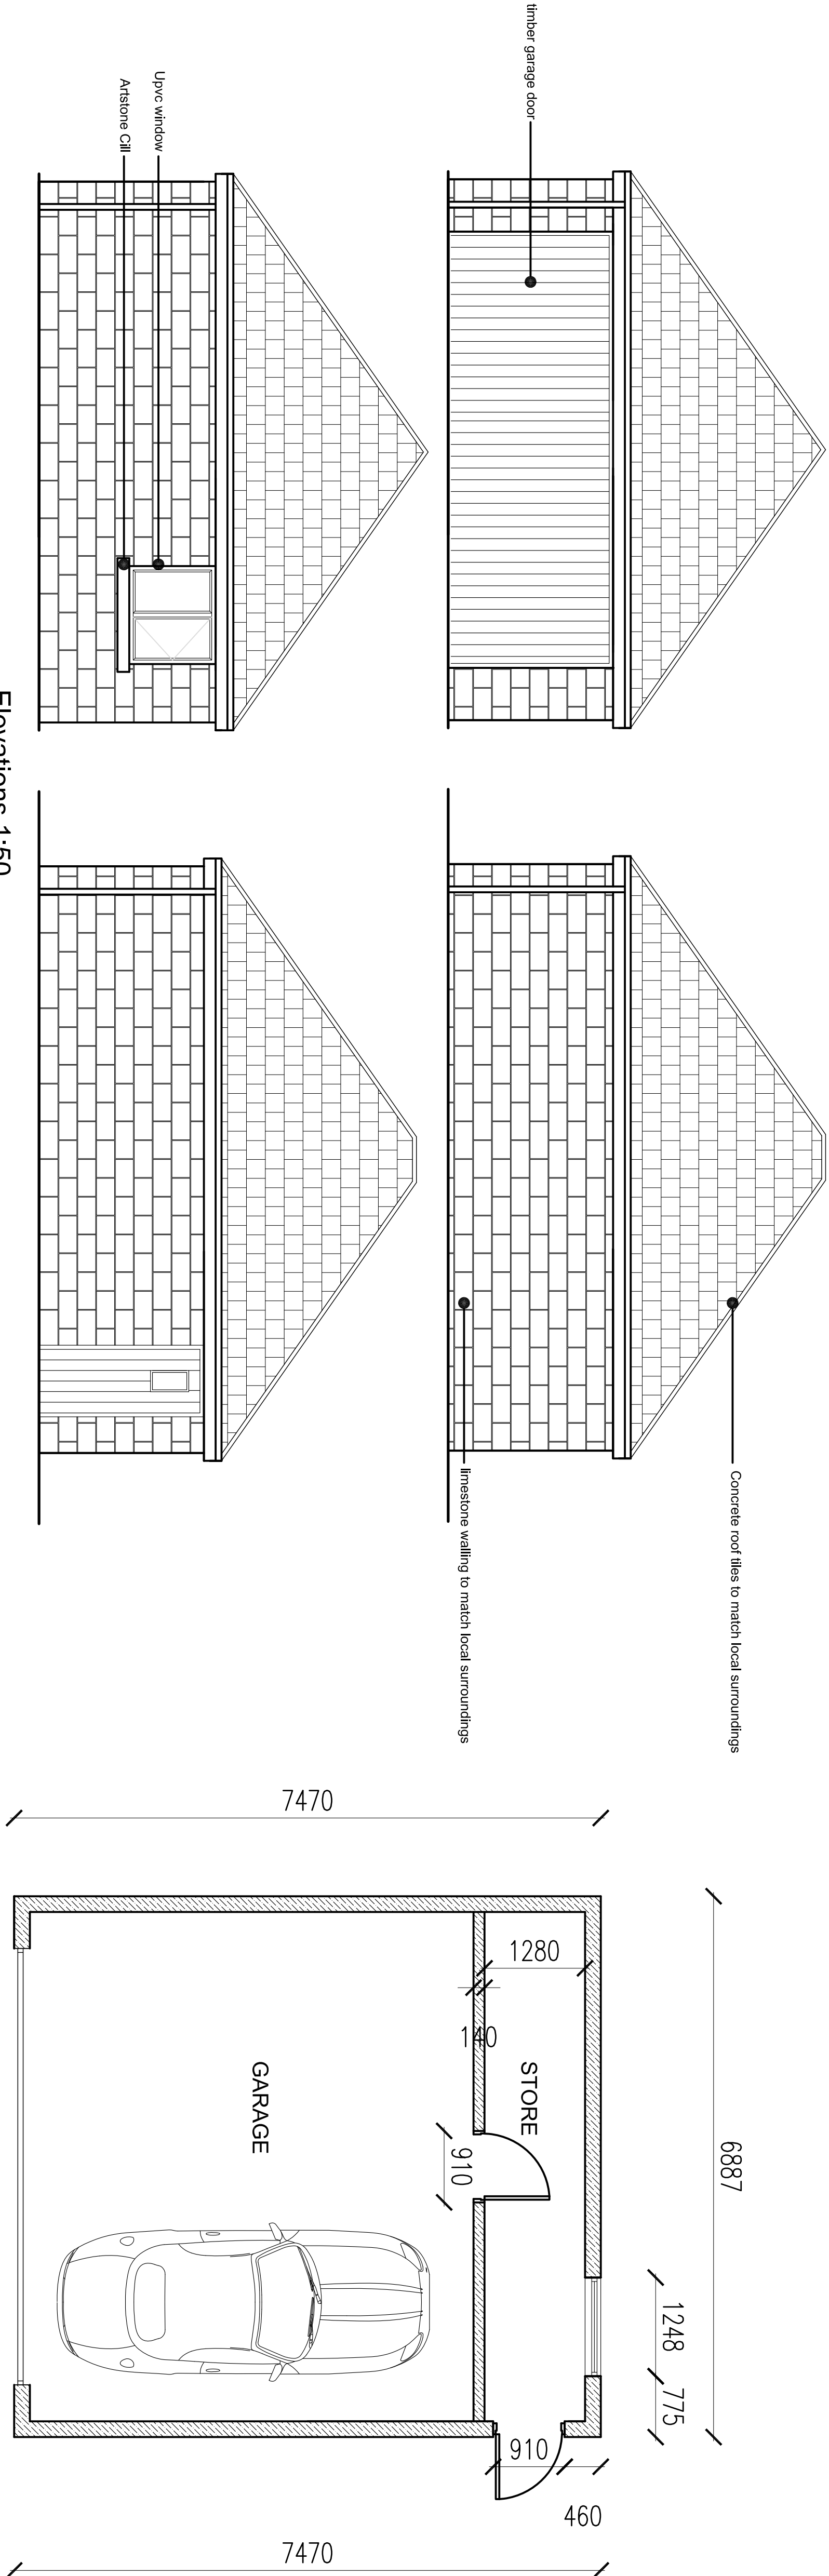

MaxDesign 			
Architecture Planning Consultancy			
1 Sunnyview, High Street, Austenfield, Doncaster DN10 6GS			
t: 01302 373383		m: 07734 339 044	
e: design@maxdesignconsultancy.co.uk		w: maxdesignconsultancy.co.uk	
status: LOCAL AUTHORITY			
client: JASON BLAND			
project: Change of Use of The Ship Inn, Elsecar			
title: Garage Details			
scale: 1:50 @ A1		date: June 2012	
project no.: 01245	drawn: MJ	number: 07	rev.: