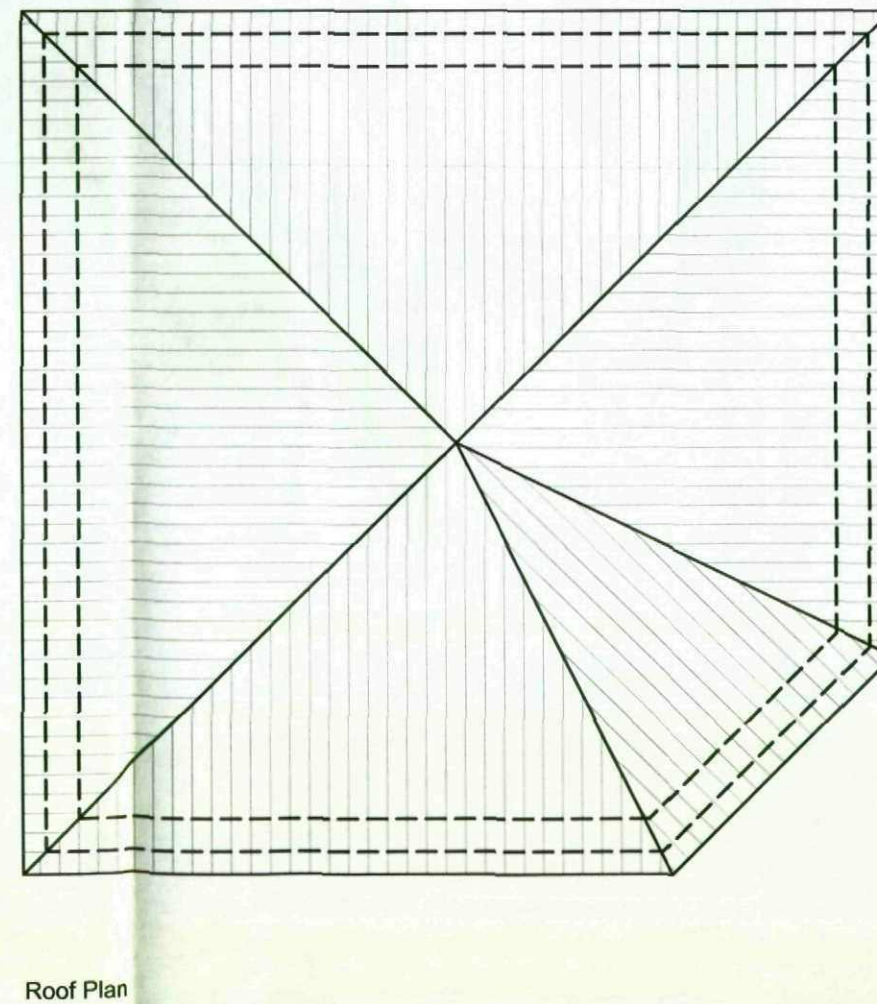
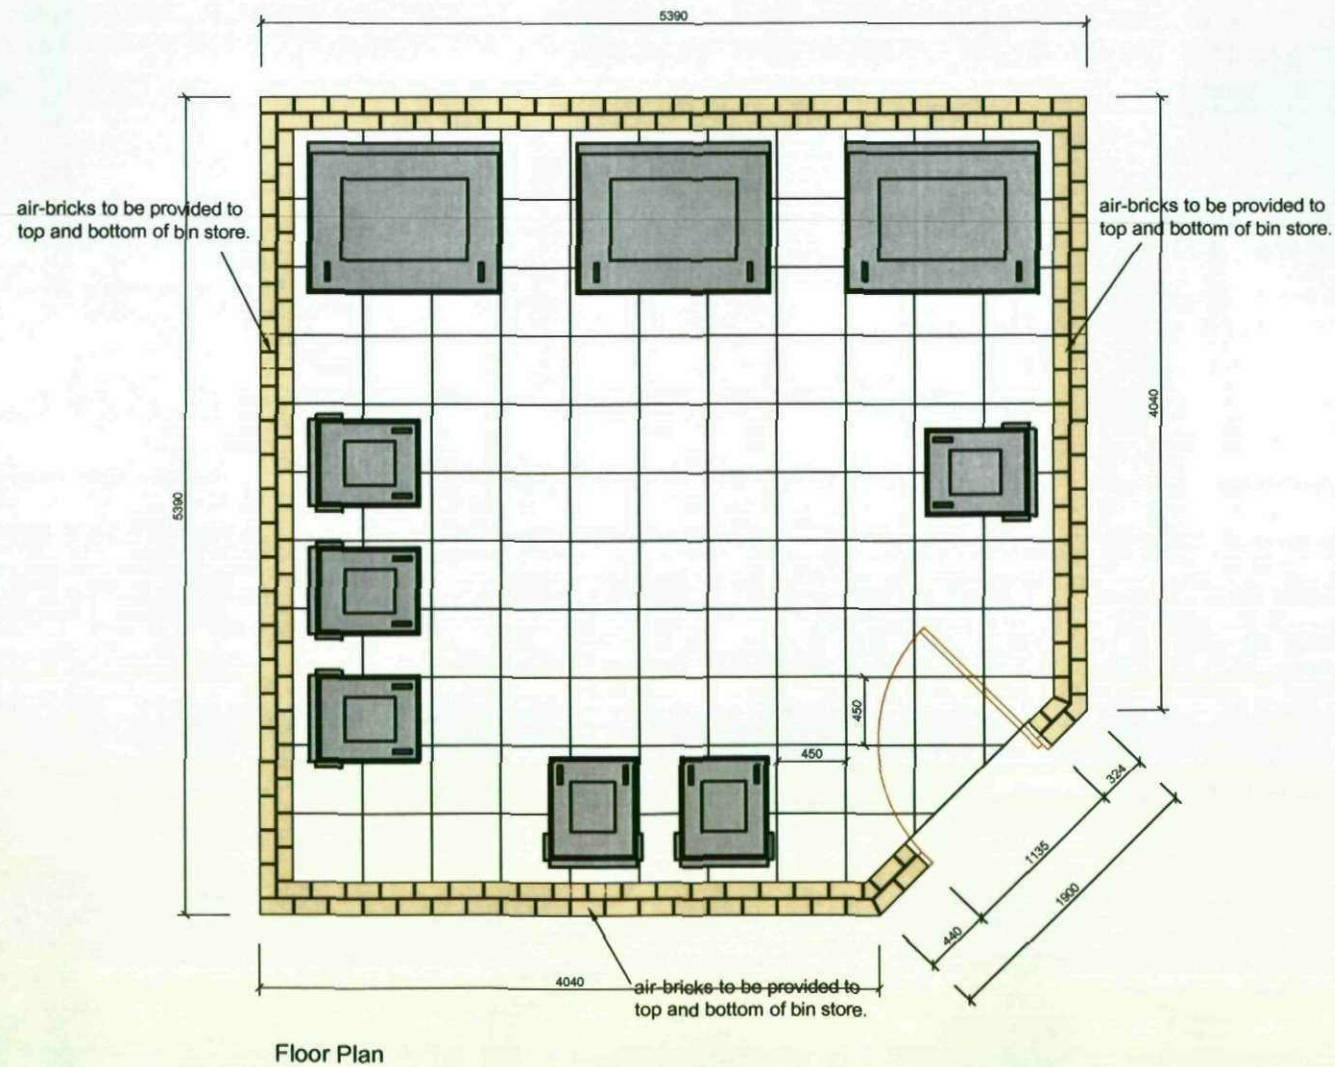
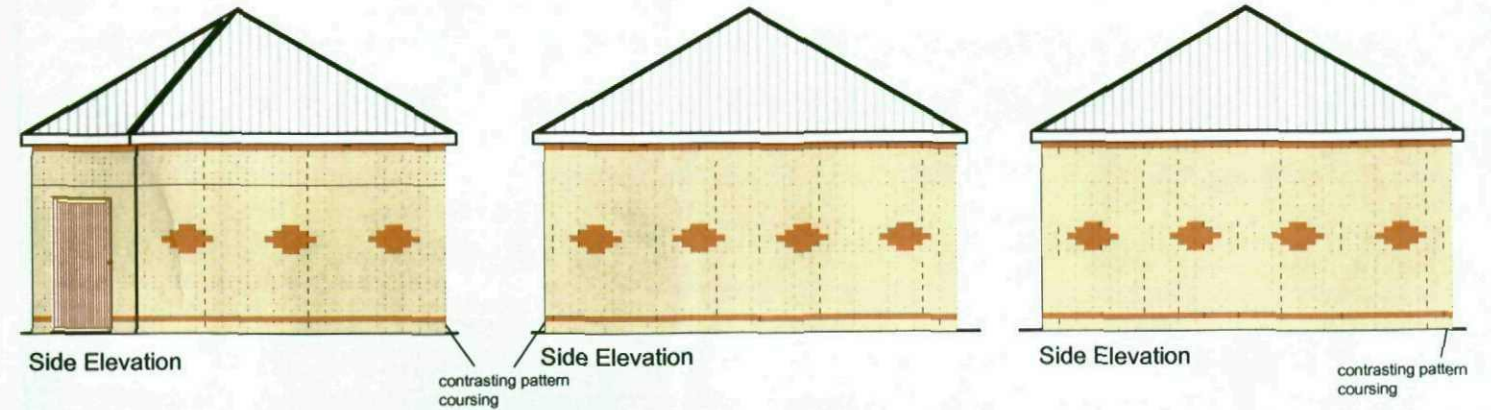
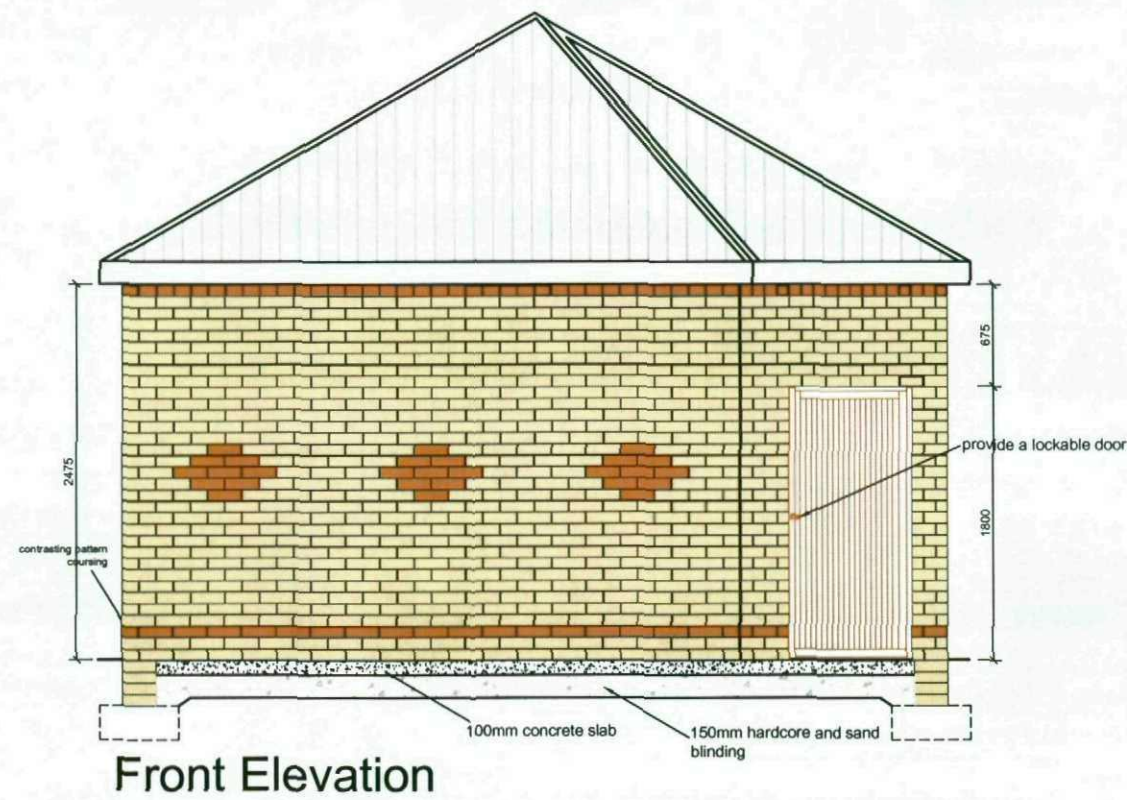


Rev	Details	Date	Int
Haslam Homes Limited Region			
Kendray Apartments			
Bin Store Detail (Brick)			
Dwg No. : HH07/003/21		Drawn : D.F.	
Date : November 2007		Checked :	
Scale : 1:20/1:50		Copyright © Haslam Homes Limited	
Haslam Homes Ltd, Ten Pound Walk, Doncaster, DN4 5HX. Tel 01302 341005. Fax 01302 341016. www.haslam-homes.co.uk			
			