



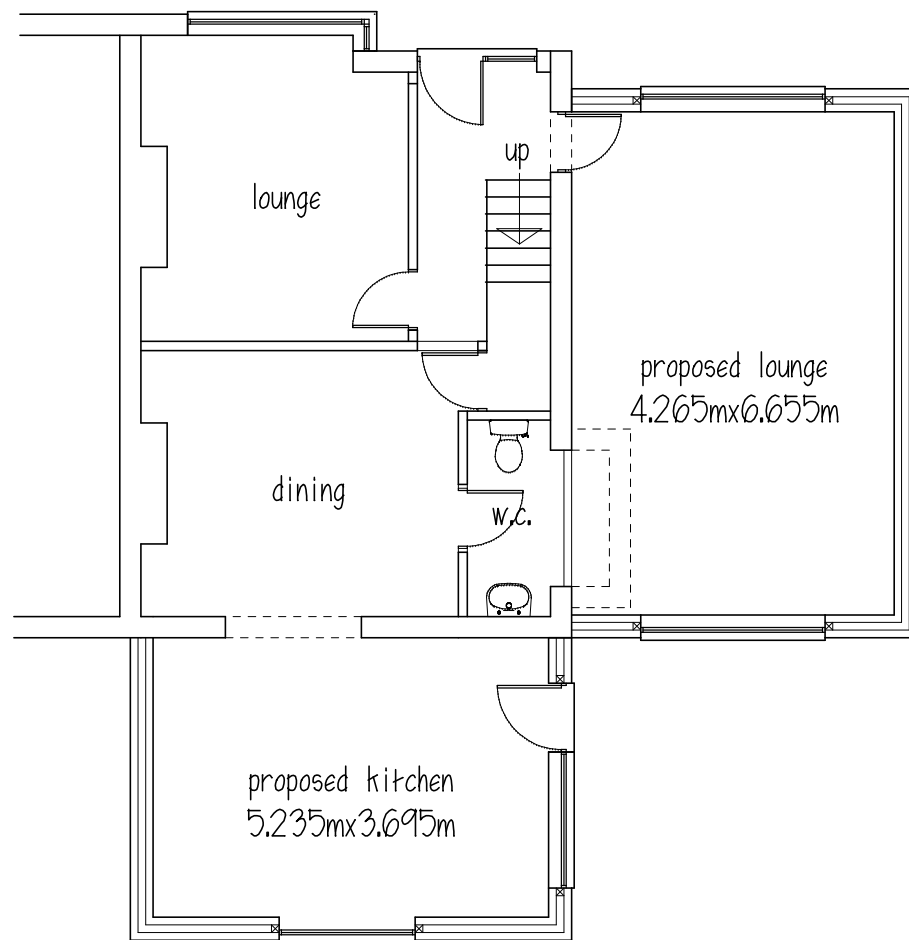


GROUND FLOOR

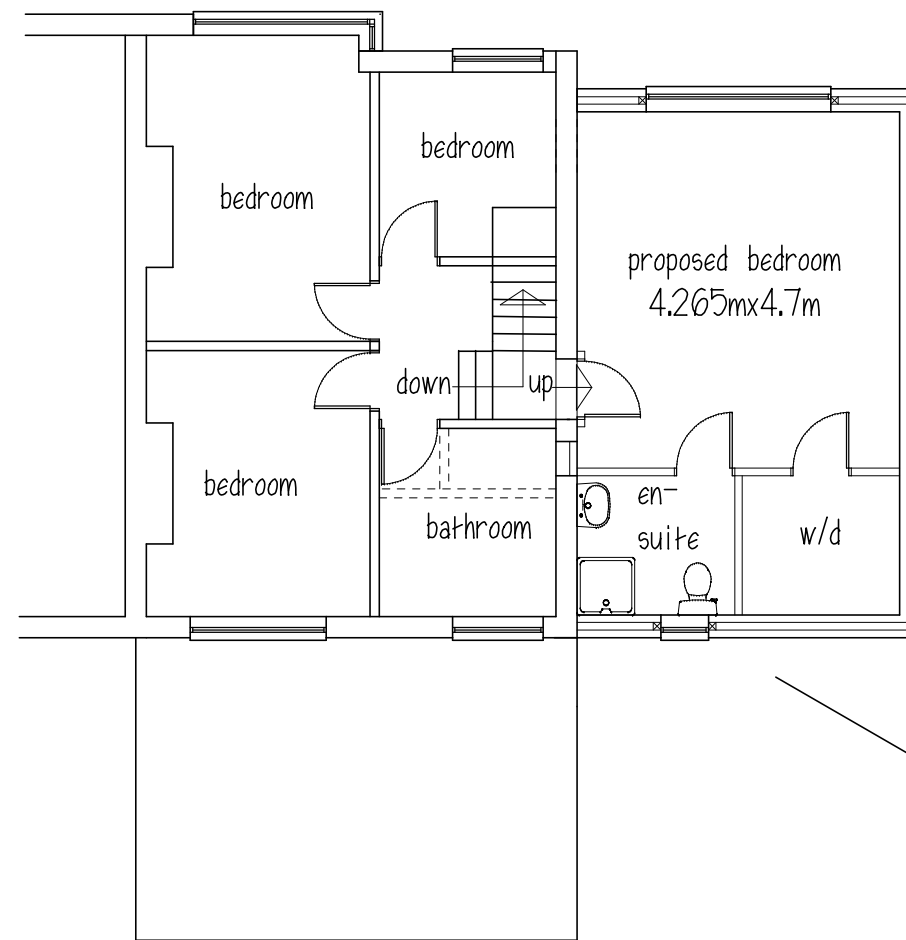


FIRST FLOOR

ROOF - concrete interlocking tiles  
to match existing  
WALLS - brick to match existing  
DOORS & WINDOWS - white UPVC

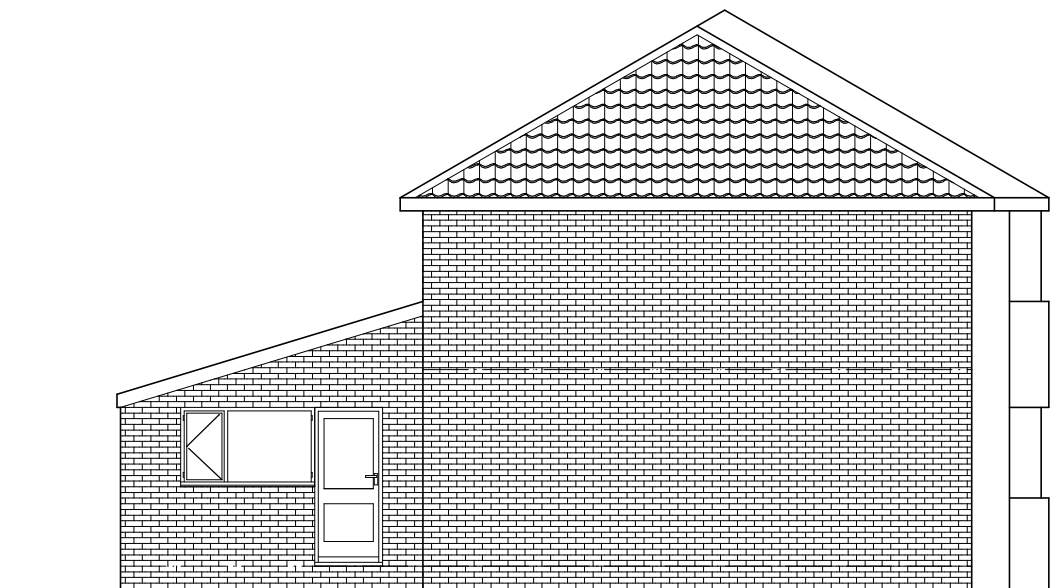


SIDE ELEVATION

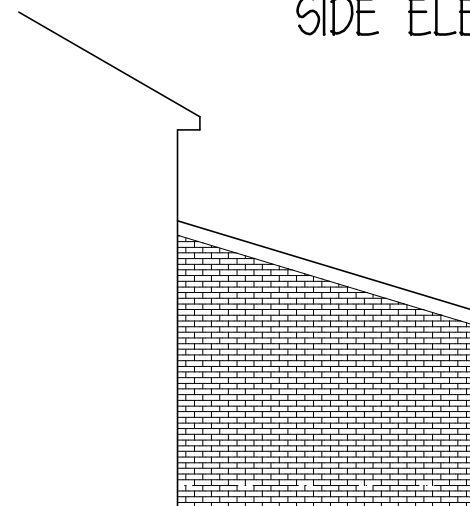


SIDE ELEVATION

Mr & Mrs POPPLEWELL

PROPOSED EXTENSIONS  
24 BENCE LANE  
DARTON

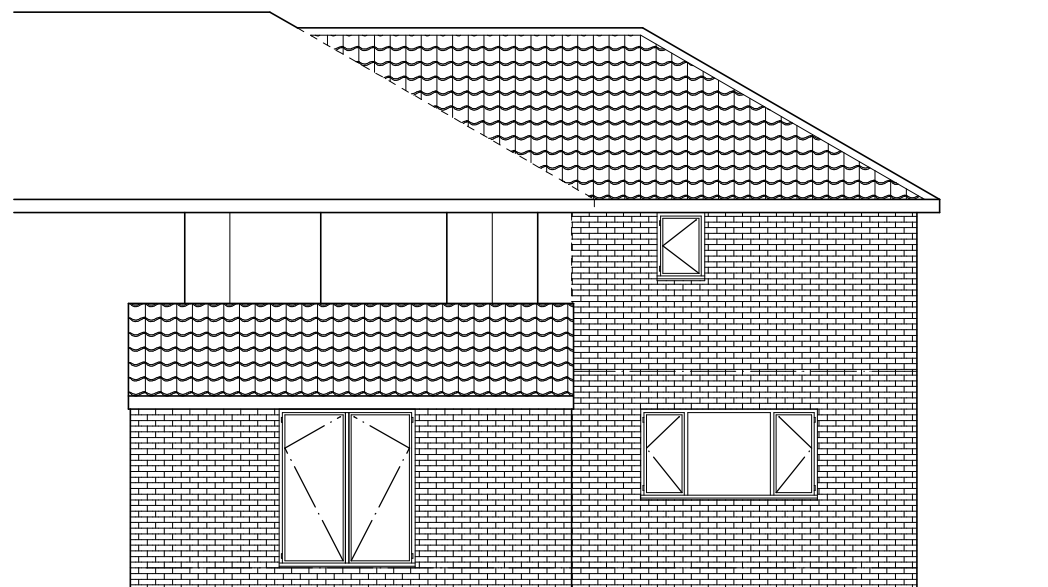

REAR ELEVATION

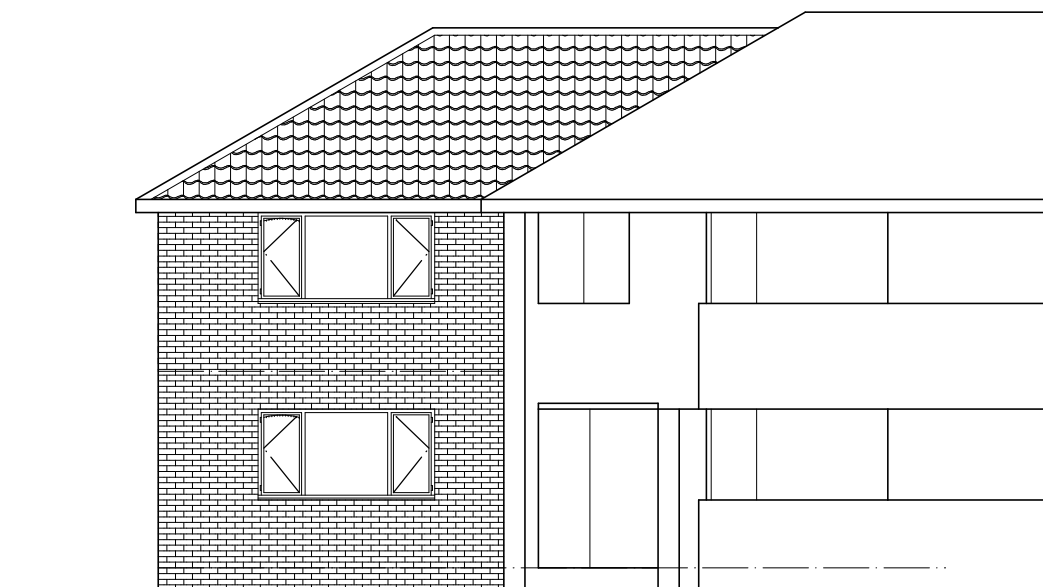


FRONT ELEVATION

PLANS & ELEVATIONS

1:100@A3 JAN. 12 Rev A

Peter Thompson

"Linwood"  
Barnsley Road  
Dodworth

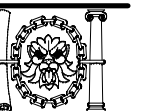

M.C.I.A.T.

t&f. 01226 201391  
Barnsley S75 3JR m. 07973251730  
e-mail peter-thompson@hotmail.co.uk