


Ground Floor Plan as Proposed

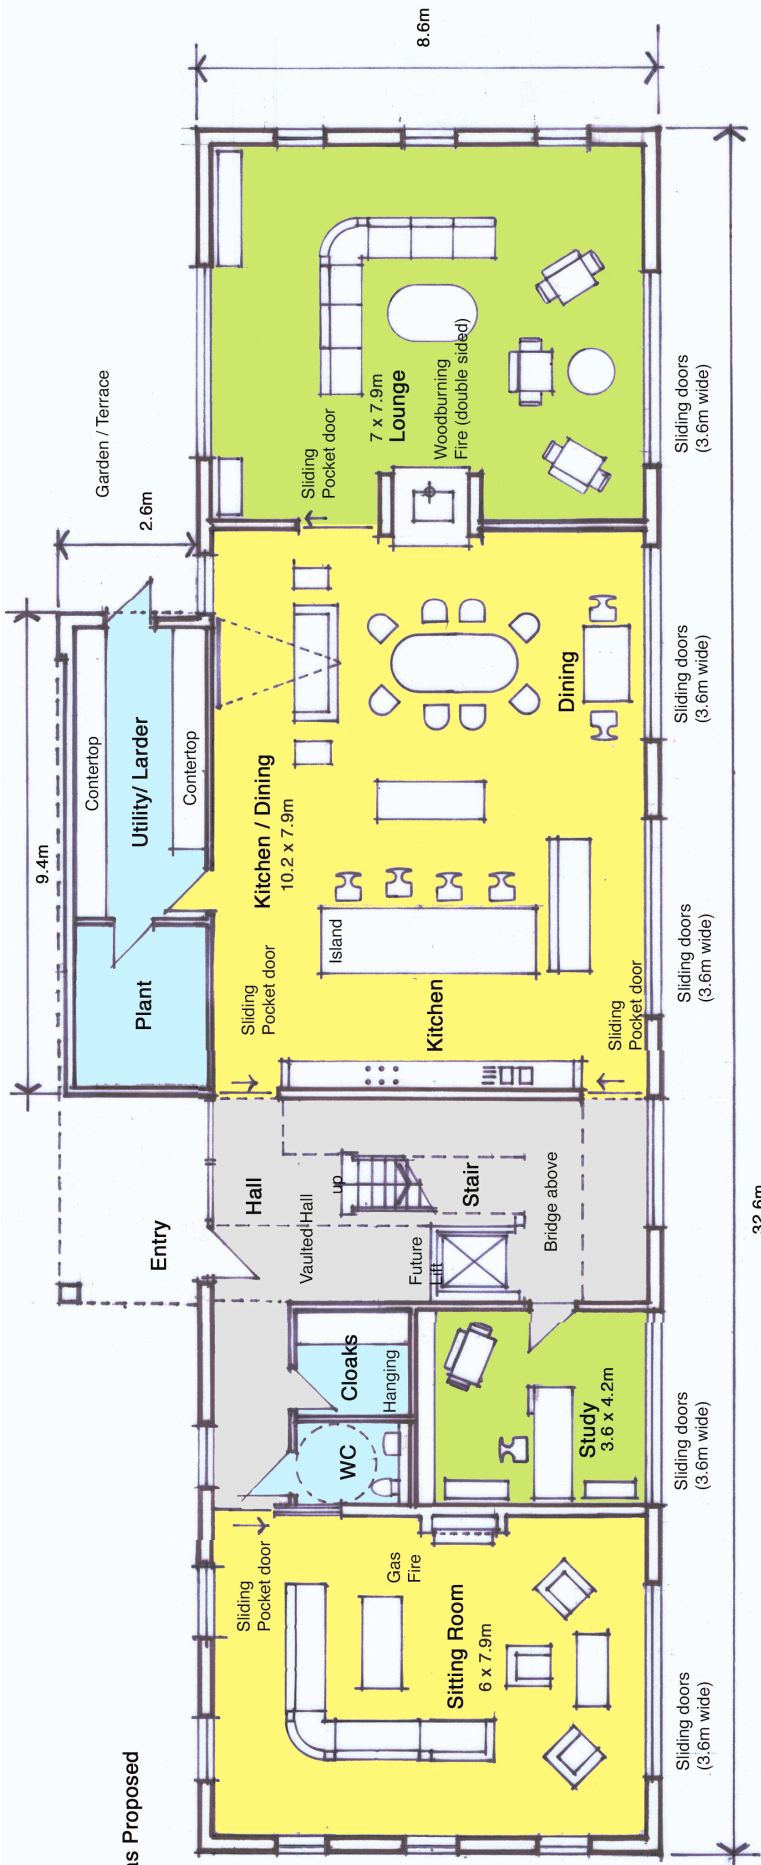

First Floor Plan as Proposed

