



General Notes
Do not scale off drawing - refer to the tree data schedule for accurate crown spread measurements.
Depictions of tree canopies are based on measurements taken to four cardinal compass points.
No liability of any kind is accepted for any omissions or inaccuracies in respect of this plan.
The original of this drawing was produced in colour; a monochrome copy should not be relied upon.
All rights reserved.

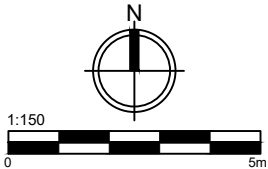

Key

- Trees**
Showing Canopy extents, category colour and tag number (with category) with optional FSB direction arrow.
- Category A**
Trees of high quality with an estimated remaining life expectancy of at least 40 years.
- Category B**
Trees of moderate quality with an estimated remaining life expectancy of at least 20 years.
- Category C**
Trees of low quality with an estimated remaining life expectancy of at least 10 years, or young trees with a stem diameter below 150 mm.
- Category U**
Trees in such a condition that they can not realistically be retained as living trees in the context of the current land use for longer than 10 years.
- Tree Groups**
Shown as dashed centre/boundary line. Colour represents category (see above)
- BS 5837:2012 Root Protection Area**

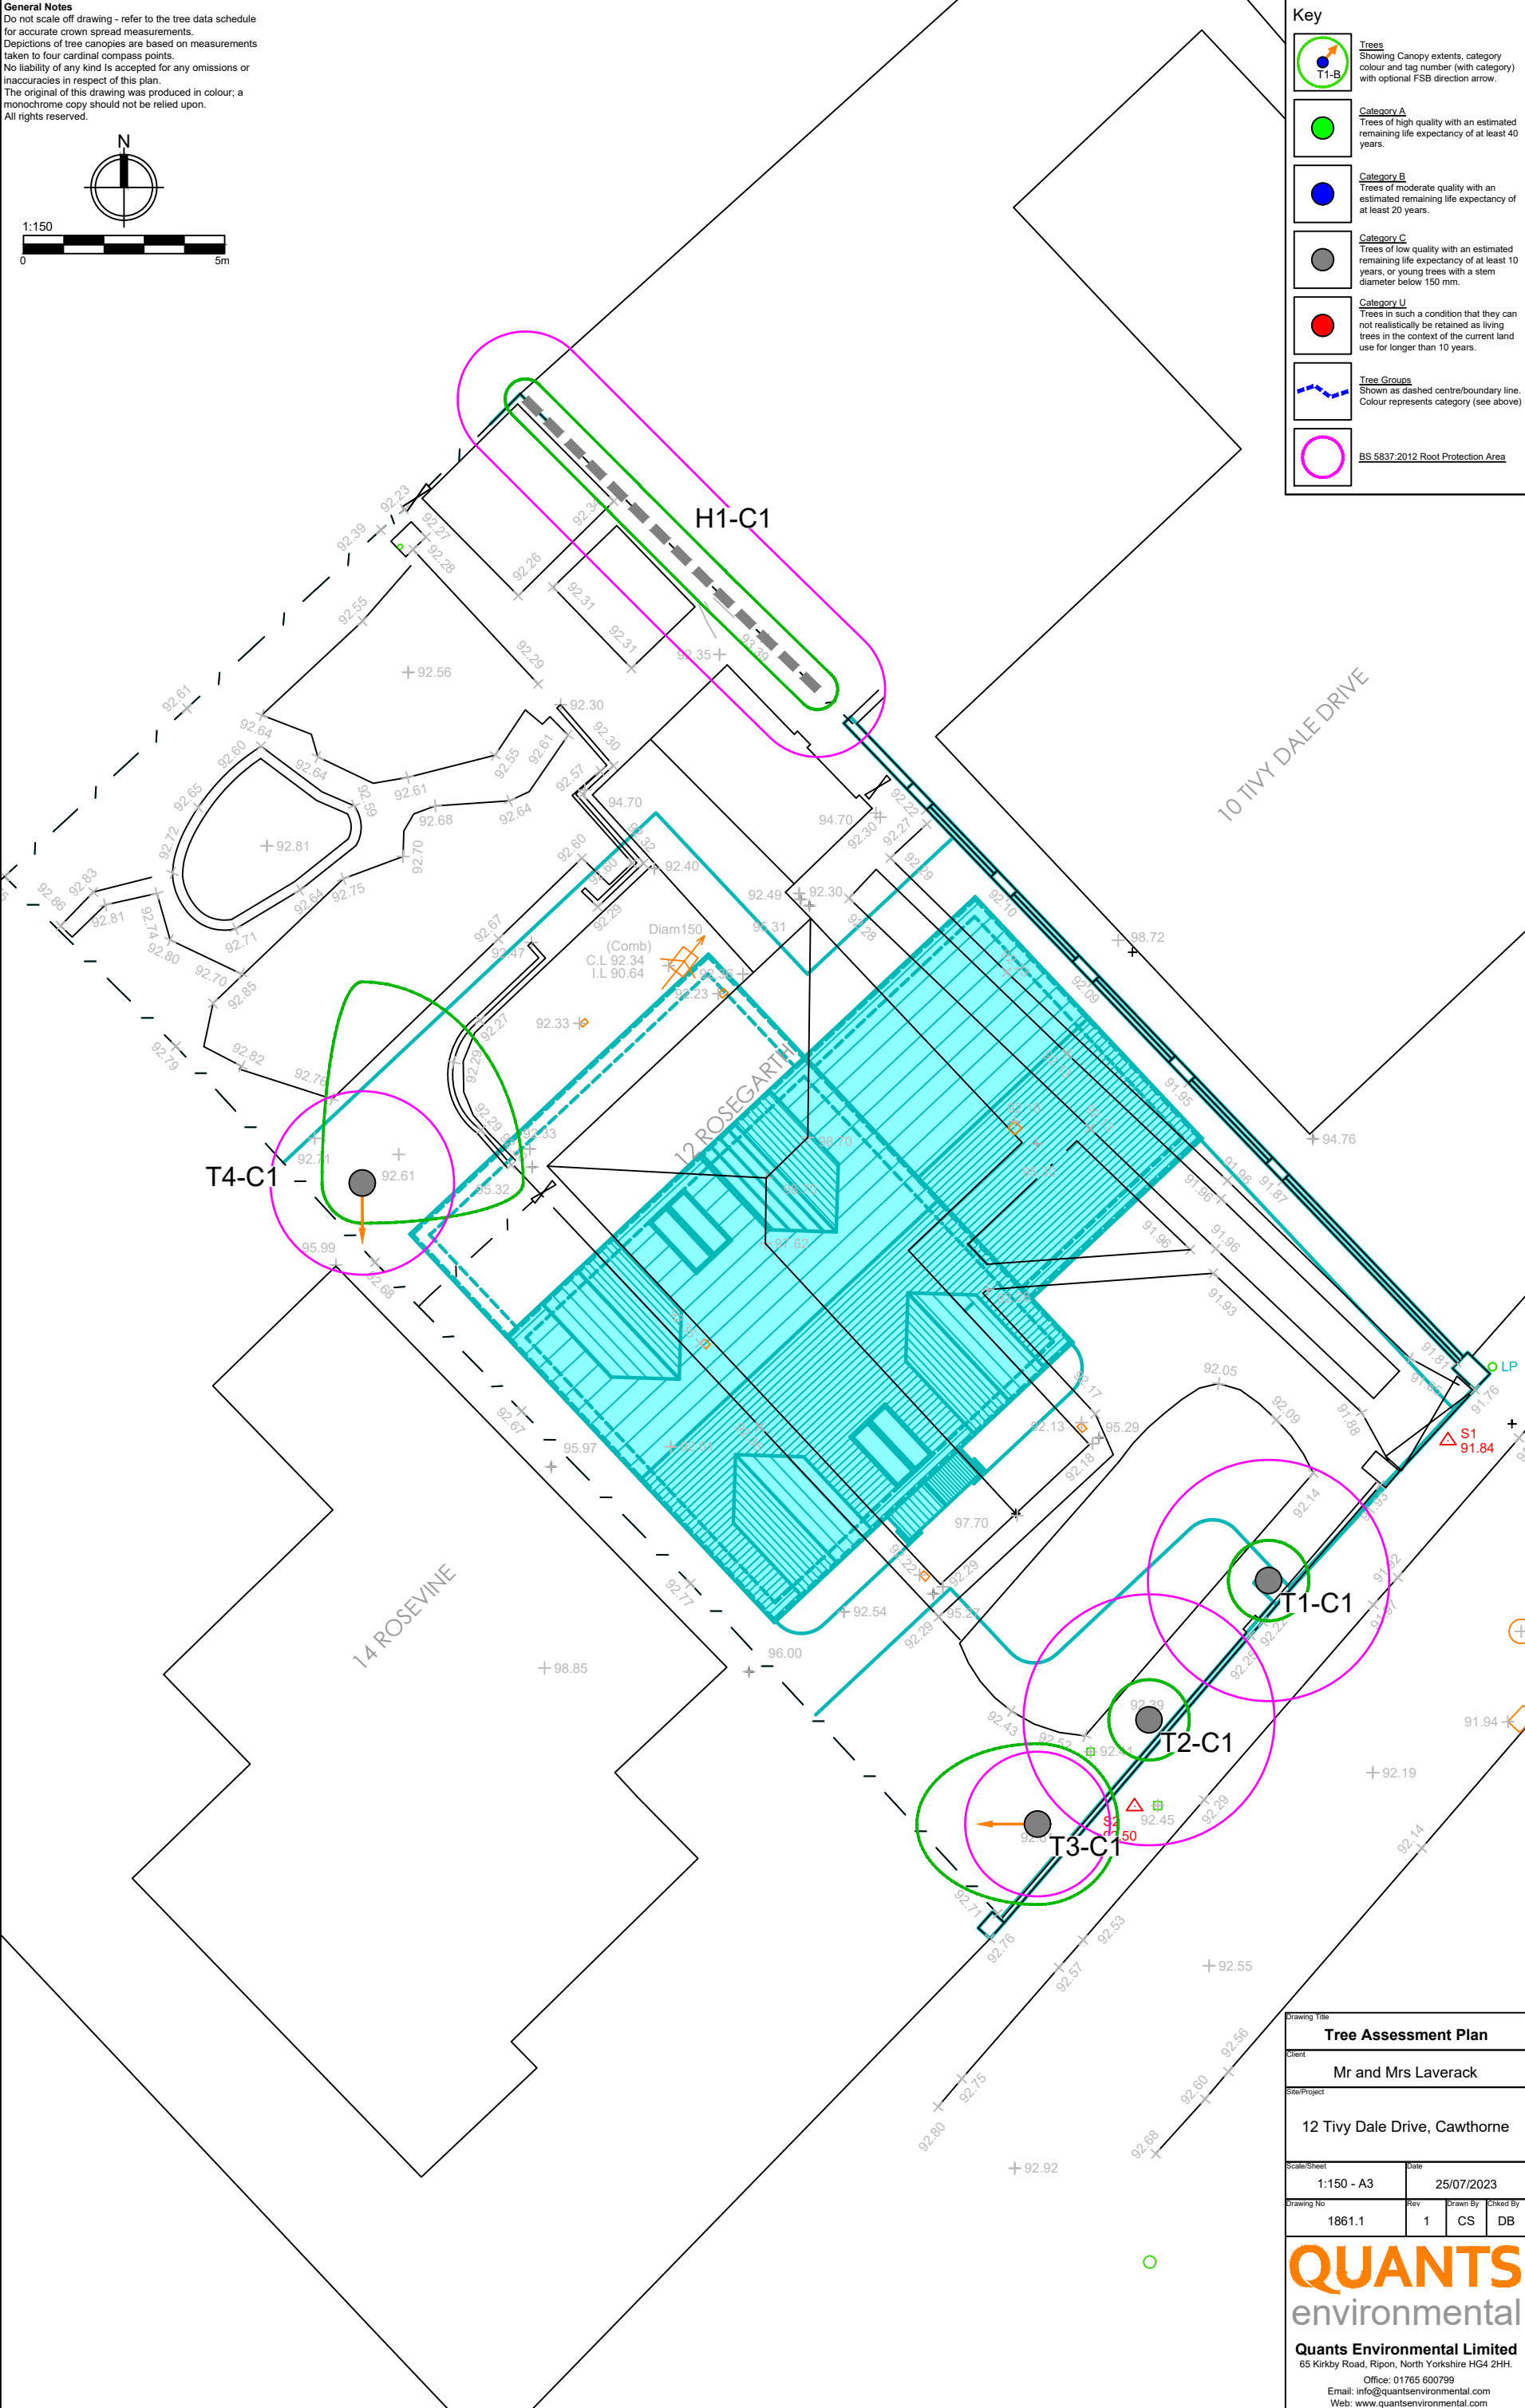

Drawing Title			
Tree Assessment Plan			
Client			
Mr and Mrs Laverack			
Site/Project			
12 Tivy Dale Drive, Cawthorne			
Scale/Sheet		Date	
1:150 - A3		25/07/2023	
Drawing No	Rev	Drawn By	Checked By
1861.1	1	CS	DB

QUANTS
environmental

Quants Environmental Limited
65 Kirkby Road, Ripon, North Yorkshire HG4 2HH.
Office: 01765 600799
Email: info@quantsenvironmental.com
Web: www.quantsenvironmental.com