

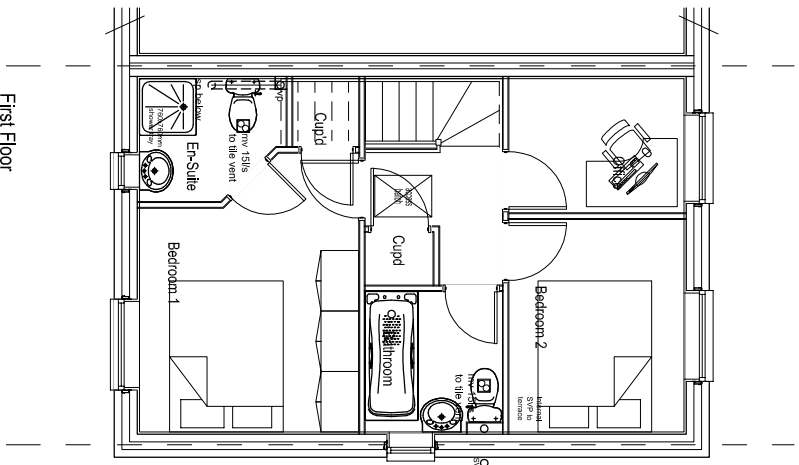
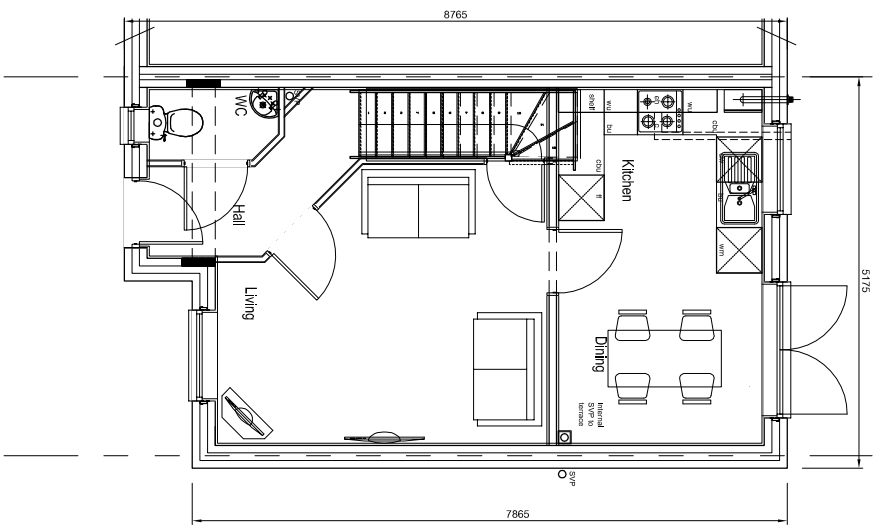


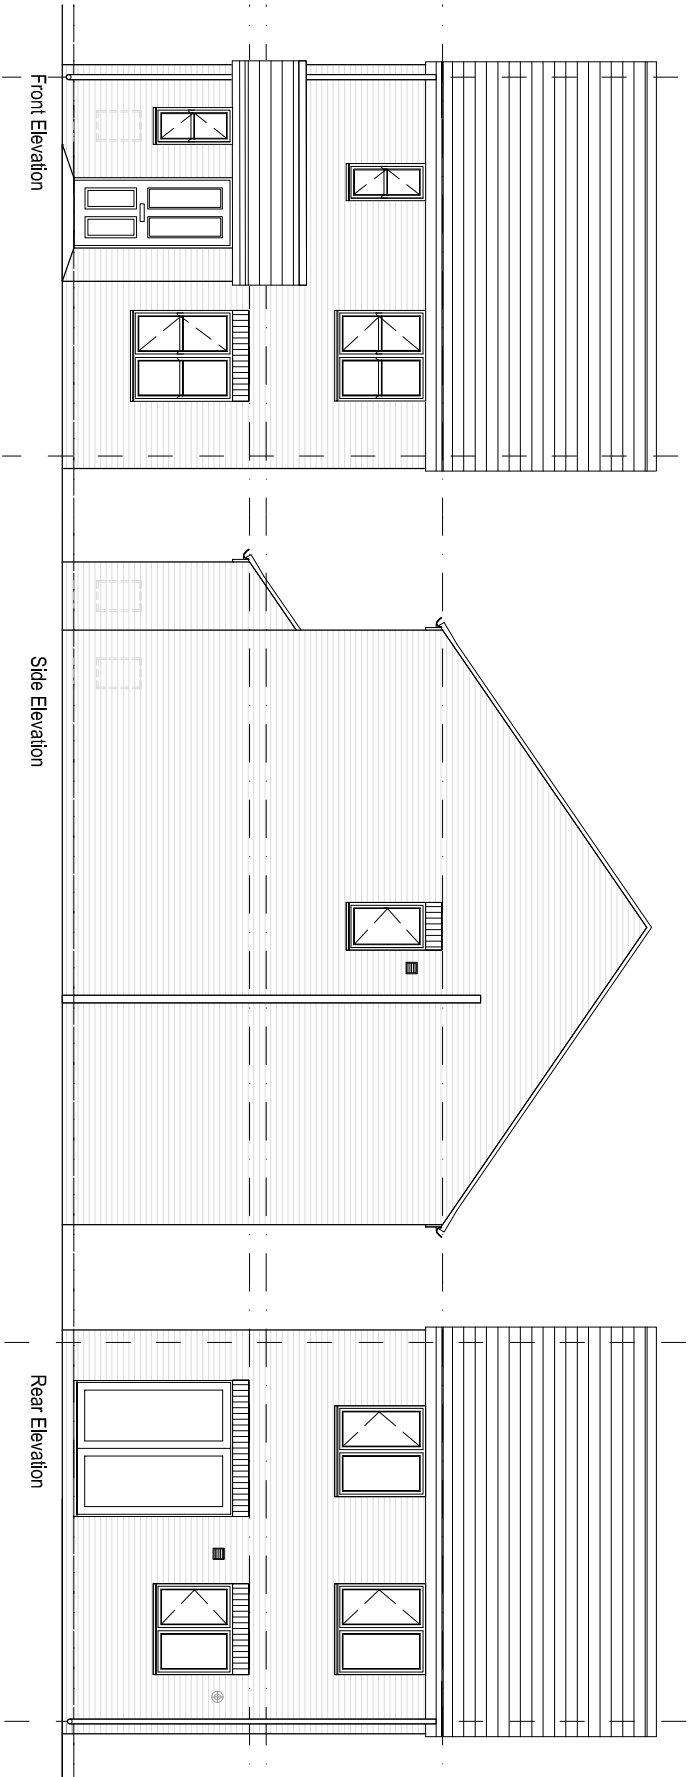

PERSIMMON
HOMES

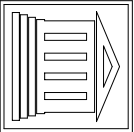

761sqft	
Hanbury	240413
HB-WD10	500@A1, 1000@A3
Plans & Elevations (Planning)	
	Rev W