




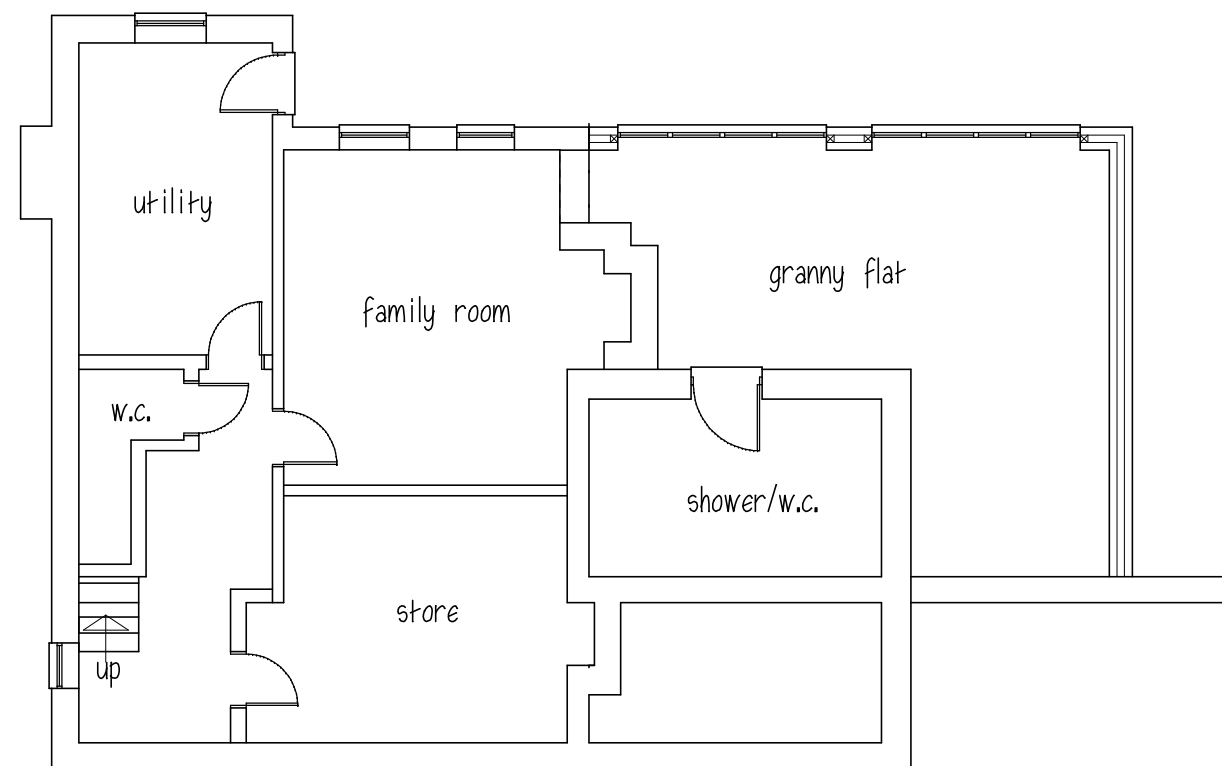

BASEMENT

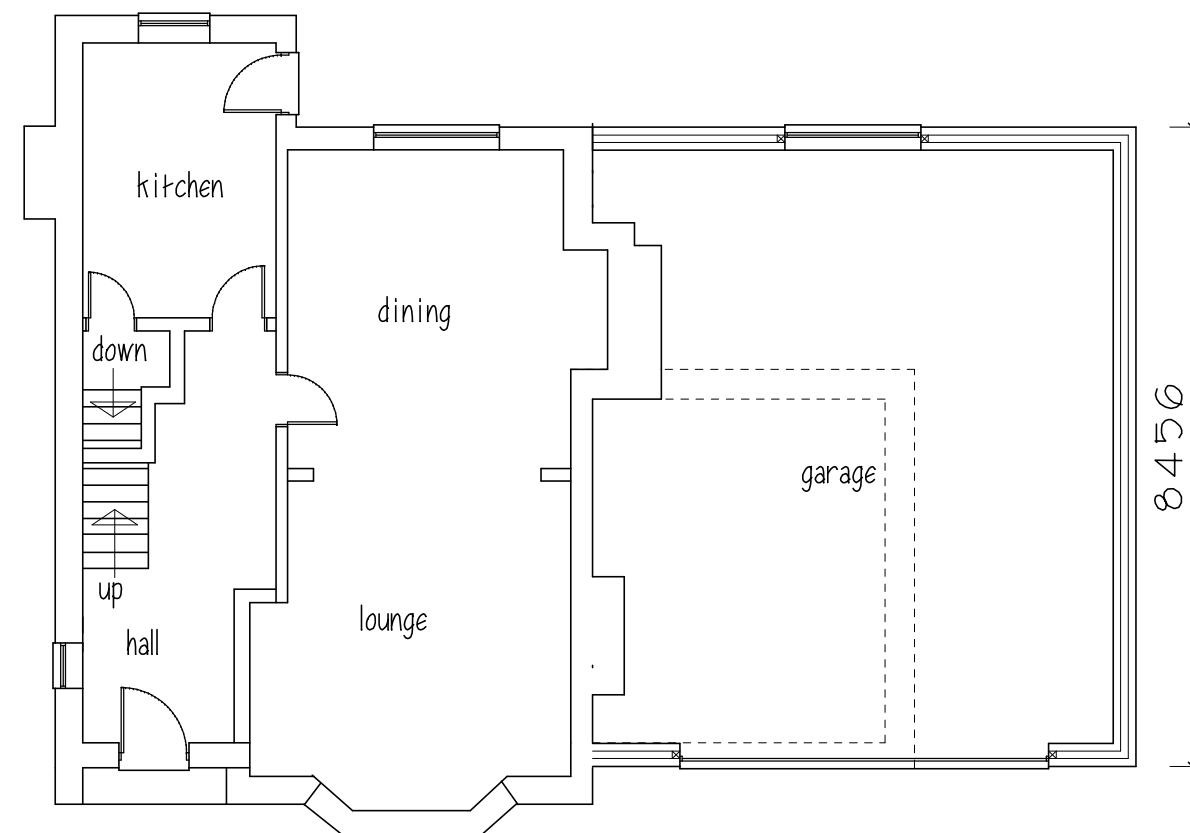


GROUND FLOOR

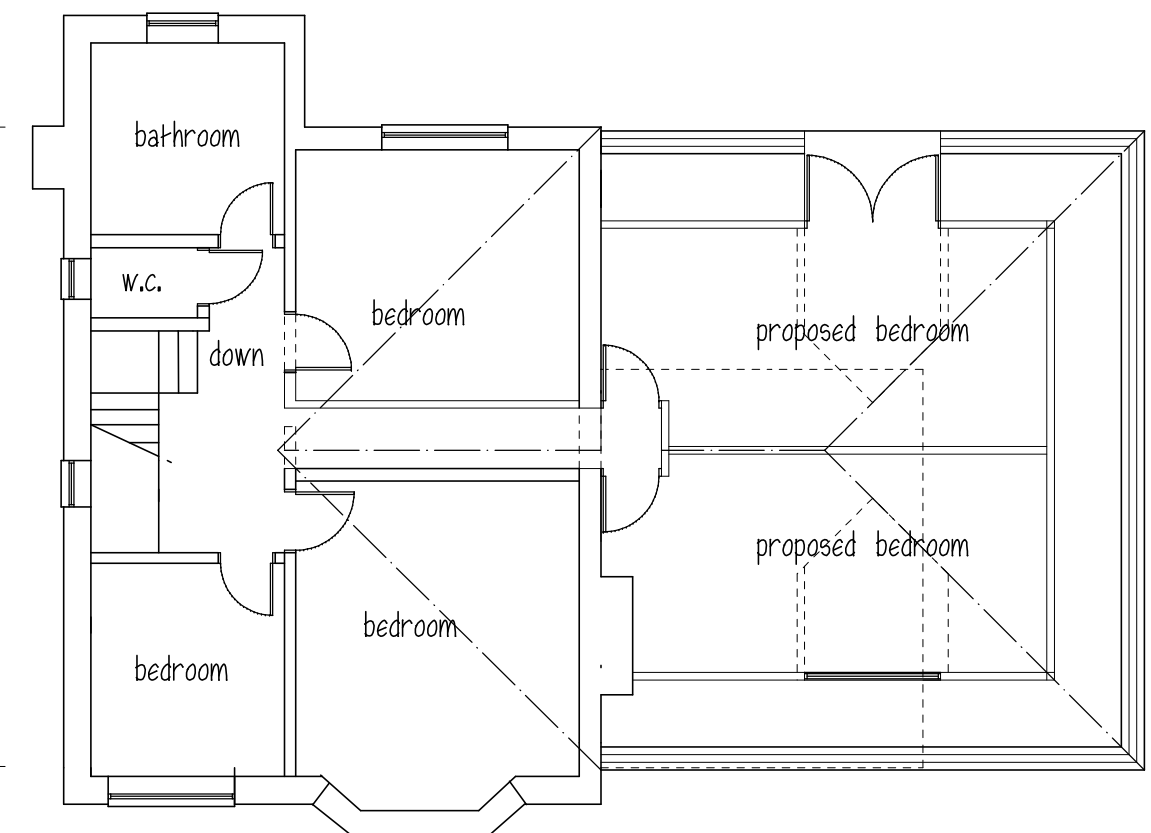

FIRST FLOOR

ROOF - tiles to match existing
WALLS - brick to match existing
WINDOWS & DOORS - white Upvc to match

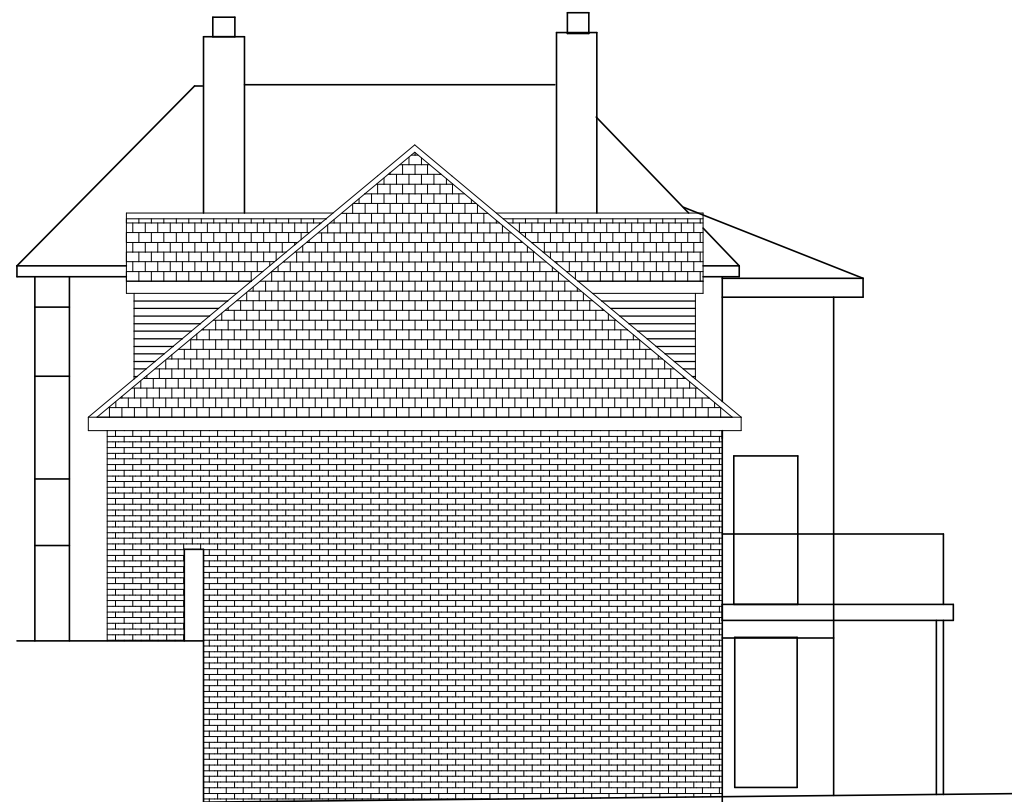

SIDE ELEVATION



FRONT ELEVATION



REAR ELEVATION

Mr & Mrs J UPSON

PROPOSED EXTENSIONN
33 ALLENDALE RD.
BARNSELY S75 1BL

PROPOSED PLANS & ELEVATIONS

1:100@A2 JUNE 21

Peter Thompson


"Linwood"

Barnsley Road

Dodworth

Barnsley S75 3JR

e-mail peter-thompson@hotmail.co.uk

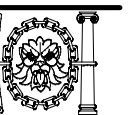

M.C.I.A.T.

t&f. 01226 201391

m. 07973251730