



© Copyright: all rights reserved.
This drawing must not be reproduced without permission.
This drawing must be read in conjunction with all relevant consultant/specialist drawings/information.
This drawing must not be used for construction unless issued for construction. All dimensions on this drawing are in millimeters (unless otherwise stated).
For Planning purposes only.

To be read in conjunction with GPS drawing:
GPS0948.4675 (0)020

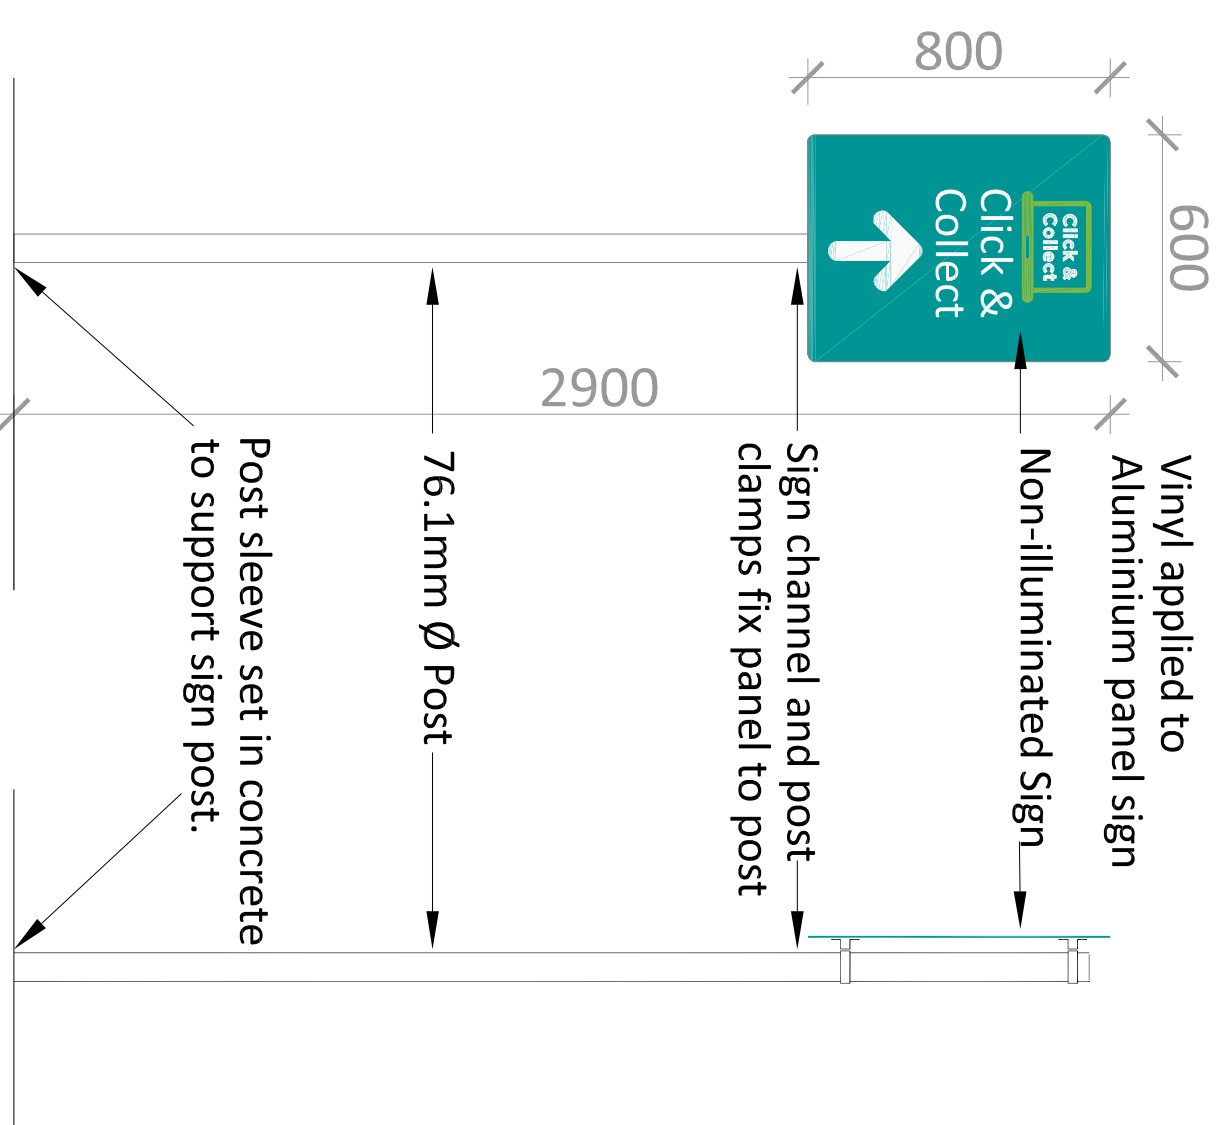


SIGN 01
Scale 1:20@A1

SIGN TYPE	DESCRIPTION
CC D1	Flat all panel to post
LOCATION	
SIGN 01	
QUANTITY	SIGN 01: 600mm x 800mm (2700mm o/a height)
01	
REF CODE	EXT-0053

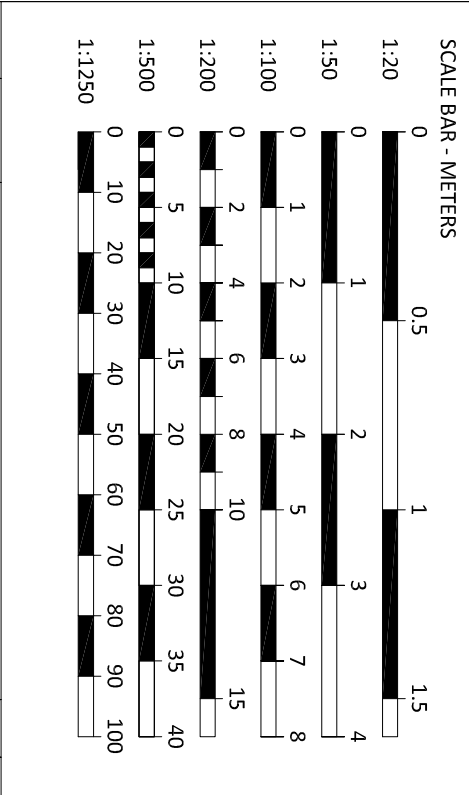


SIGN UZ
Scale 1:10@ A1

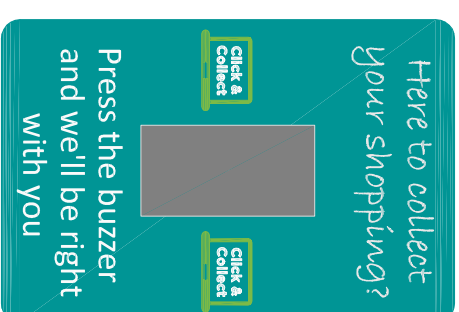

SIGN TYPE	DESCRIPTION
GCL4 (00)	Dibond panel with vinyl display
LOCATION	
SIGN 02	
QUANTITY	SIGN 02: 400mm x 600mm (120mm x 230mm buzzer)
03	
REF CODE	EXT-

SIGN TYPE		DESCRIPTION
DT SP3 (0)		Flat aluminium panels with aluminium angle to outer edges
LOCATION		
SIGN 04		
QUANTITY		SPECIFICATION
02		SIGN 04: 4800mm x 1800mm
REF CODE		EXT-0000

SIGN 04 Scale 1:50@ A1

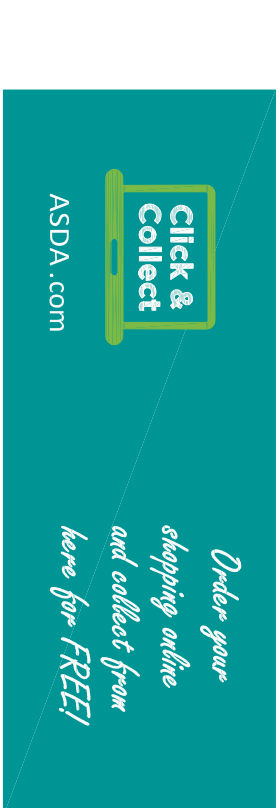


Click & Collect ASDA.com Click & Collect	
SIGN 03B	
Scale 1:50 @ A1	
SIGN TYPE	DESCRIPTION
DT CAN4 (0)	1000mm aluminium tray with 75mm returns (3x externally illuminated)
LOCATION	
SIGN 03	SPECIFICATION
QUANTITY	03A: 10900mm x 1000mm (x2) 03B: 4800mm x 1000mm (x2)
04	
REF CODE	EXT-0000

Scale 1:50@ A1




Signage Plan

Scale 1:200 @ A1

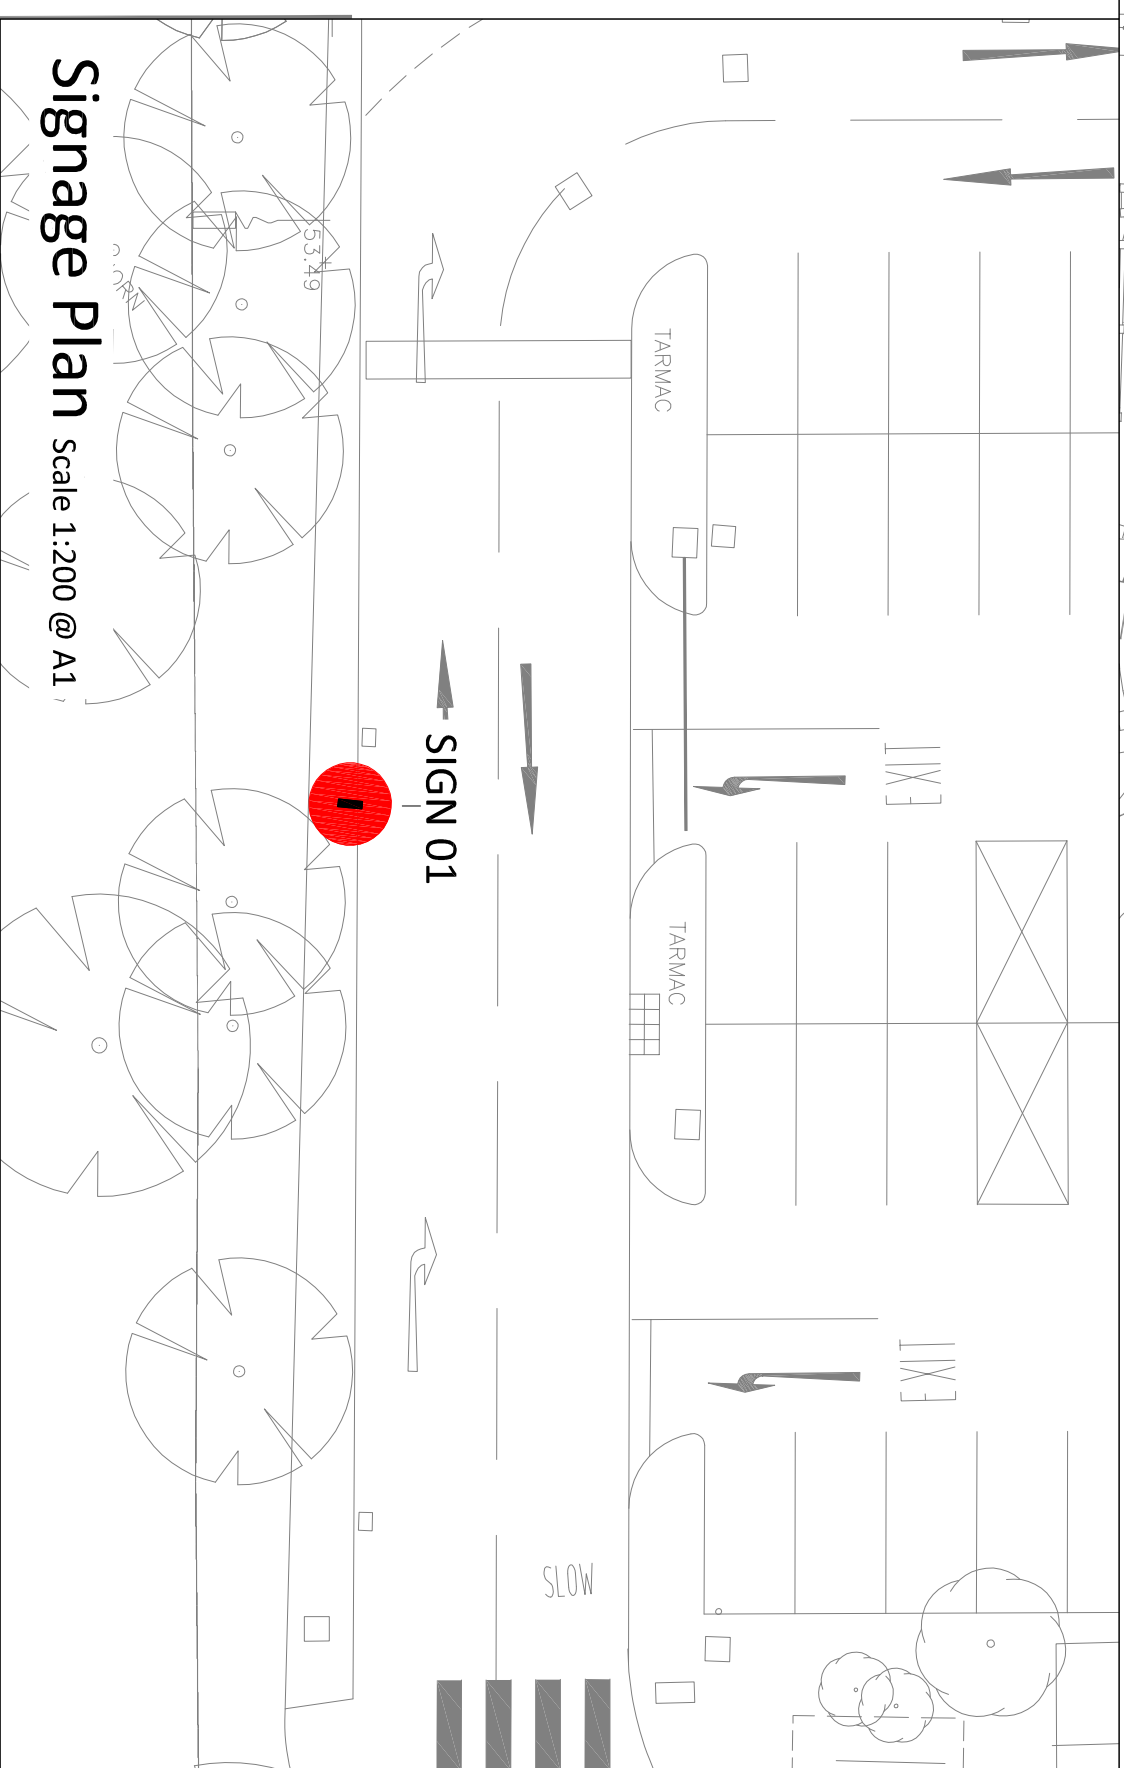

Site Location

Scale 1:500 @ A1

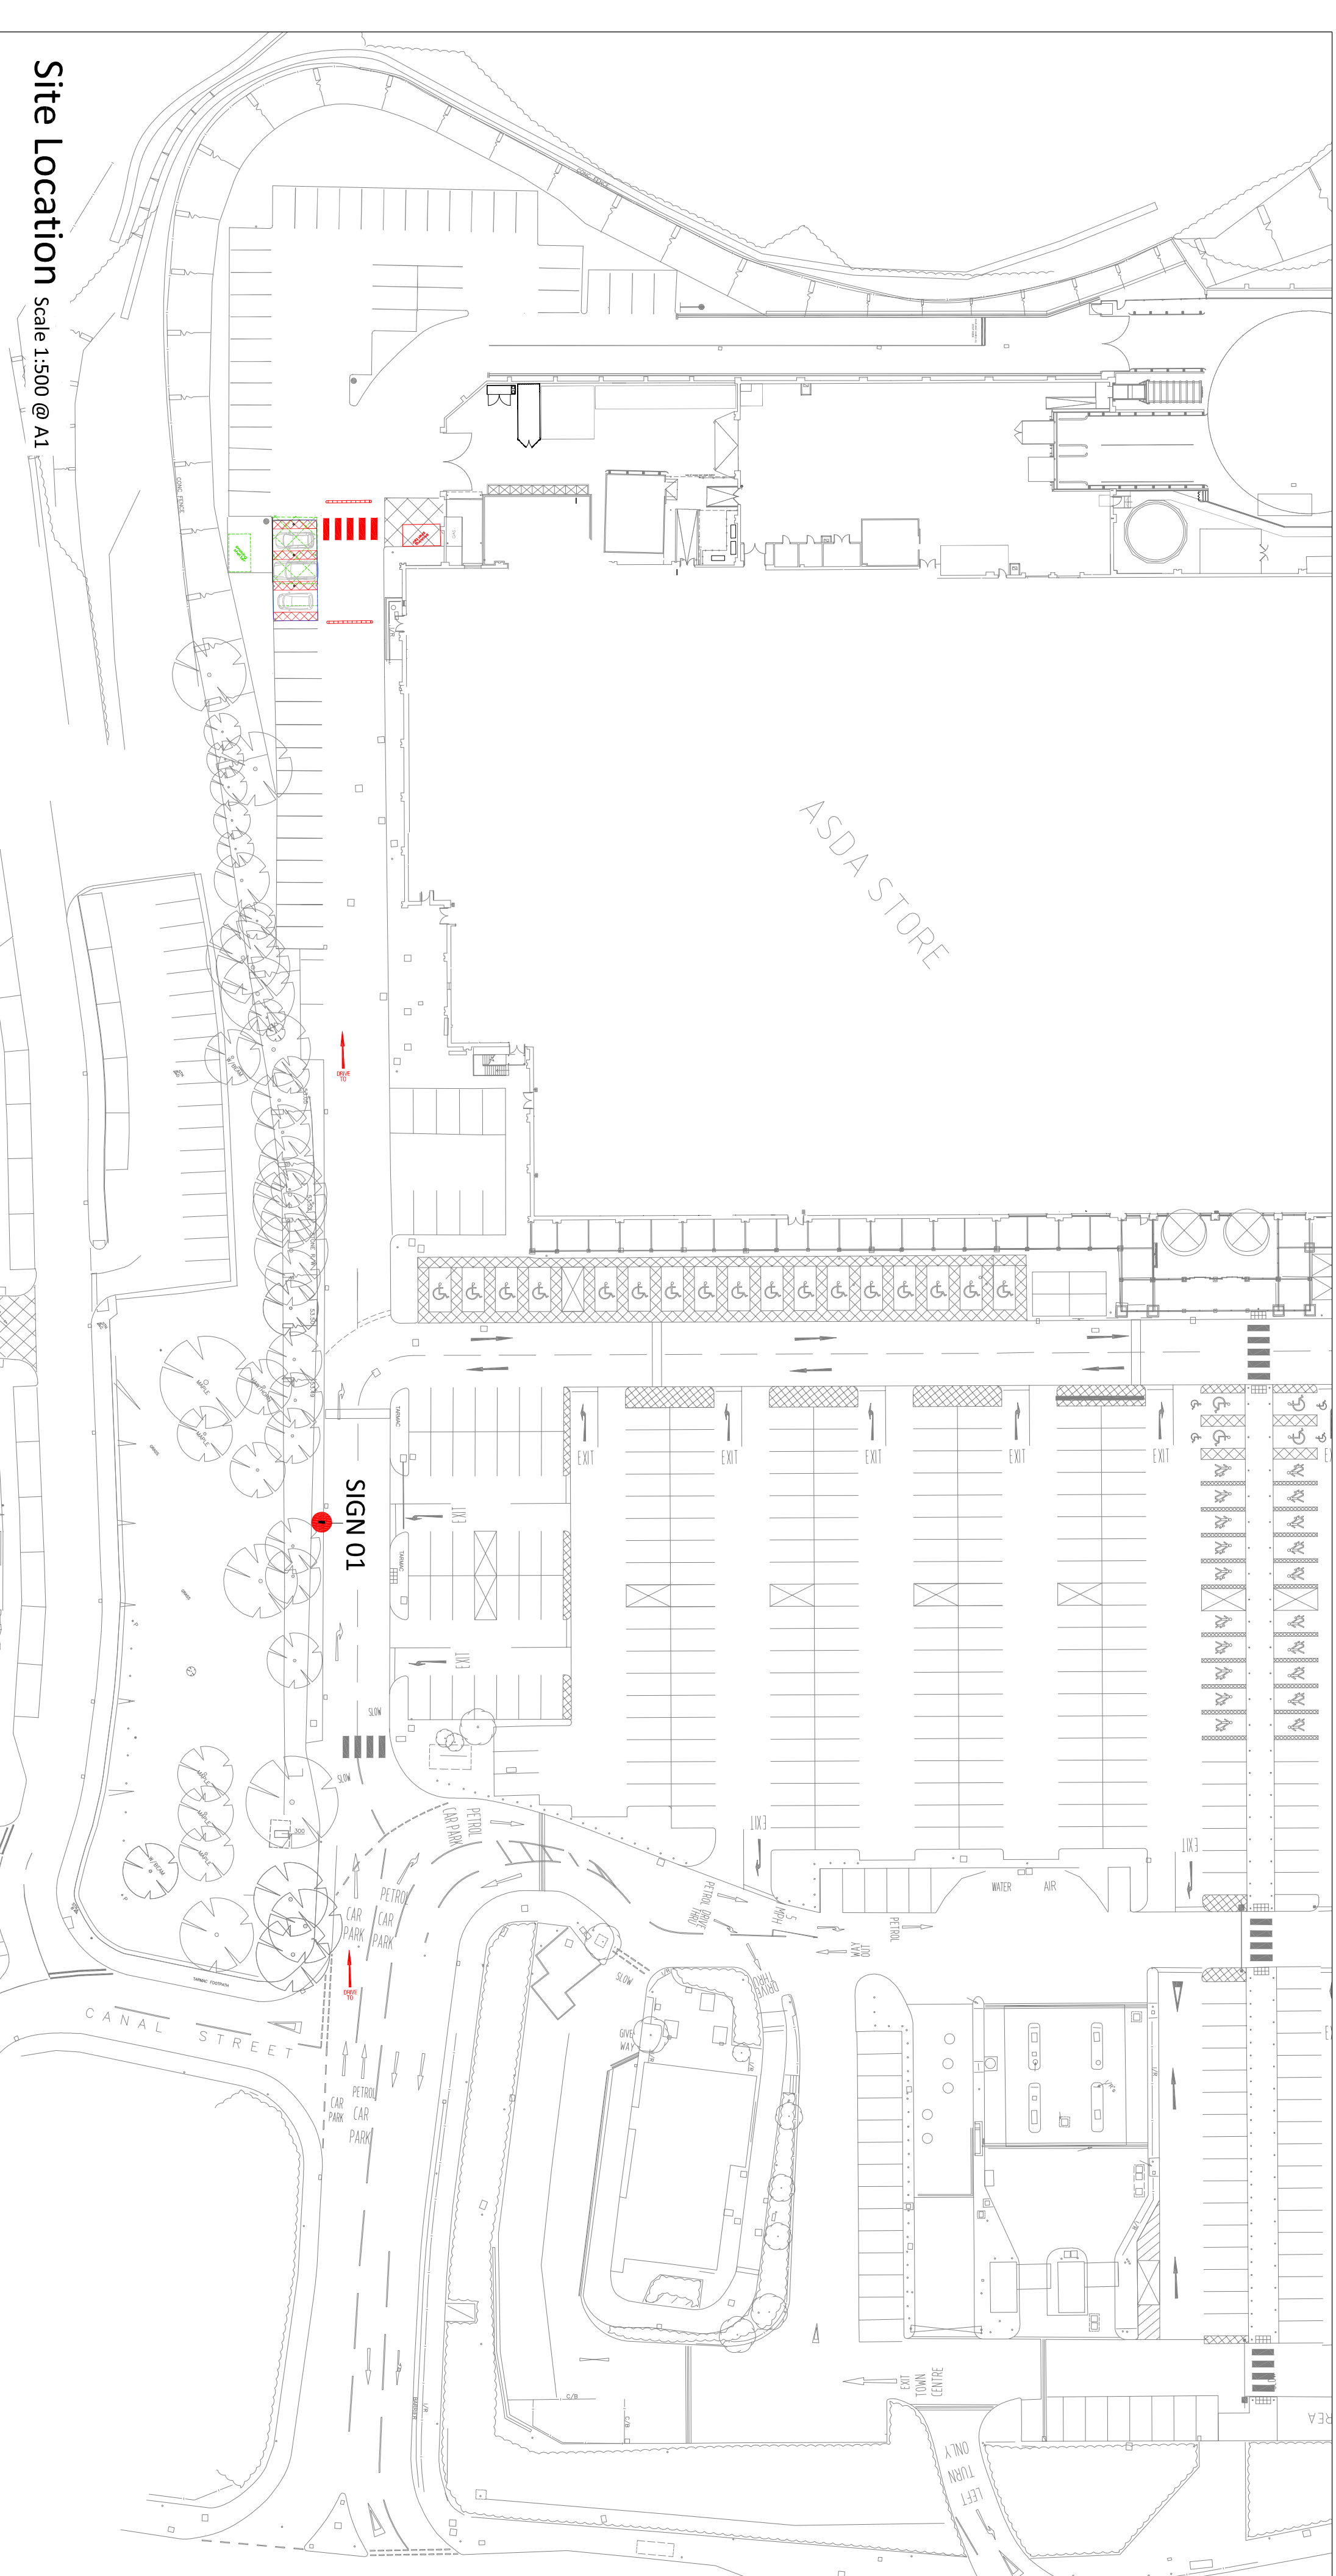

Canopy Plan with signage

