




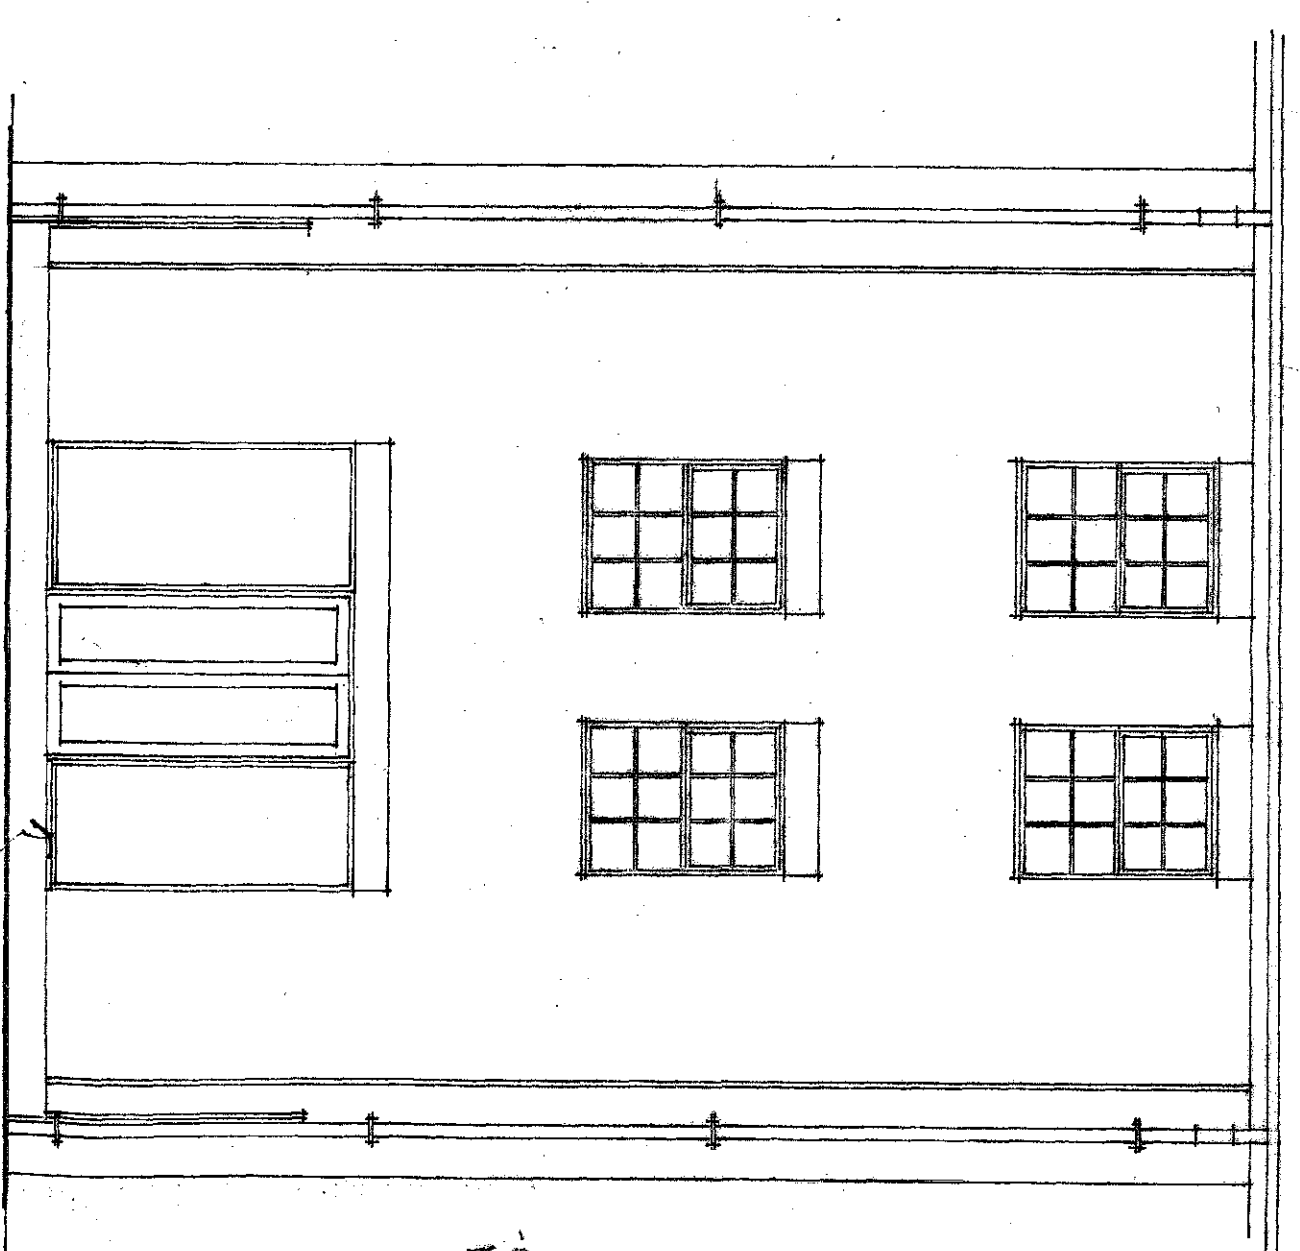

existing rear elevation

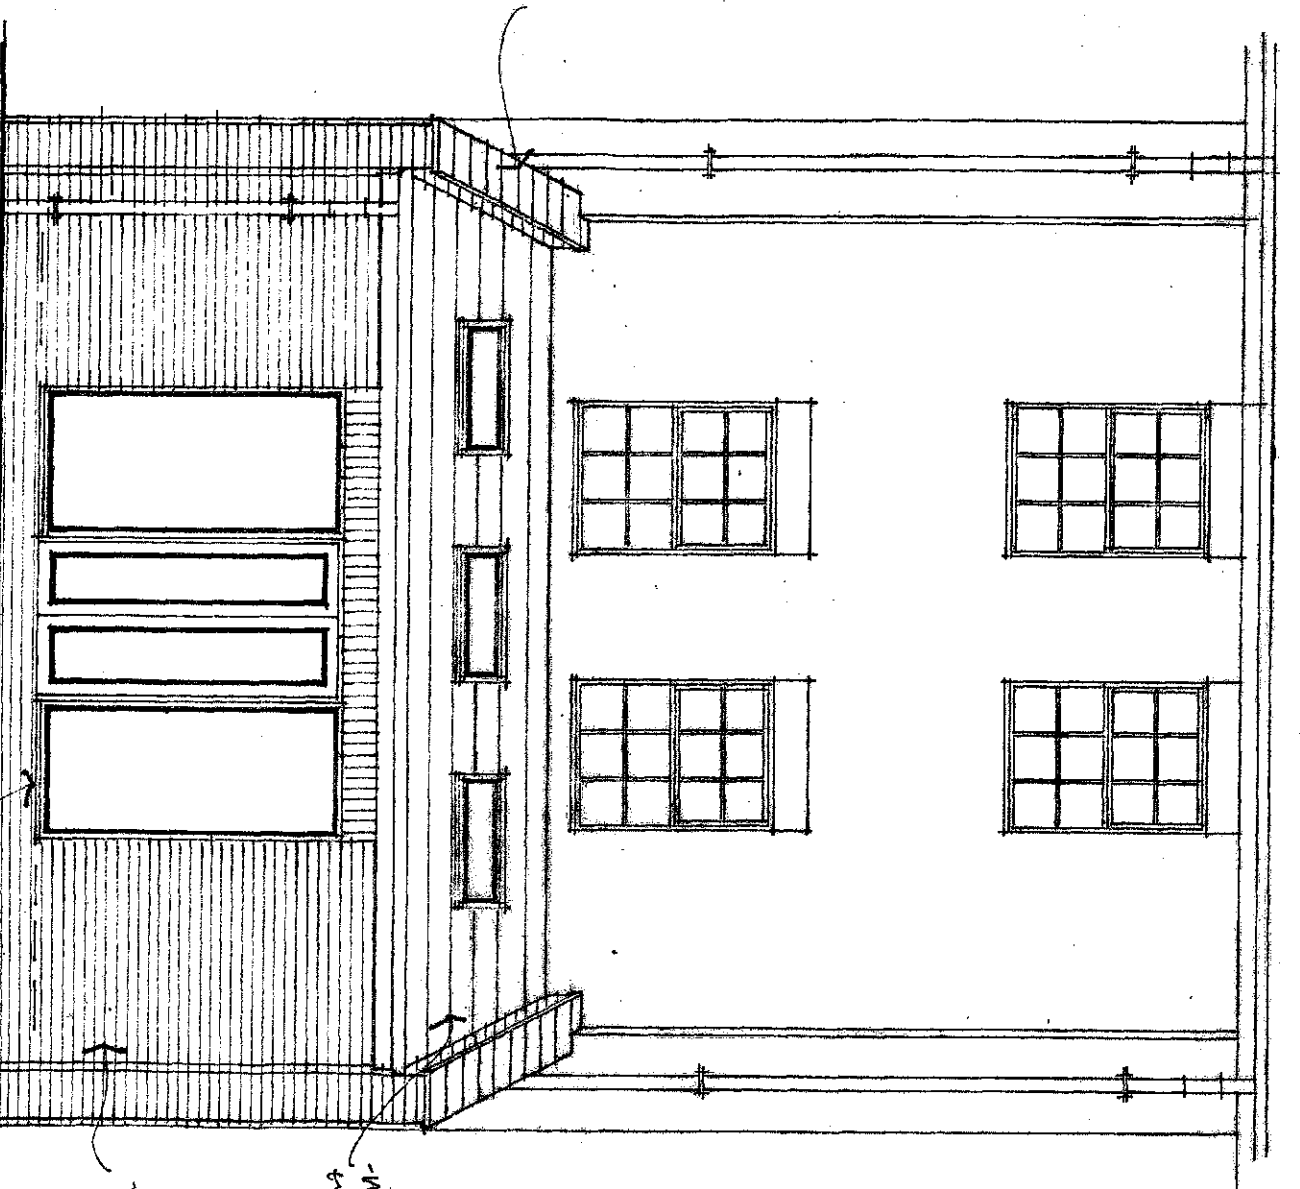




proposed rear elevation

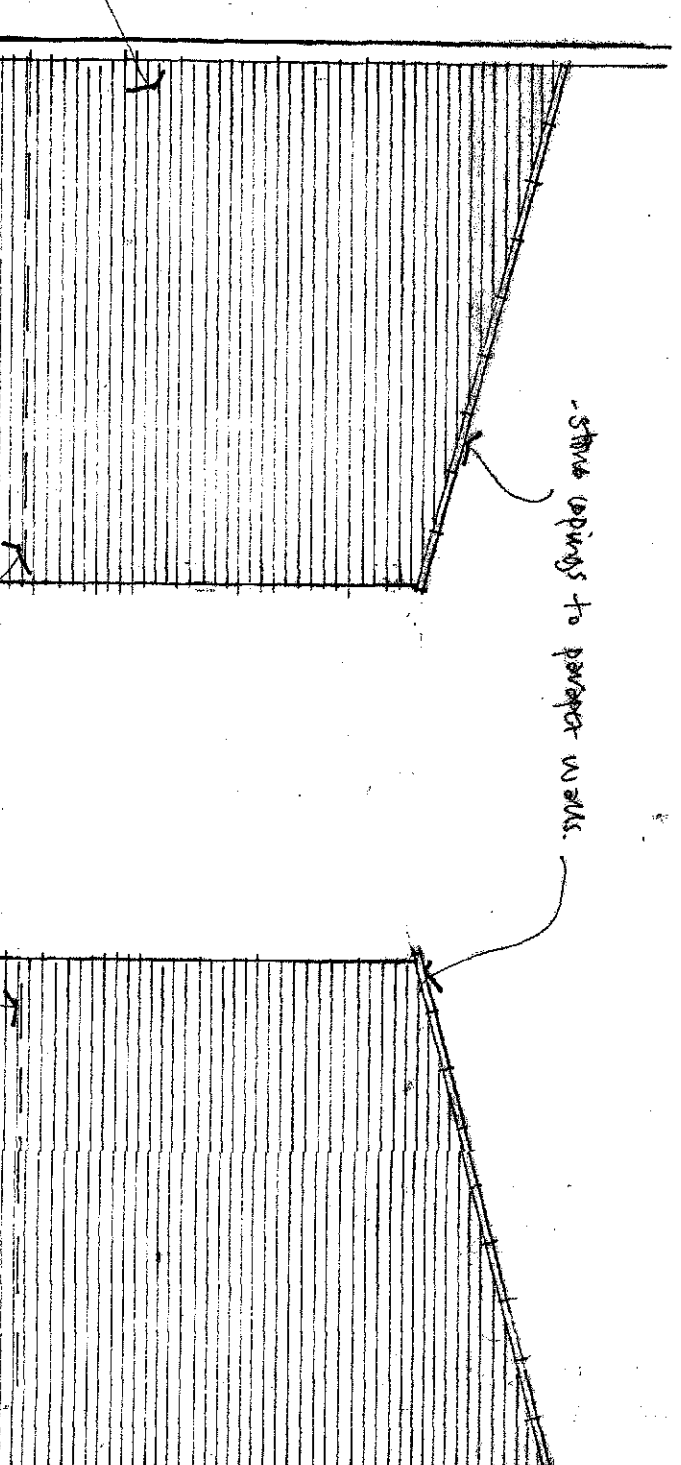

proposed side elevations

[illegible]


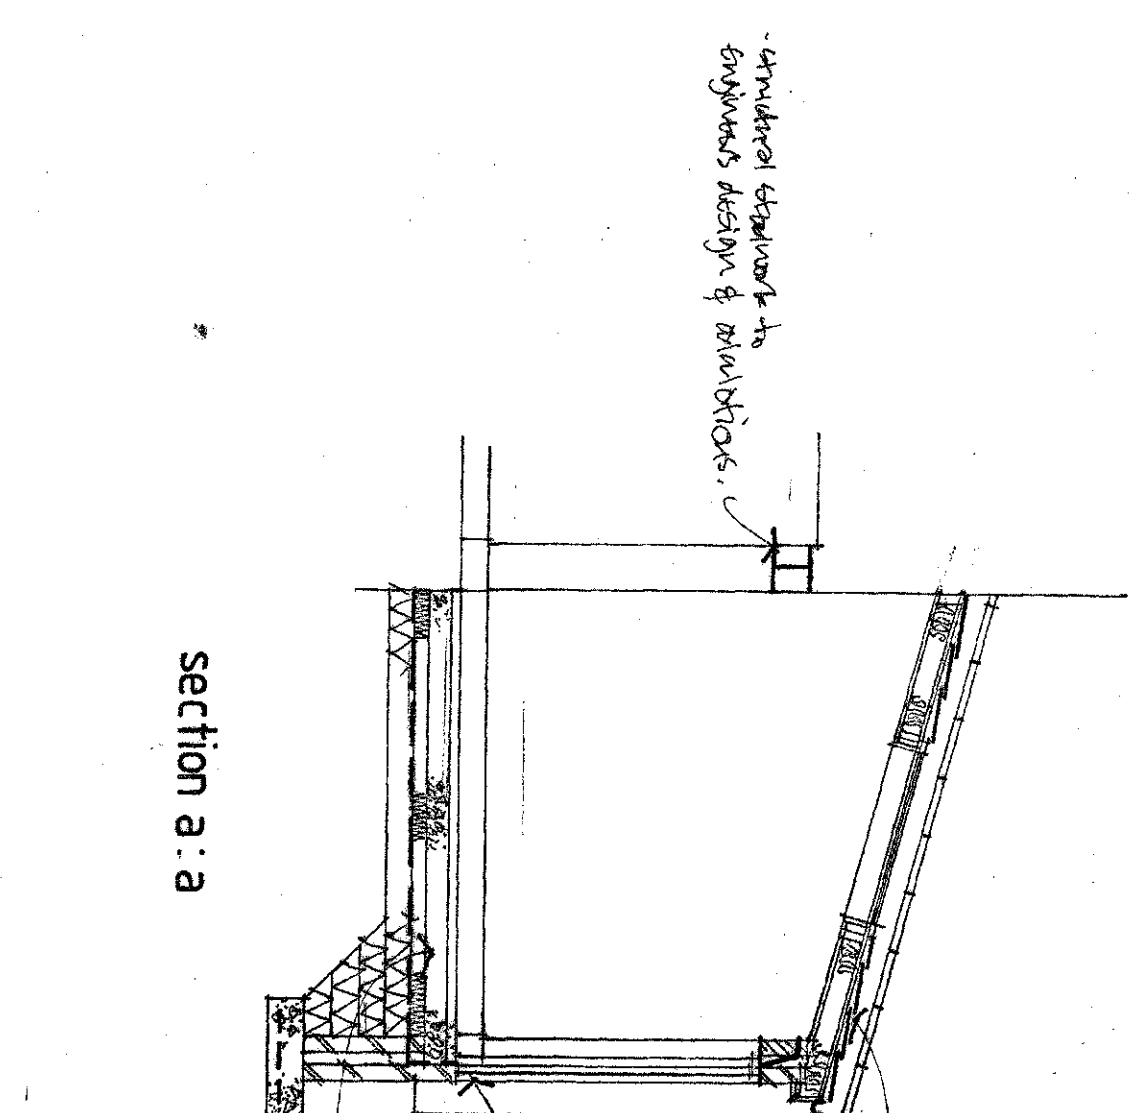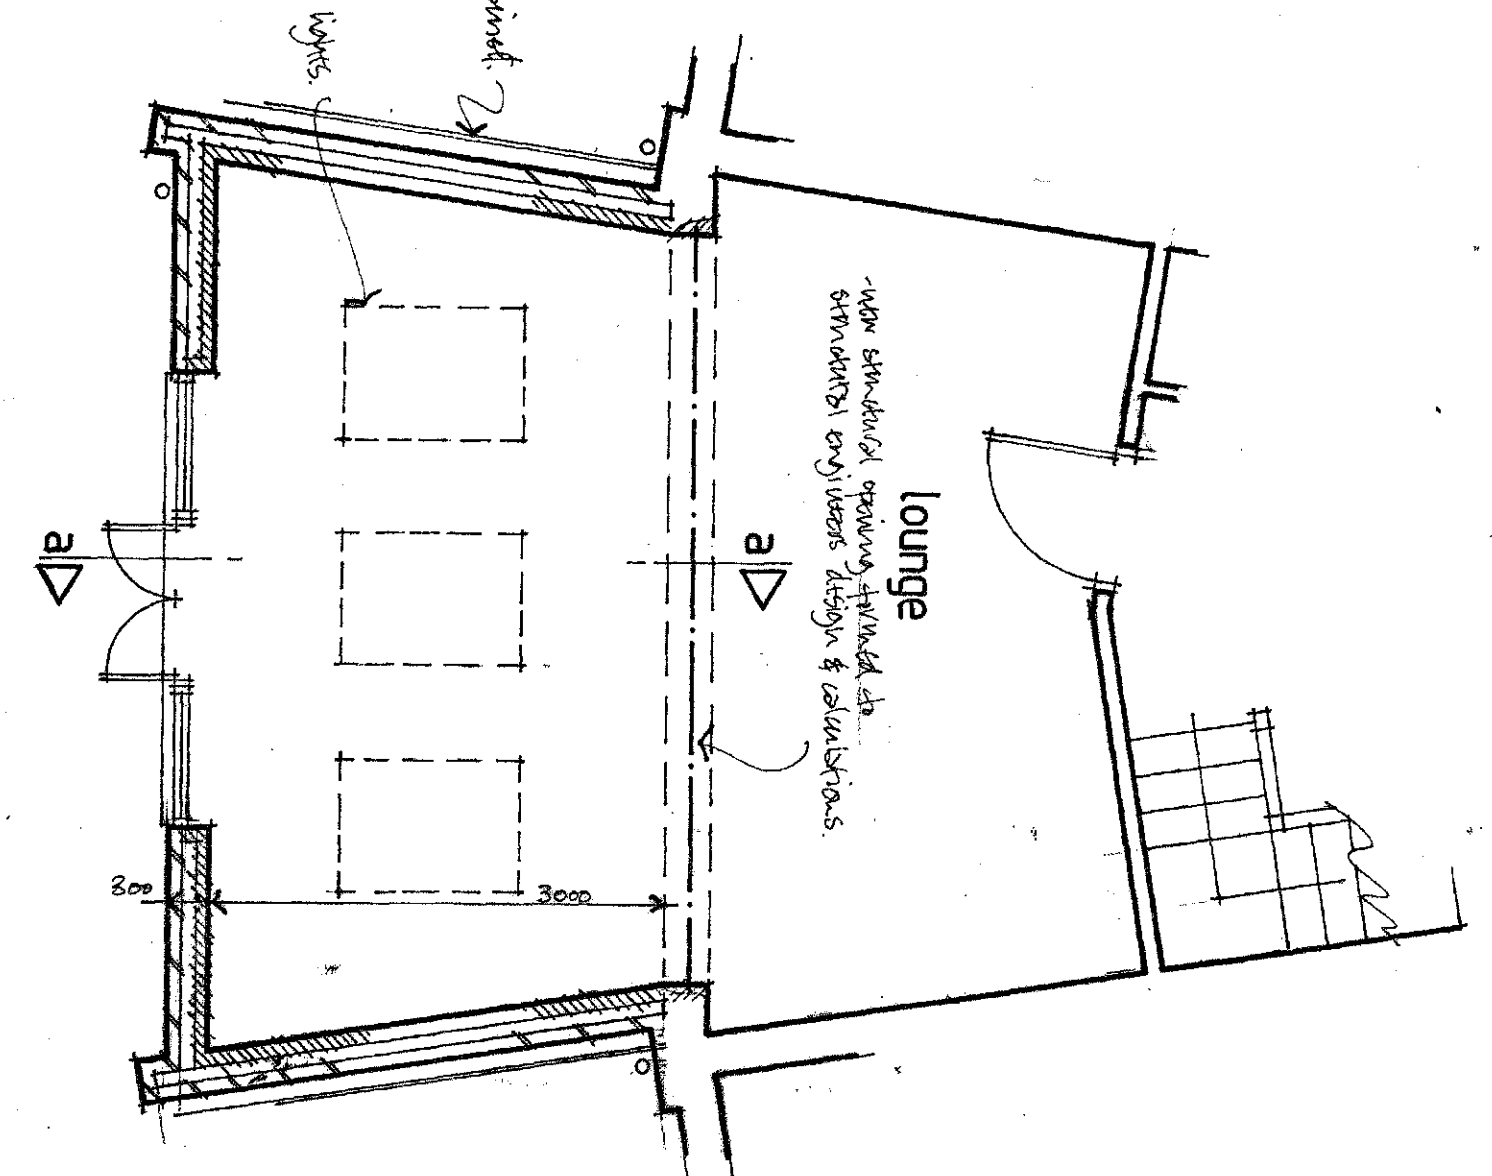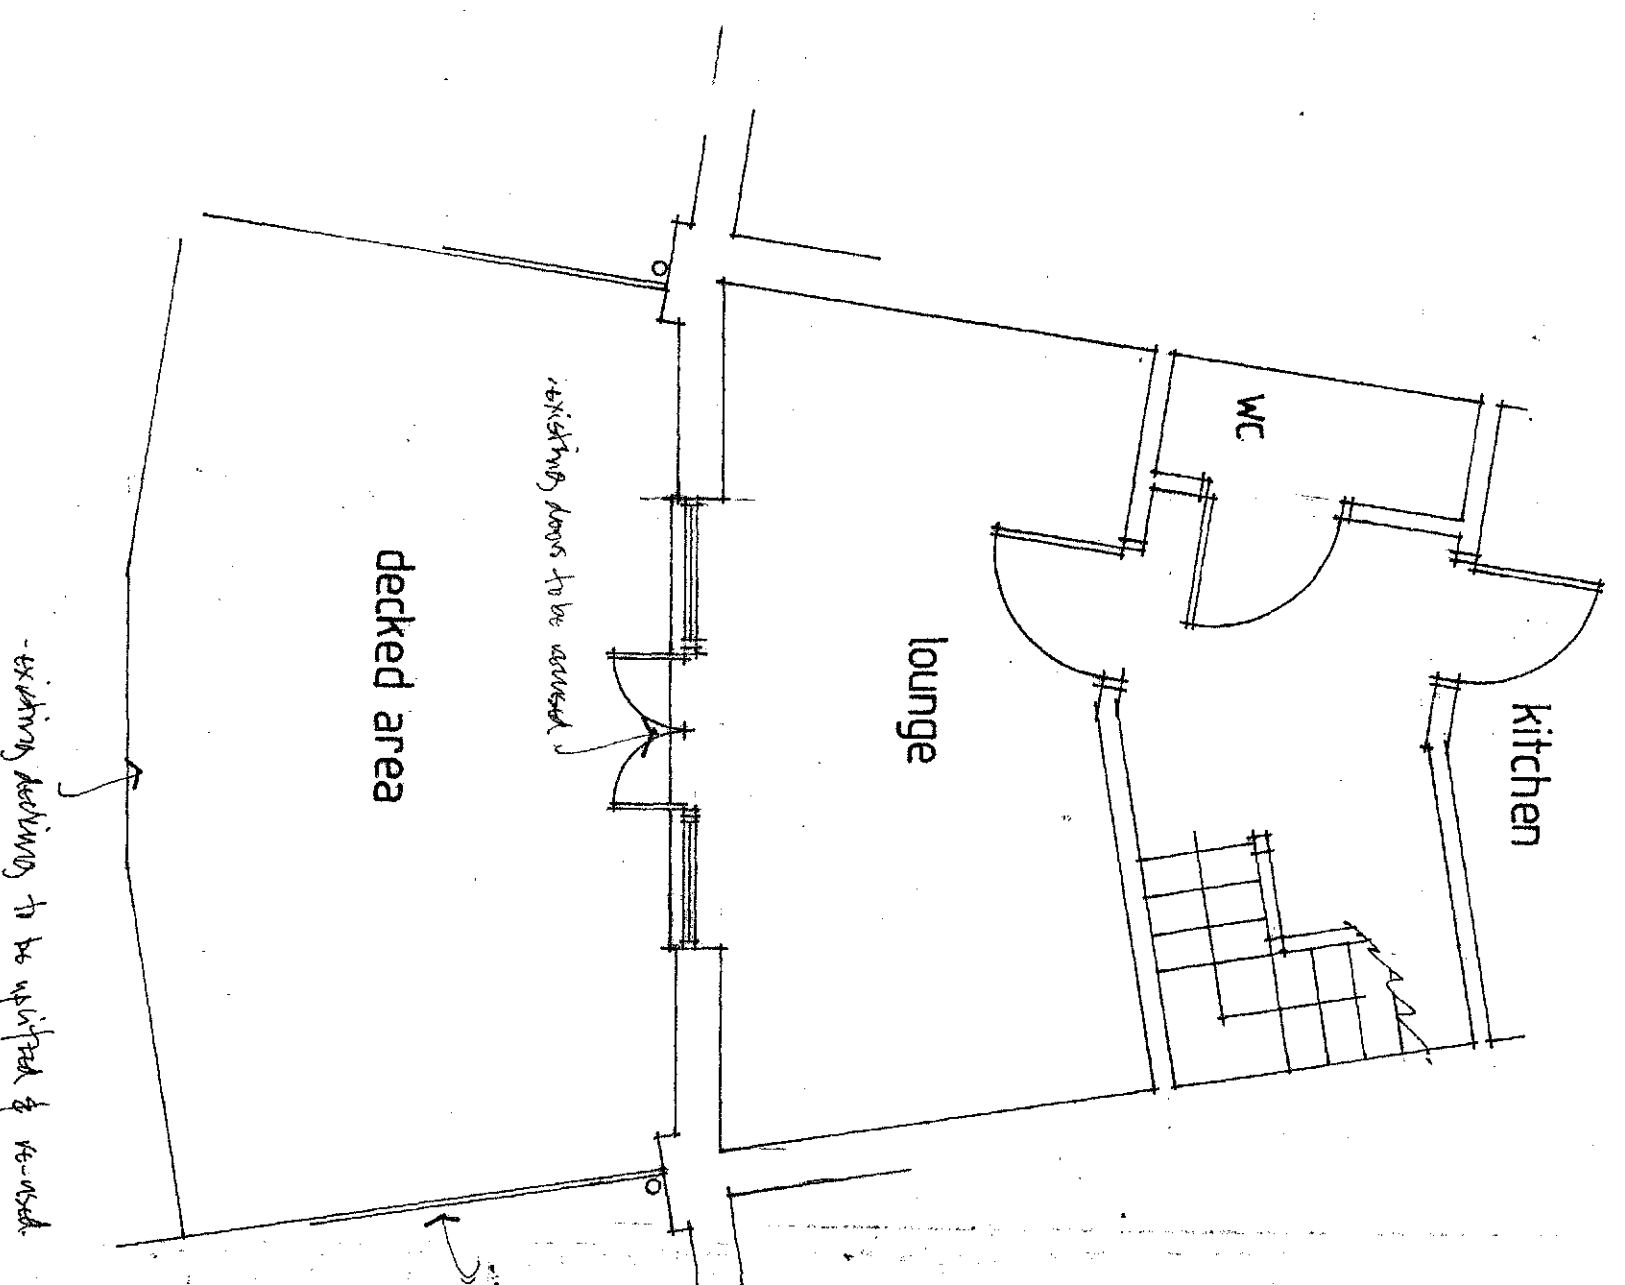

section a : a

[illegible][illegible]


[illegible]